





JR
JAYRAM
DESIGNS LLC

DESIGNER: JOSE LUIS RAMIREZ
PHONE: 281-818-1423
EMAIL: JAYRAMDESIGNS@GMAIL.COM
13105 NORTHWEST FREEWAY
HOUSTON TX 77040 SUITE 875

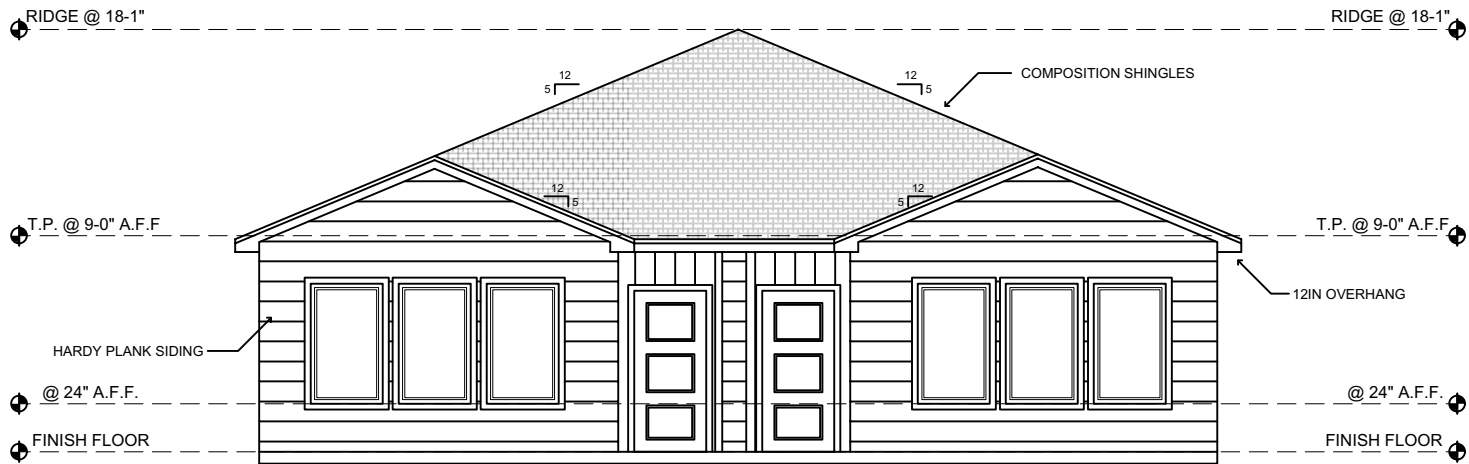

FRONT ELEVATION

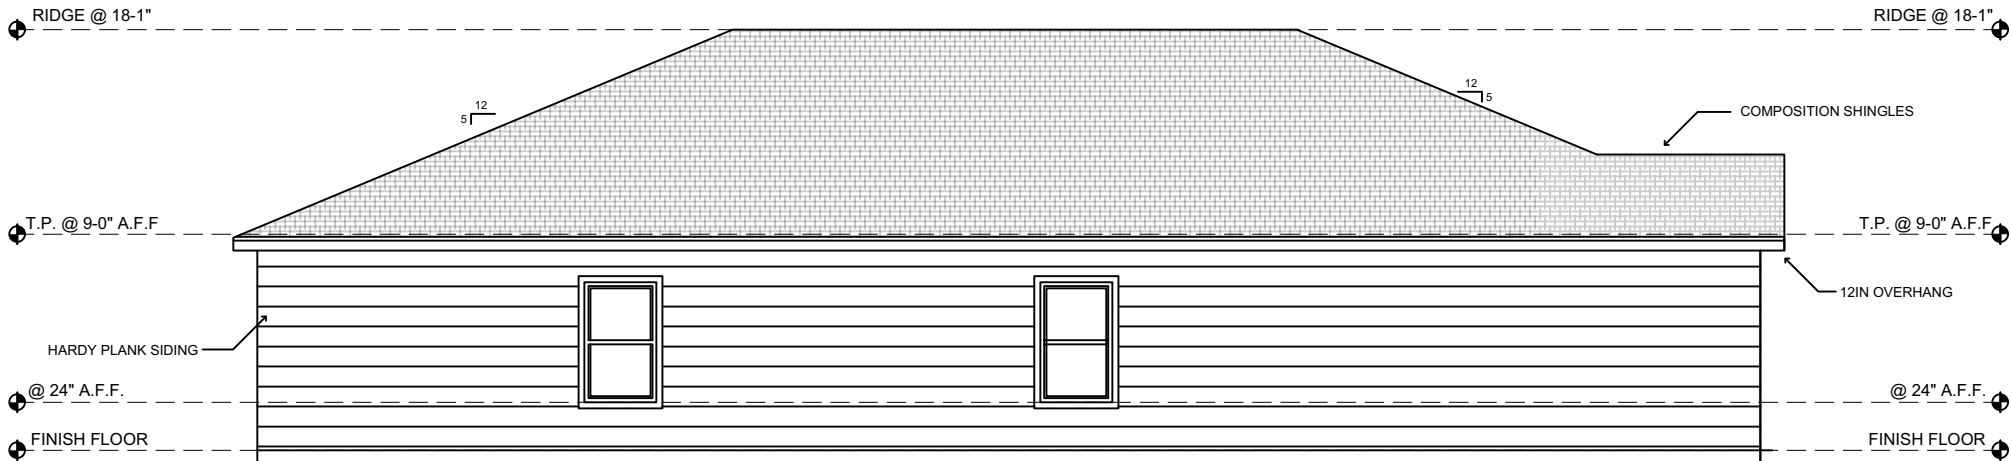

NOTE: WALL OPENING CALCULATION
WALL AREA 568 S.F.
OPEN AREA 30 S.F.
30/568 X 100 = 5.3
PERCENTAGE 5.3

LEFT ELEVATION

ELEVATION PLAN

SCALE 1/8" = 1'-0"

RDX DEVELOPERS LLC
PROPOSED DUPLEX RESIDENCE
3815 LYDIA ST A & B
HOUSTON TX 77021

A-2


THIS PLANS MAY NOT BE
ALTERED OR REPRODUCED
WITHOUT THE PERMISSION
OF JAYRAM DESIGNS LLC




JAYRAM
DESIGNS LLC

DESIGNER: JOSE LUIS RAMIREZ
PHONE: 281-818-1423
EMAIL: JAYRAMDESIGNS@GMAIL.COM
13105 NORTHEWEST FREEWAY
HOUSTON TX 77040 SUITE 875

RDX DEVELOPERS LLC
PROPOSED DUPLEX RESIDENCE
3815 LYDIA ST A & B
HOUSTON TX 77021

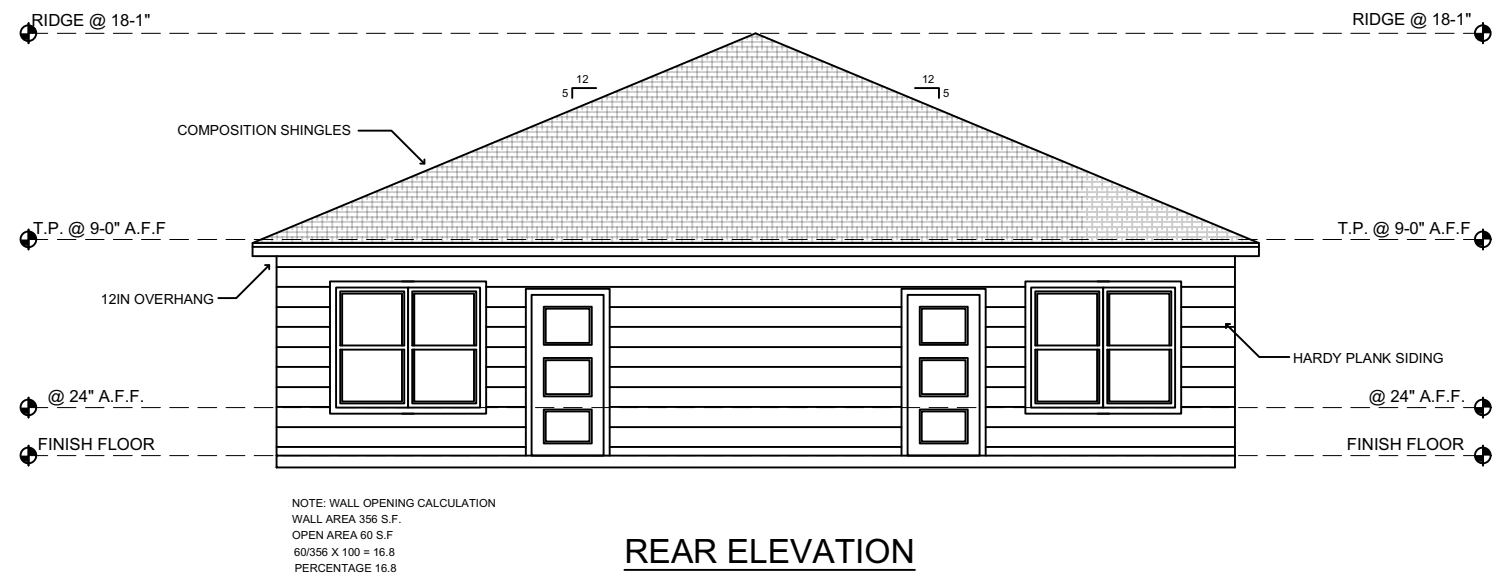

REAR ELEVATION

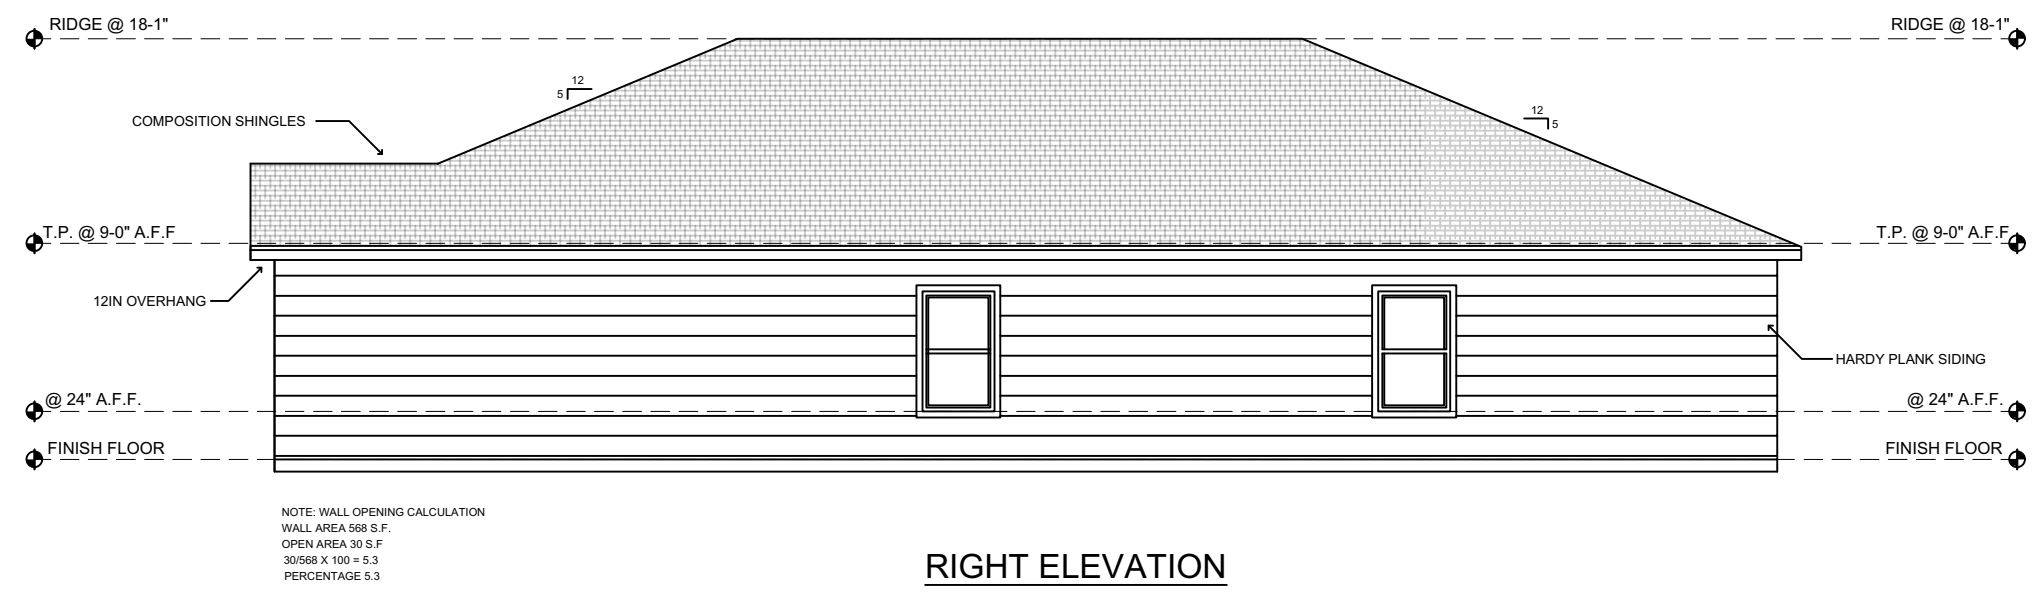

RIGHT ELEVATION

