



1128 AVENUE J
GALVESTON, TEXAS 77550

 

13201 NORTHWEST FREEWAY
SUITE #800
HOUSTON, TEXAS 77040
713.864.4471

 

SHEET NUMBER



G0.0

- G0.0 COVER SHEET/ SHEET INDEX/ SITE PLAN
- A1.1 EXISTING PLAN GROUND FLOOR/FIRST FLOOR
- A1.2 EXISTING PLAN SECOND FLOOR
- A2.1 EXTERIOR ELEVATIONS SOUTH/WEST
- A2.2 EXTERIOR ELEVATIONS NORTH/ EAST
- A3.1 SECTIONS / DETAILS
- A6.1 WINDOW/ DOOR SCHEDULES

ANCHOR BOLT	GA	GAUGE	PSF	POUNDS PER SQUARE FOOT
ABOVE FINISHED FLOOR	GALV	GALVANIZED	PSI	POUNDS PER SQUARE INCH
AGGREGATE	GC	GENERAL CONTRACTOR	PT	POST TENSIONED
ABOVE GROUND LEVEL	GFRC	GLASS FIBER REINFORCED CONCRETE		
ALTERNATIVE				
ALUMINUM	GL	GLASS	QT	QUARRY TILE
ANODIZED	GMMU	GLASS MECH MORTAR UNIT		
ARCHITECT	GYP	GYPSUM		
ASPHALT			R	RADIUS
			RA	RETURN AIR
	HB	HOSE BIB	RD	ROOF DRAIN
BD	BOARD	HC	RE	REFER/REFERENCE
BIT	BITUMEN	HDPC	REF	REFRIGERATOR
BLDG	BUILDING	HDWR	REFL	REFLECTED
BLK	BLOCK	HM	REFIN	REINFORCING
BLKG	BLOCKING	HORIZ	REQ'D	REQUIRED
BM	BEAM	HR	RET	RETAINING
B.M	BENCHMARK	HT	REV	REVISION
BOT	BOTTOM	HTG	RF	ROOF
BTWN	BETWEEN	HVAC	RHS	RIGHT HAND SIZE
BUR	BUILT-UP ROOFING		RM	ROOM
			RO	ROUGH OPENING
			R & S	ROD AND SHELF
CHAN	CHANNEL	ID		
CI	CAST IRON	INSUL		
CKTP	COOKTOP	INT	SB	SPLASH BLOCK
CLG	CEILING	INV	SC	SOLID CORE
CMU	CONCRETE MASONRY UNIT		SD	STORM DRAIN
COL	COLUMN		SECT	SECTION
CONST	CONSTRUCTION	JAN	SIM	SIMILAR
CONT	CONTINUOUS	JST	SHTG	SHEATHING
CONTR	CONTRACTOR	JNT	SPTS	SPECIFICATIONS
CPT	CARPET		SS	STAINLESS STEEL
CS	COUNTERSUNK		STD	STANDARD
CT	CERAMIC TILE	LAM	STL	STEEL
		LAV	STRUC	STRUCTURAL
		LHS	SUSP	SUSPENDED
		LL		
DBL	DOUBLE	LTWT		
DET	DETAIL	MATL	T & G	TONGUE AND GROOVE
DIFF	DIFFUSER	MAX	TEL	TELEPHONE
DIM	DIMENSION	MECH	TEMP	TEMPERED
DN	DOWN	MANUF	TJ	TOOLED JOINT
DPM	DAMP-PROOF MEMBRANE	MDF	TCC	TOP OF CONCRETE
DR	DOOR		TOM	TOP OF MASONRY
DS	DOWNSPOUT		TOS	TOP OF STEEL
DW	DISHWASHER	MH	TOW	TOP OF WALL
DWG	DRAWING	MIN	T-STAT	THERMOSTAT
		MISC	TRANSF	TRANSFORMER
		MTL	TP	TYPICAL
		MW		
EA	EACH			
ELEV	ELEVATION			
ELEC	ELECTRICAL		UREF	UNDERCOUNTER
EMER	EMERGENCY	N		REFRIGERATOR
EML	EXPANDED METAL LATH	NIC	U/S	UNDERSIDE
EQ	EQUAL	NOM		
EQUIP	EQUIPMENT	NTS		
EXP	EXPANSION		VT	VINYL TILE
EXT	EXTERIOR		VB	VAPOR BARRIER
		OC	VERT	VERTICAL
		OD	VIF	VERIFY IN FIELD
FAI	FRESH AIR INLET		VWC	VINYL WALL
FD	FLOOR DRAIN	OPNG		
FDN	FOUNDATION FIN FINISH(ED)	OPP		
FLR	FLOOR	OSB	W/	WITH
FLUOR	FLUORESCENT	OVHD	W/D	WASHER AND DRYER
FO	FINISHED OPENING		W/O	WITHOUT
FOF	FACE OF FINISH		WC	WATER CLOSET
FOS	FACE OF STUD		WD	WOOD
FTG	FOOTING	PL	WH	WATER HEATER
FR	FIRE RESISTANT	P-LAM	WP	WATERPROOFING
FX	FIRE EXTINGUISHER	PLYWD	WWF	WELDED WIRE FABRIC
		PNL		
		PR		

	NEW SPOT ELEVATION
	EXISTING ELEVATION
03/A4.1	DRAWING 3, SHEET A4
	ELEVATION INDICATOR
	DETAIL/SECTION
	DETAIL
	ROOM NUMBER
	DOOR NUMBER
	WINDOW NUMBER
	ANGLE
	SUPPLY AIR
	RETURN AIR
	FIRE SPRINKLER
	RECESSED LIGHT
	TRACK LIGHT
	EMERGENCY LIGHT
	PENDANT LIGHT
	EXIT LIGHT
	WALL MOUNTED LIGHT
	SMOKE DETECTOR
	FIRE ALARM ANNUNCIATOR
	FIRE ALARM PULL STATION
	THERMOSTAT
	JUNCTION BOX
	DUPLEX ELECTRICAL OUTLET
	DUPLEX FLOOR OUTLET
	SINGLE POLE SWITCH
	CEILING FAN SWITCH
	DIMMER SWITCH
	3-WAY SWITCH
	DATA TERMINAL
	CABLE TV OUTLET
	VENT FAN

01 SITE PLAN
SCALE : N.T.S.

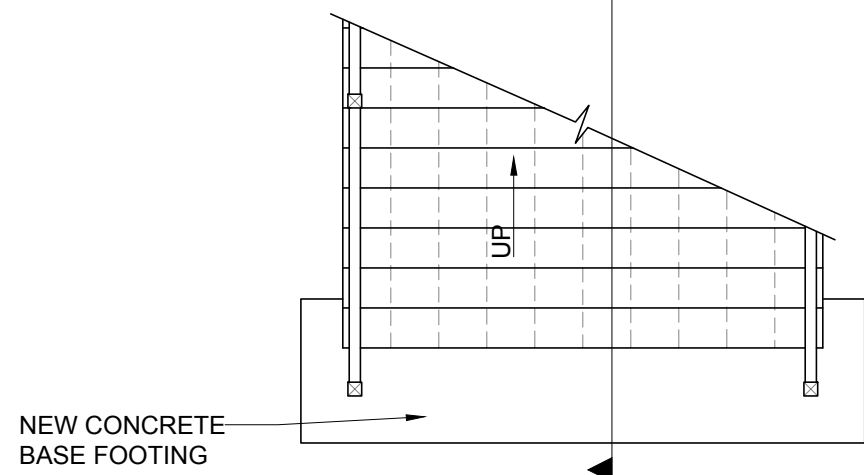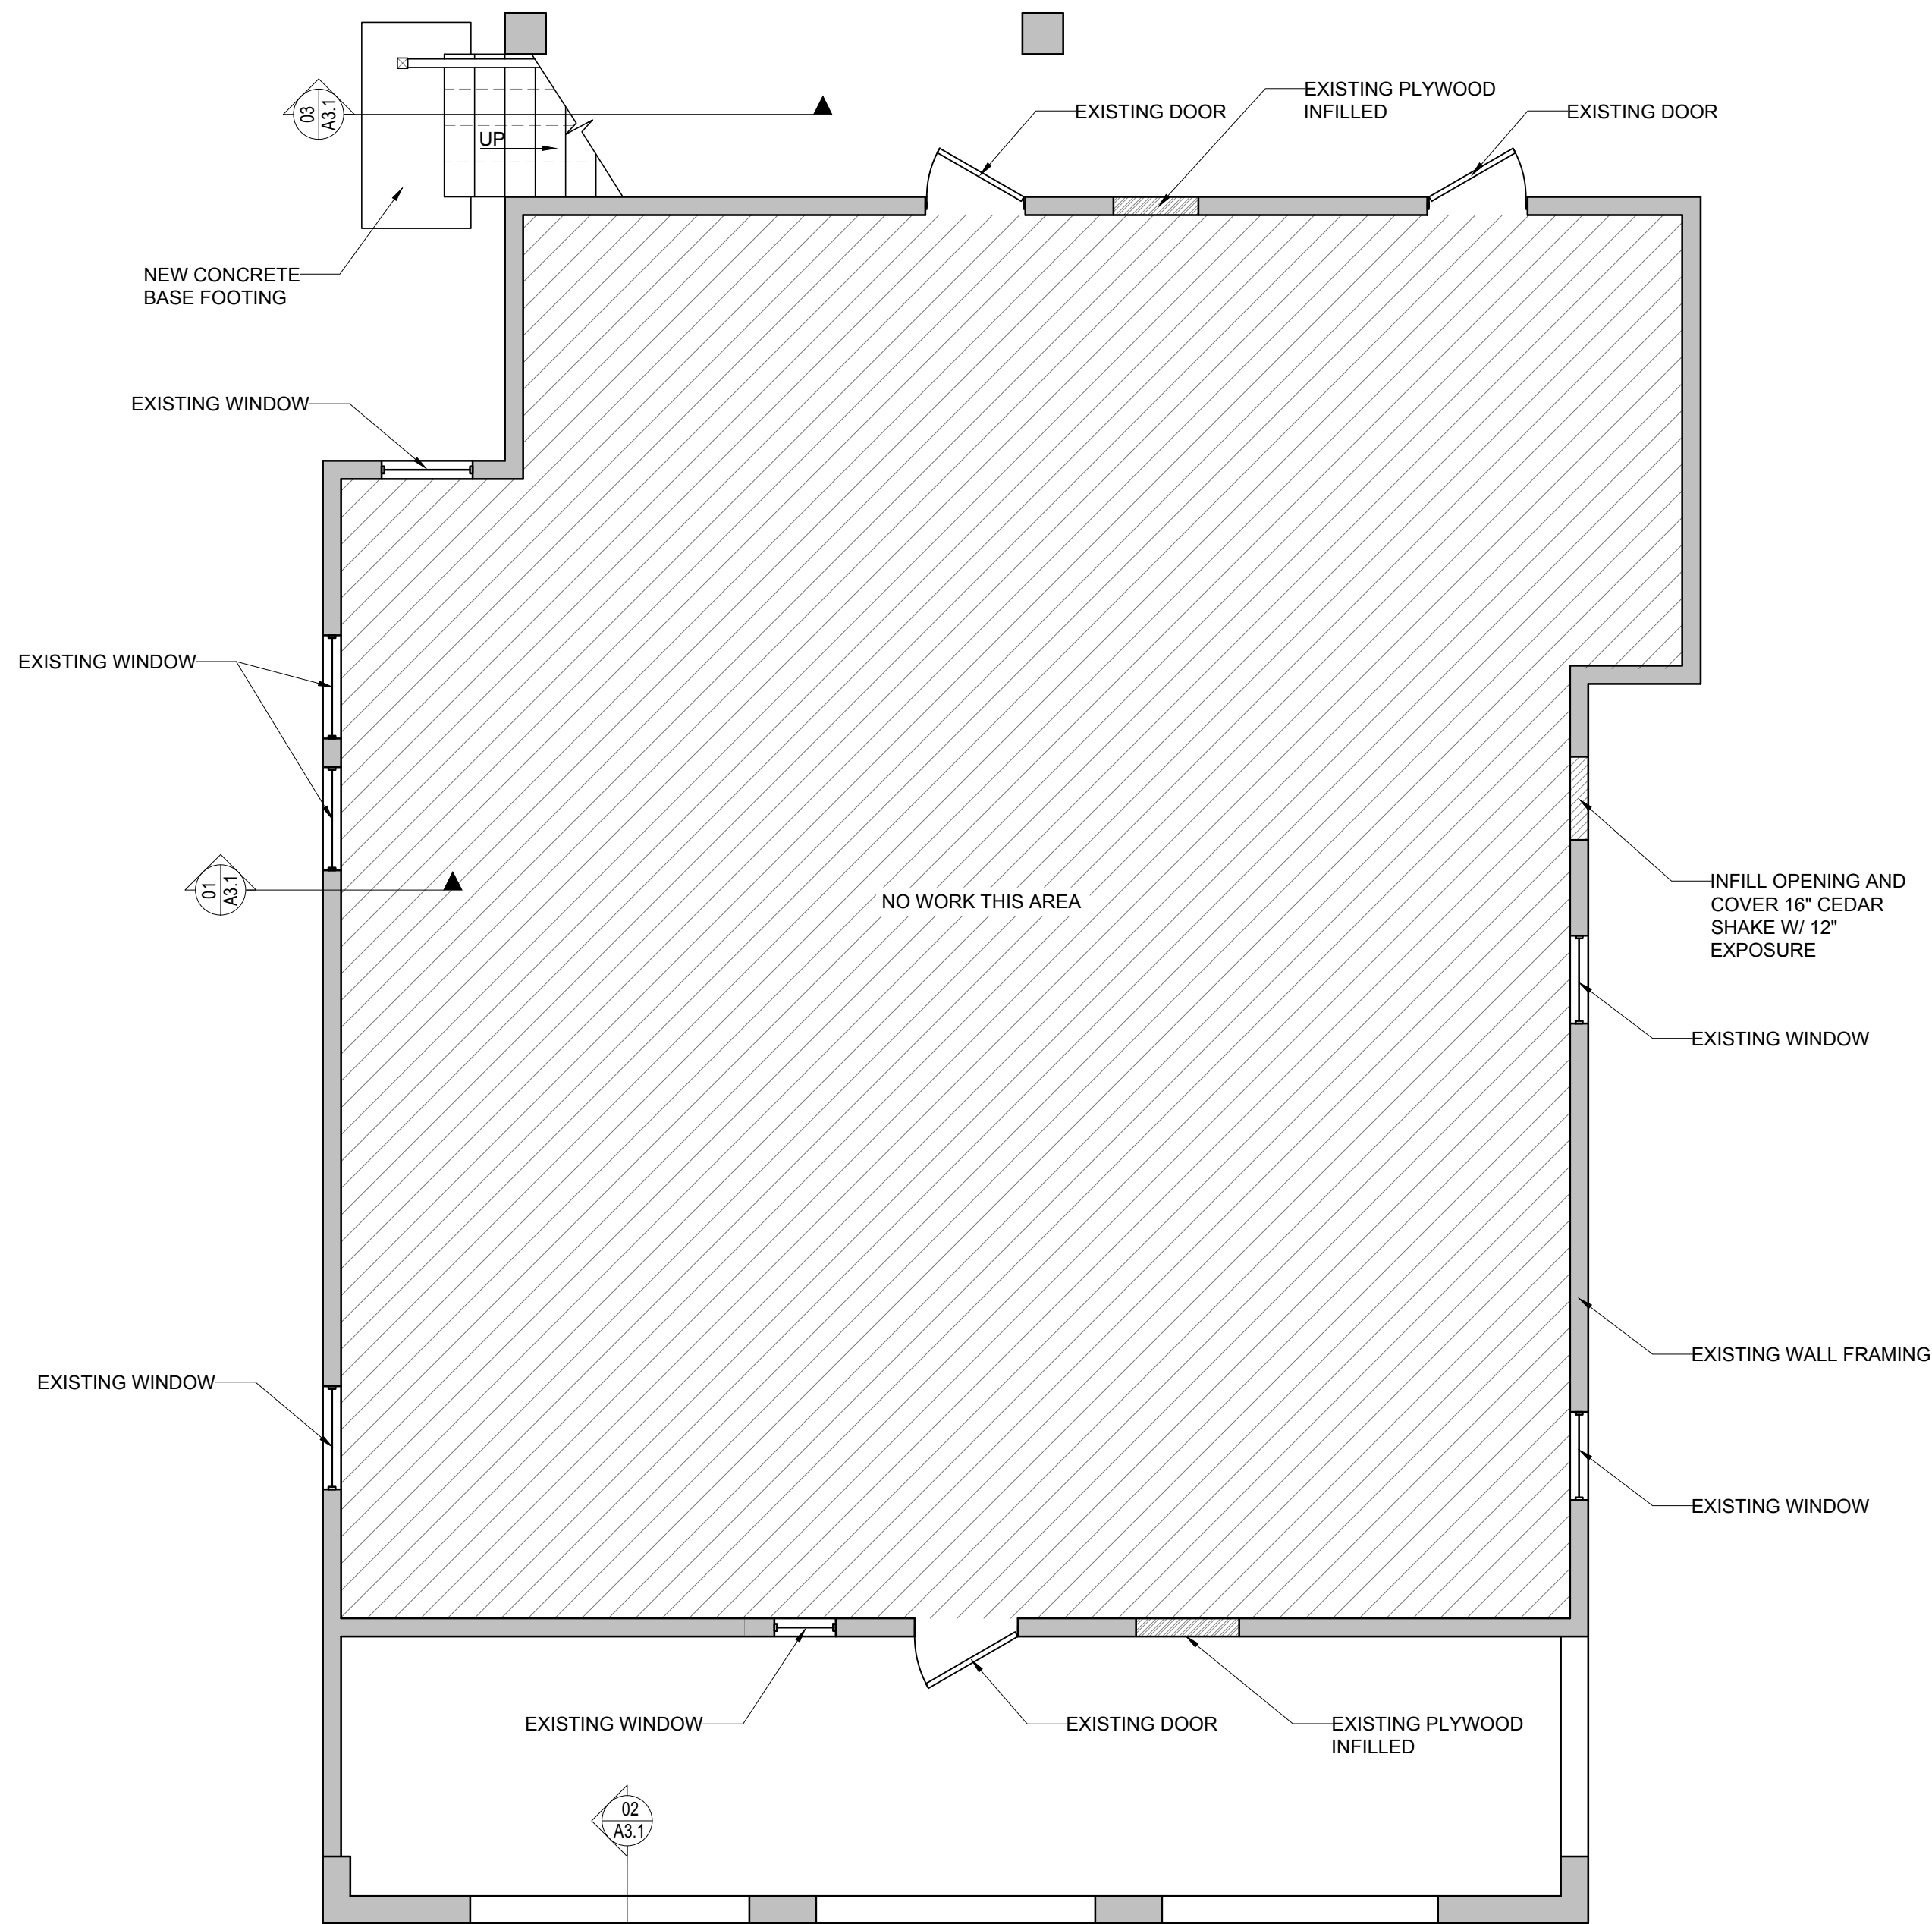



NOTE:

1. PROTECT EXISTING WINDOWS W/ EXISTING WINDOW TRIM ON GROUND FLOOR
2. REPLACE MISSING DRIP EDGE, TRIM, SKIRTING AS REQUIRED

EXISTING PLAN
GROUND FLOOR

01




SCALE: 1/4" = 1'-0"

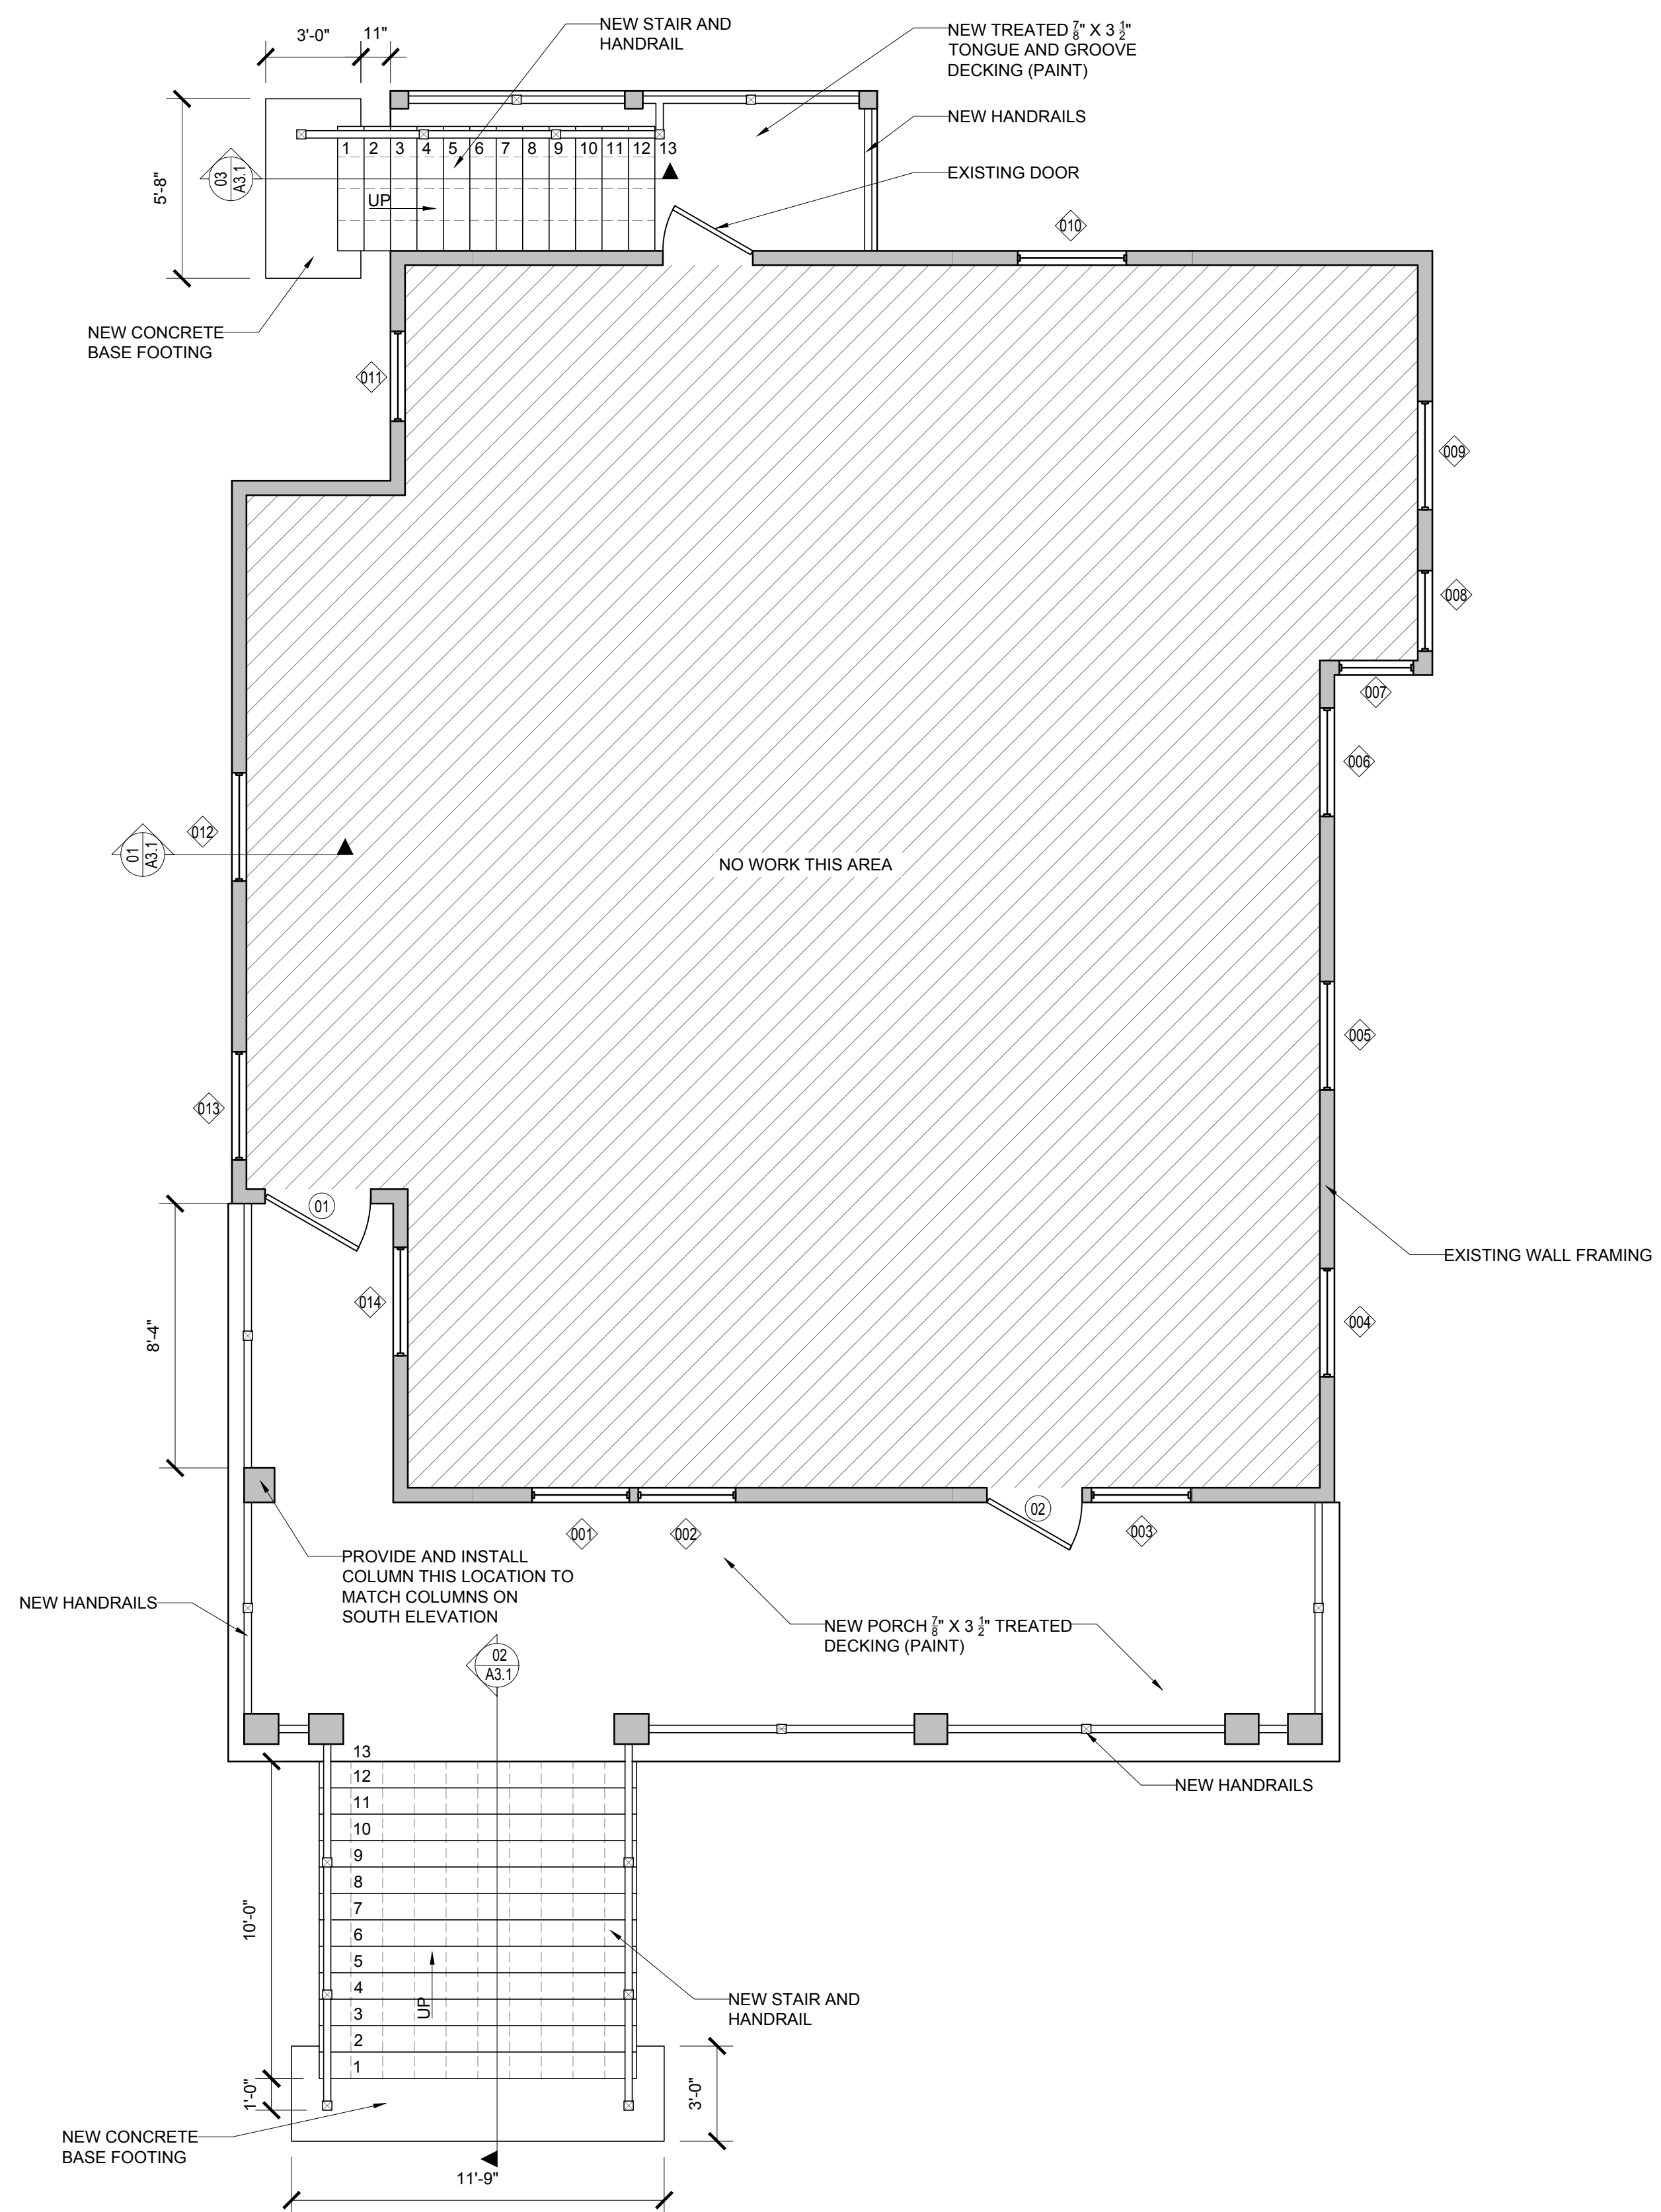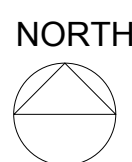

EXISTING PLAN
FIRST FLOOR

02

SCALE: 1/4" = 1'-0"

 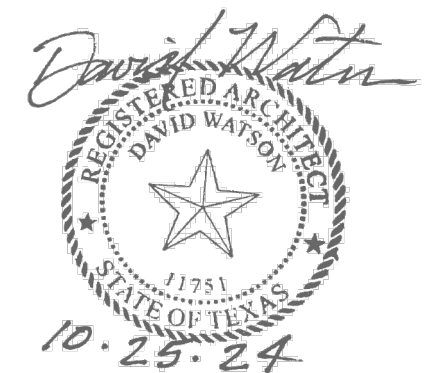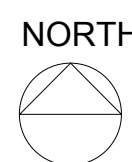


DAVID WATSON,
ARCHITECT &
ASSOCIATES

402 TWENTIETH STREET
GALVESTON, TEXAS 77550
409.762.8000
DWARCH@AOL.COM

STRUCTURAL CONSULTANT:

JAMES AUSTIN
ENGINEERS INC.

13201 NORTHWEST FREEWAY
SUITE #800
HOUSTON, TEXAS 77040
713.864.4471

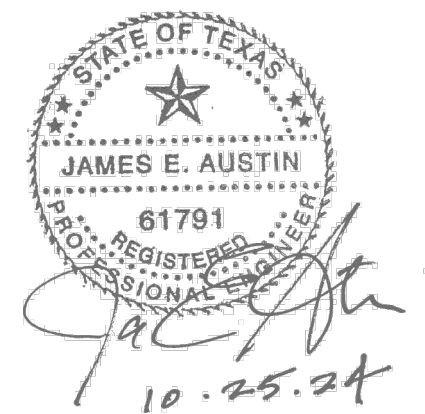

PROJECT / OWNER

EXTERIOR
RENOVATIONS


1128 Avenue J
Galveston, Texas 77550

REVISIONS

MARK	DATE	DESCRIPTION


SHEET NUMBER

A1.1

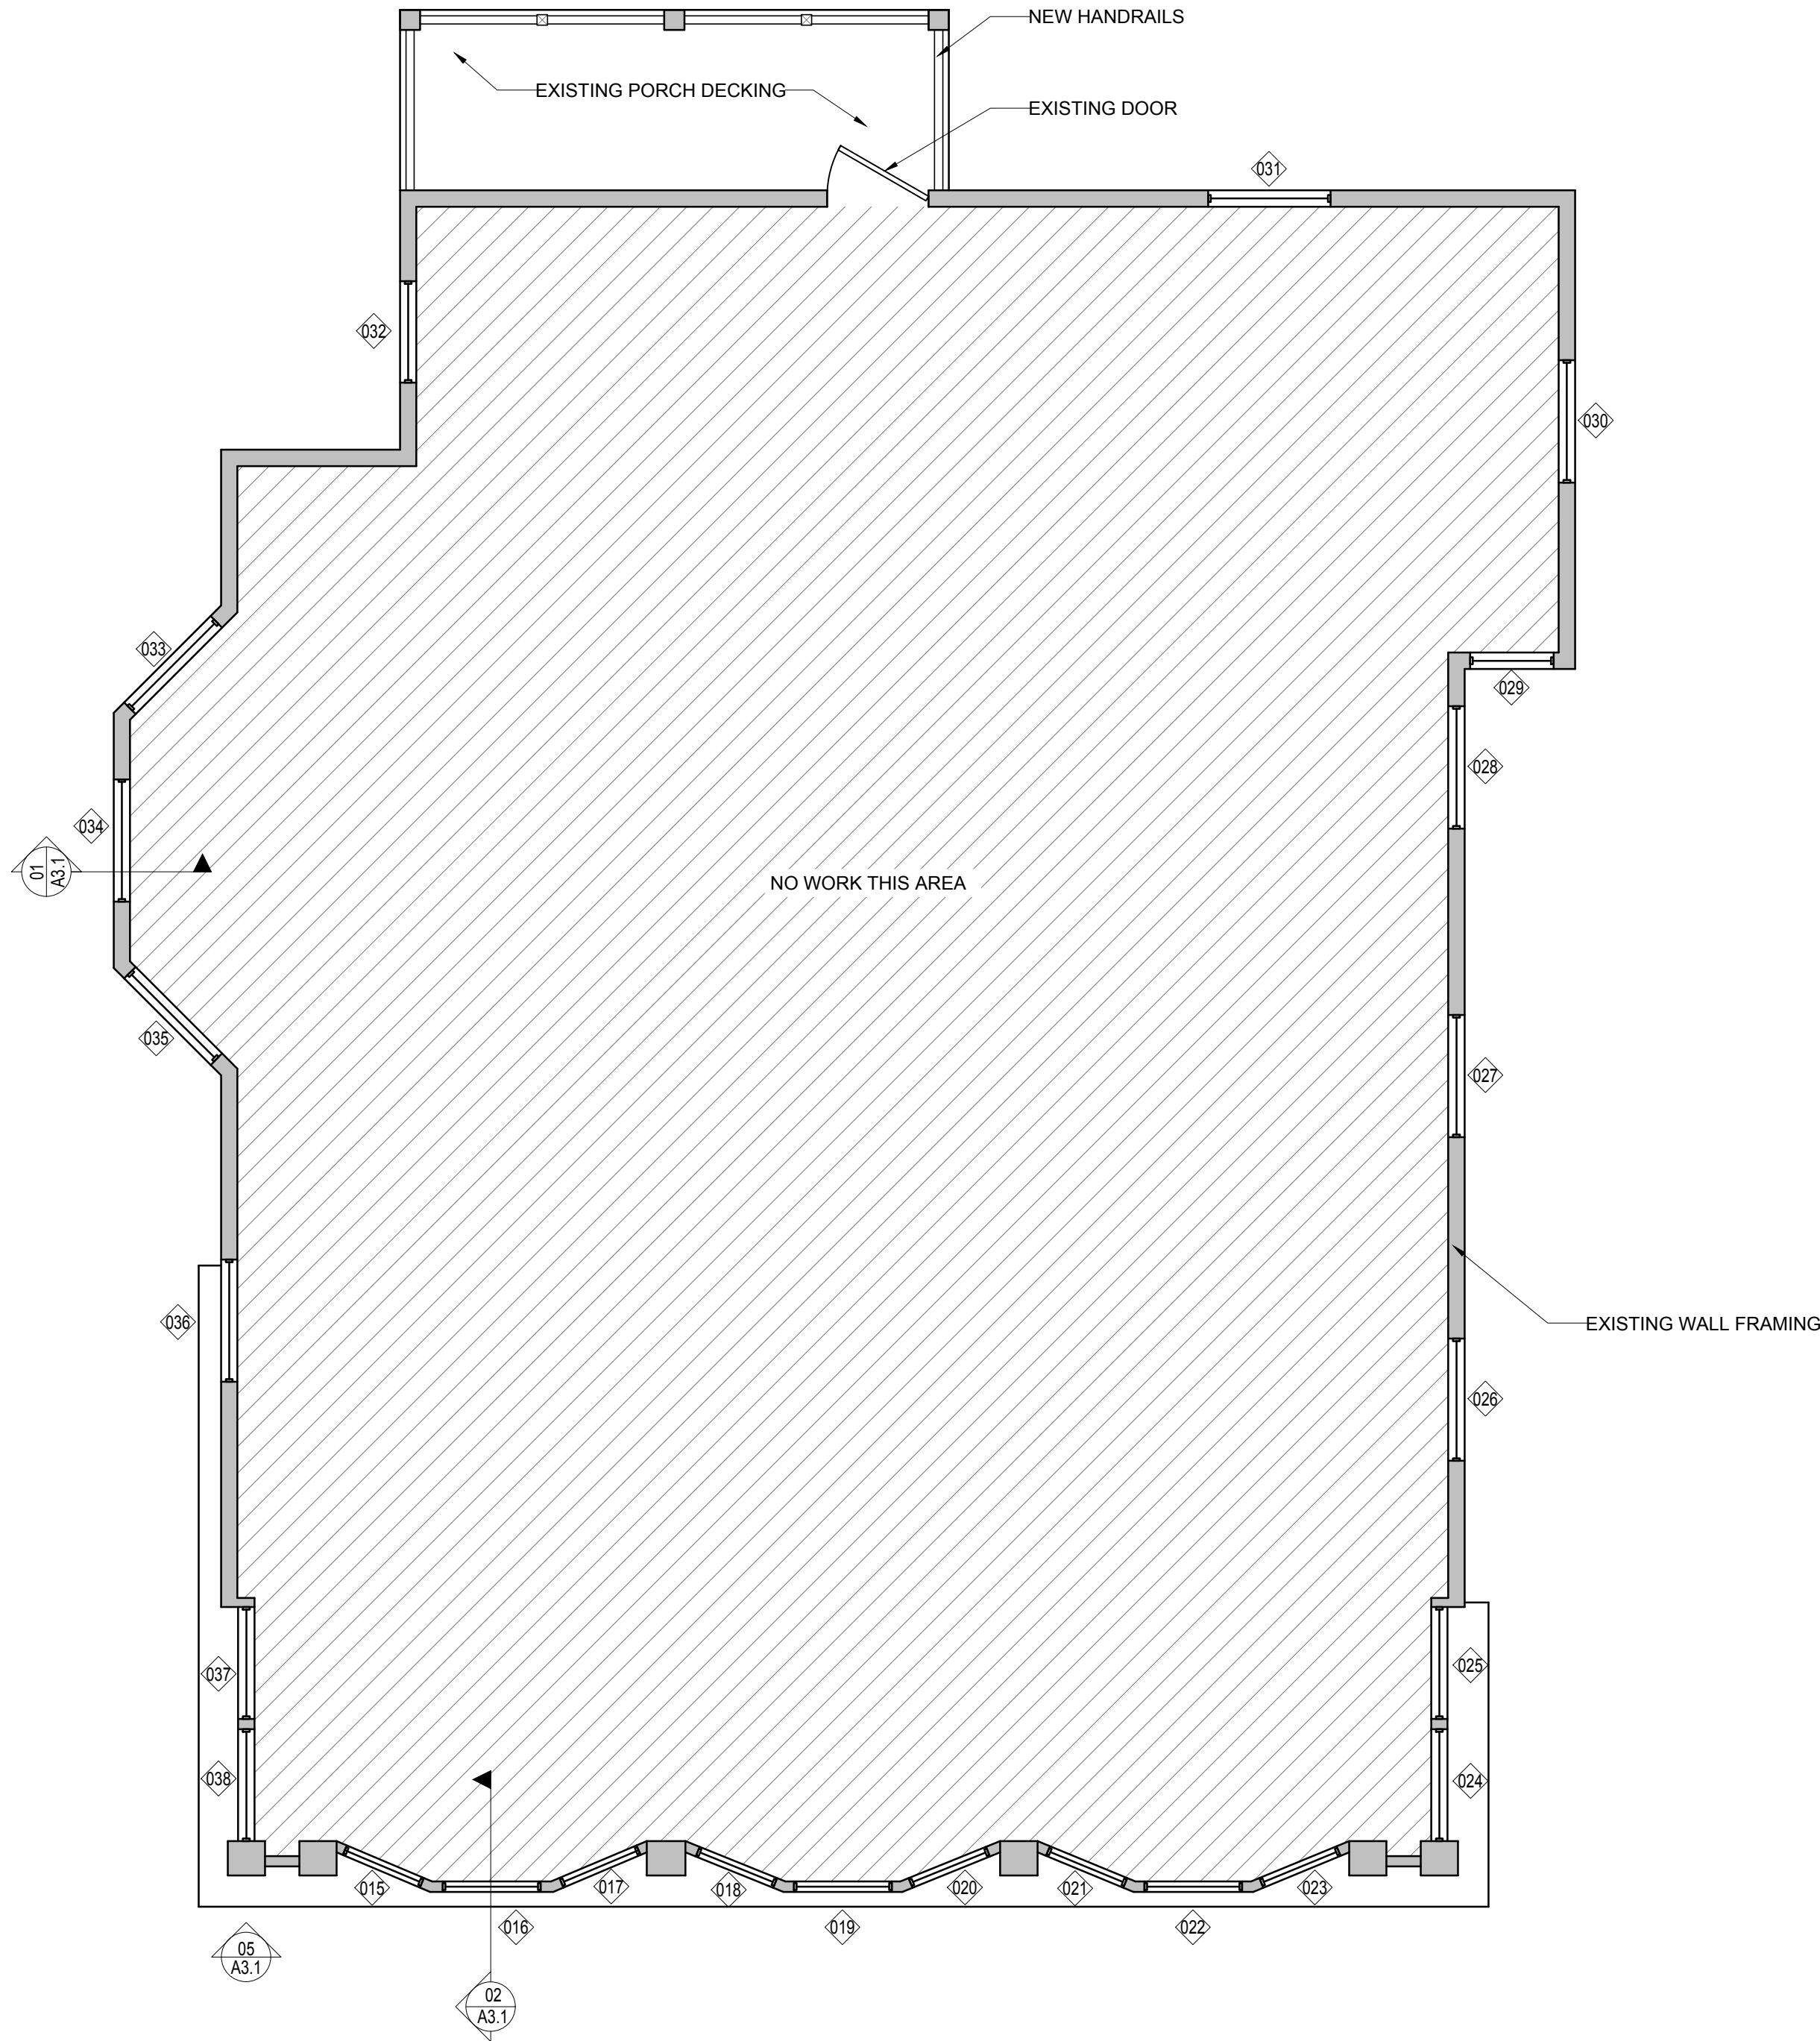

01 EXISTING PLAN
SECOND FLOOR
SCALE: 1/4" = 1'-0"


NORTH

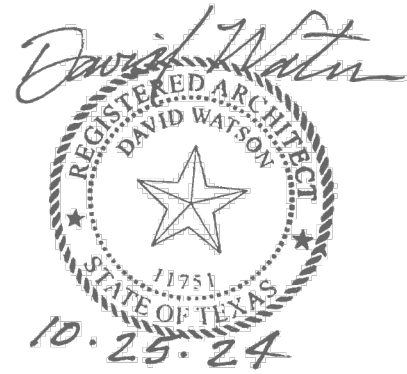

DAVID WATSON,
ARCHITECT &
ASSOCIATES
402 TWENTIETH STREET
GALVESTON, TEXAS 77550
409.762.8000
DWARCH@AOL.COM

STRUCTURAL CONSULTANT:

JAMES AUSTIN
ENGINEERS INC.
13201 NORTHWEST FREEWAY
SUITE #800
HOUSTON, TEXAS 77040
713.864.4471

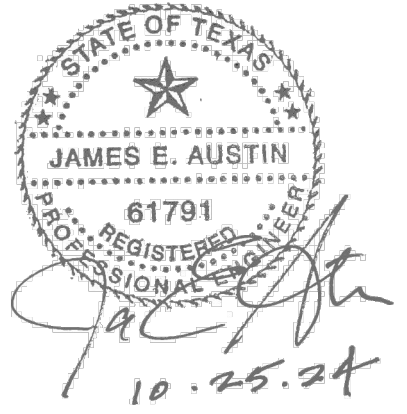

PROJECT / OWNER


EXTERIOR
RENOVATIONS
1128 Avenue J
Galveston, Texas 77550

REVISIONS

MARK	DATE	DESCRIPTION

SHEET NUMBER


A1.2

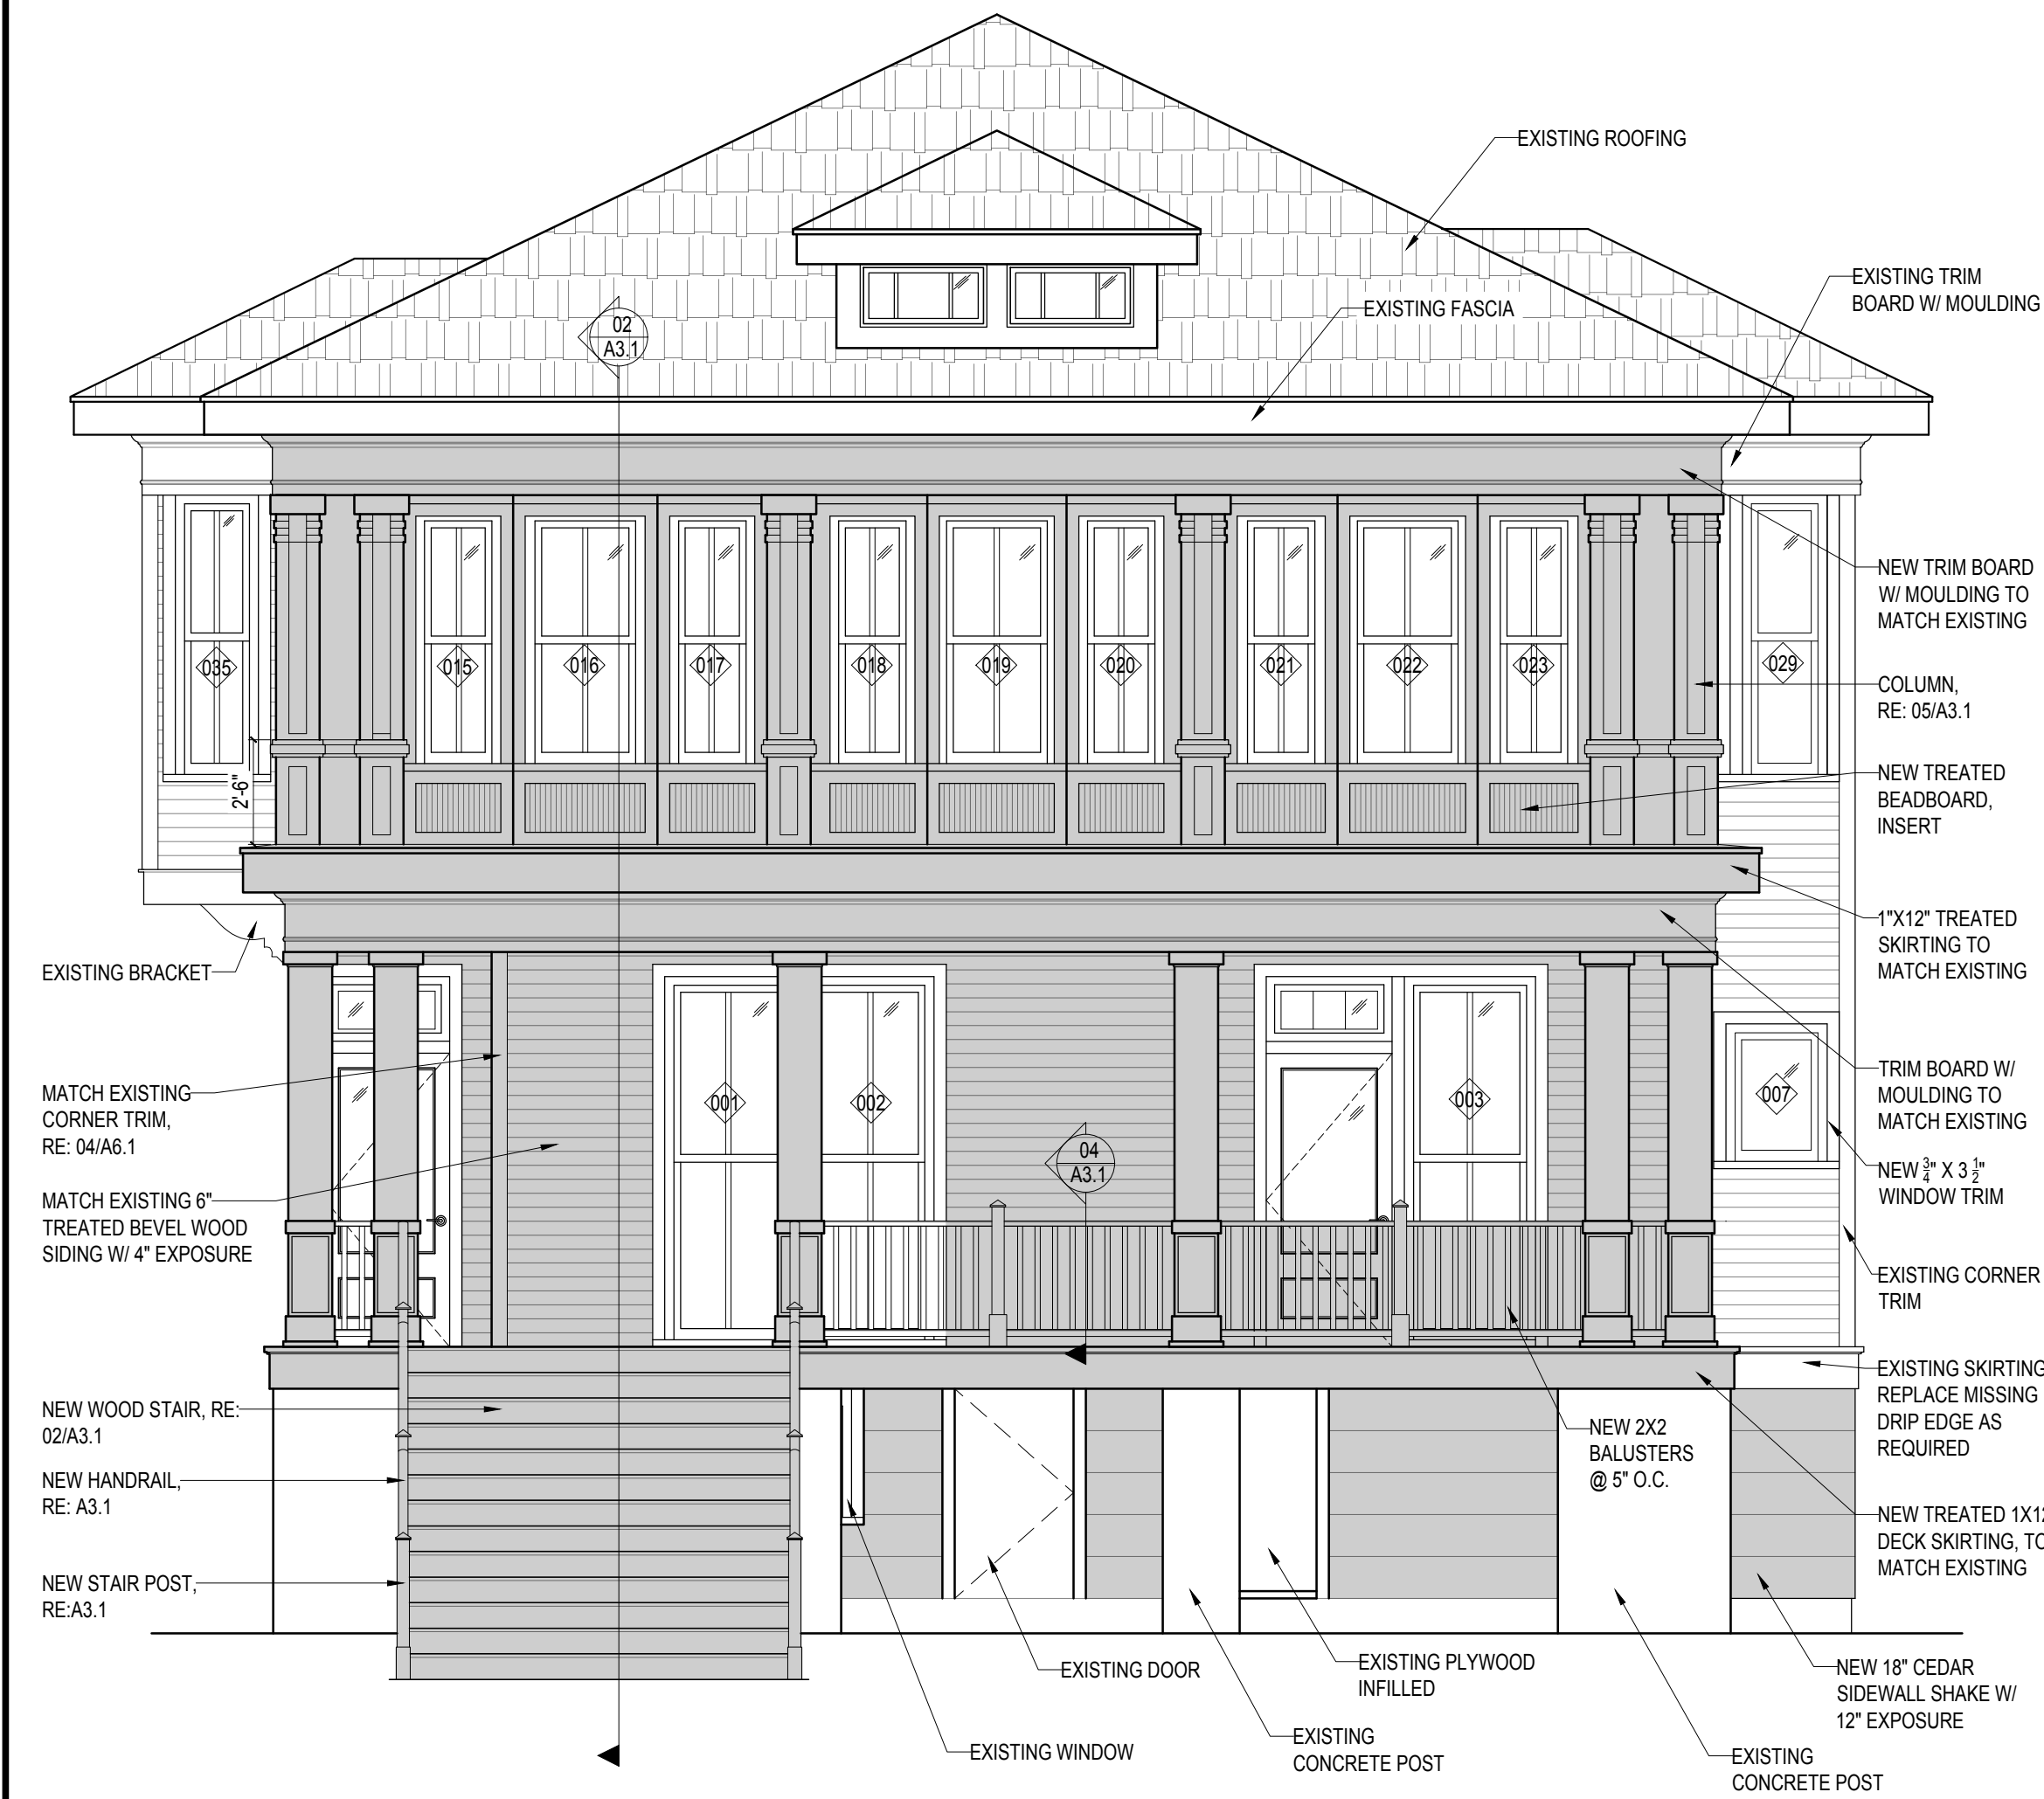

- NOTE:
1. SHADED AREAS INDICATE NEW WALL/SIDING FINISHES
 2. REPLACE MISSING DRIP EDGE, TRIM, SKIRTING AS REQUIRED

EXTERIOR ELEVATION
SOUTH


SCALE: 1/4" = 1'-0"

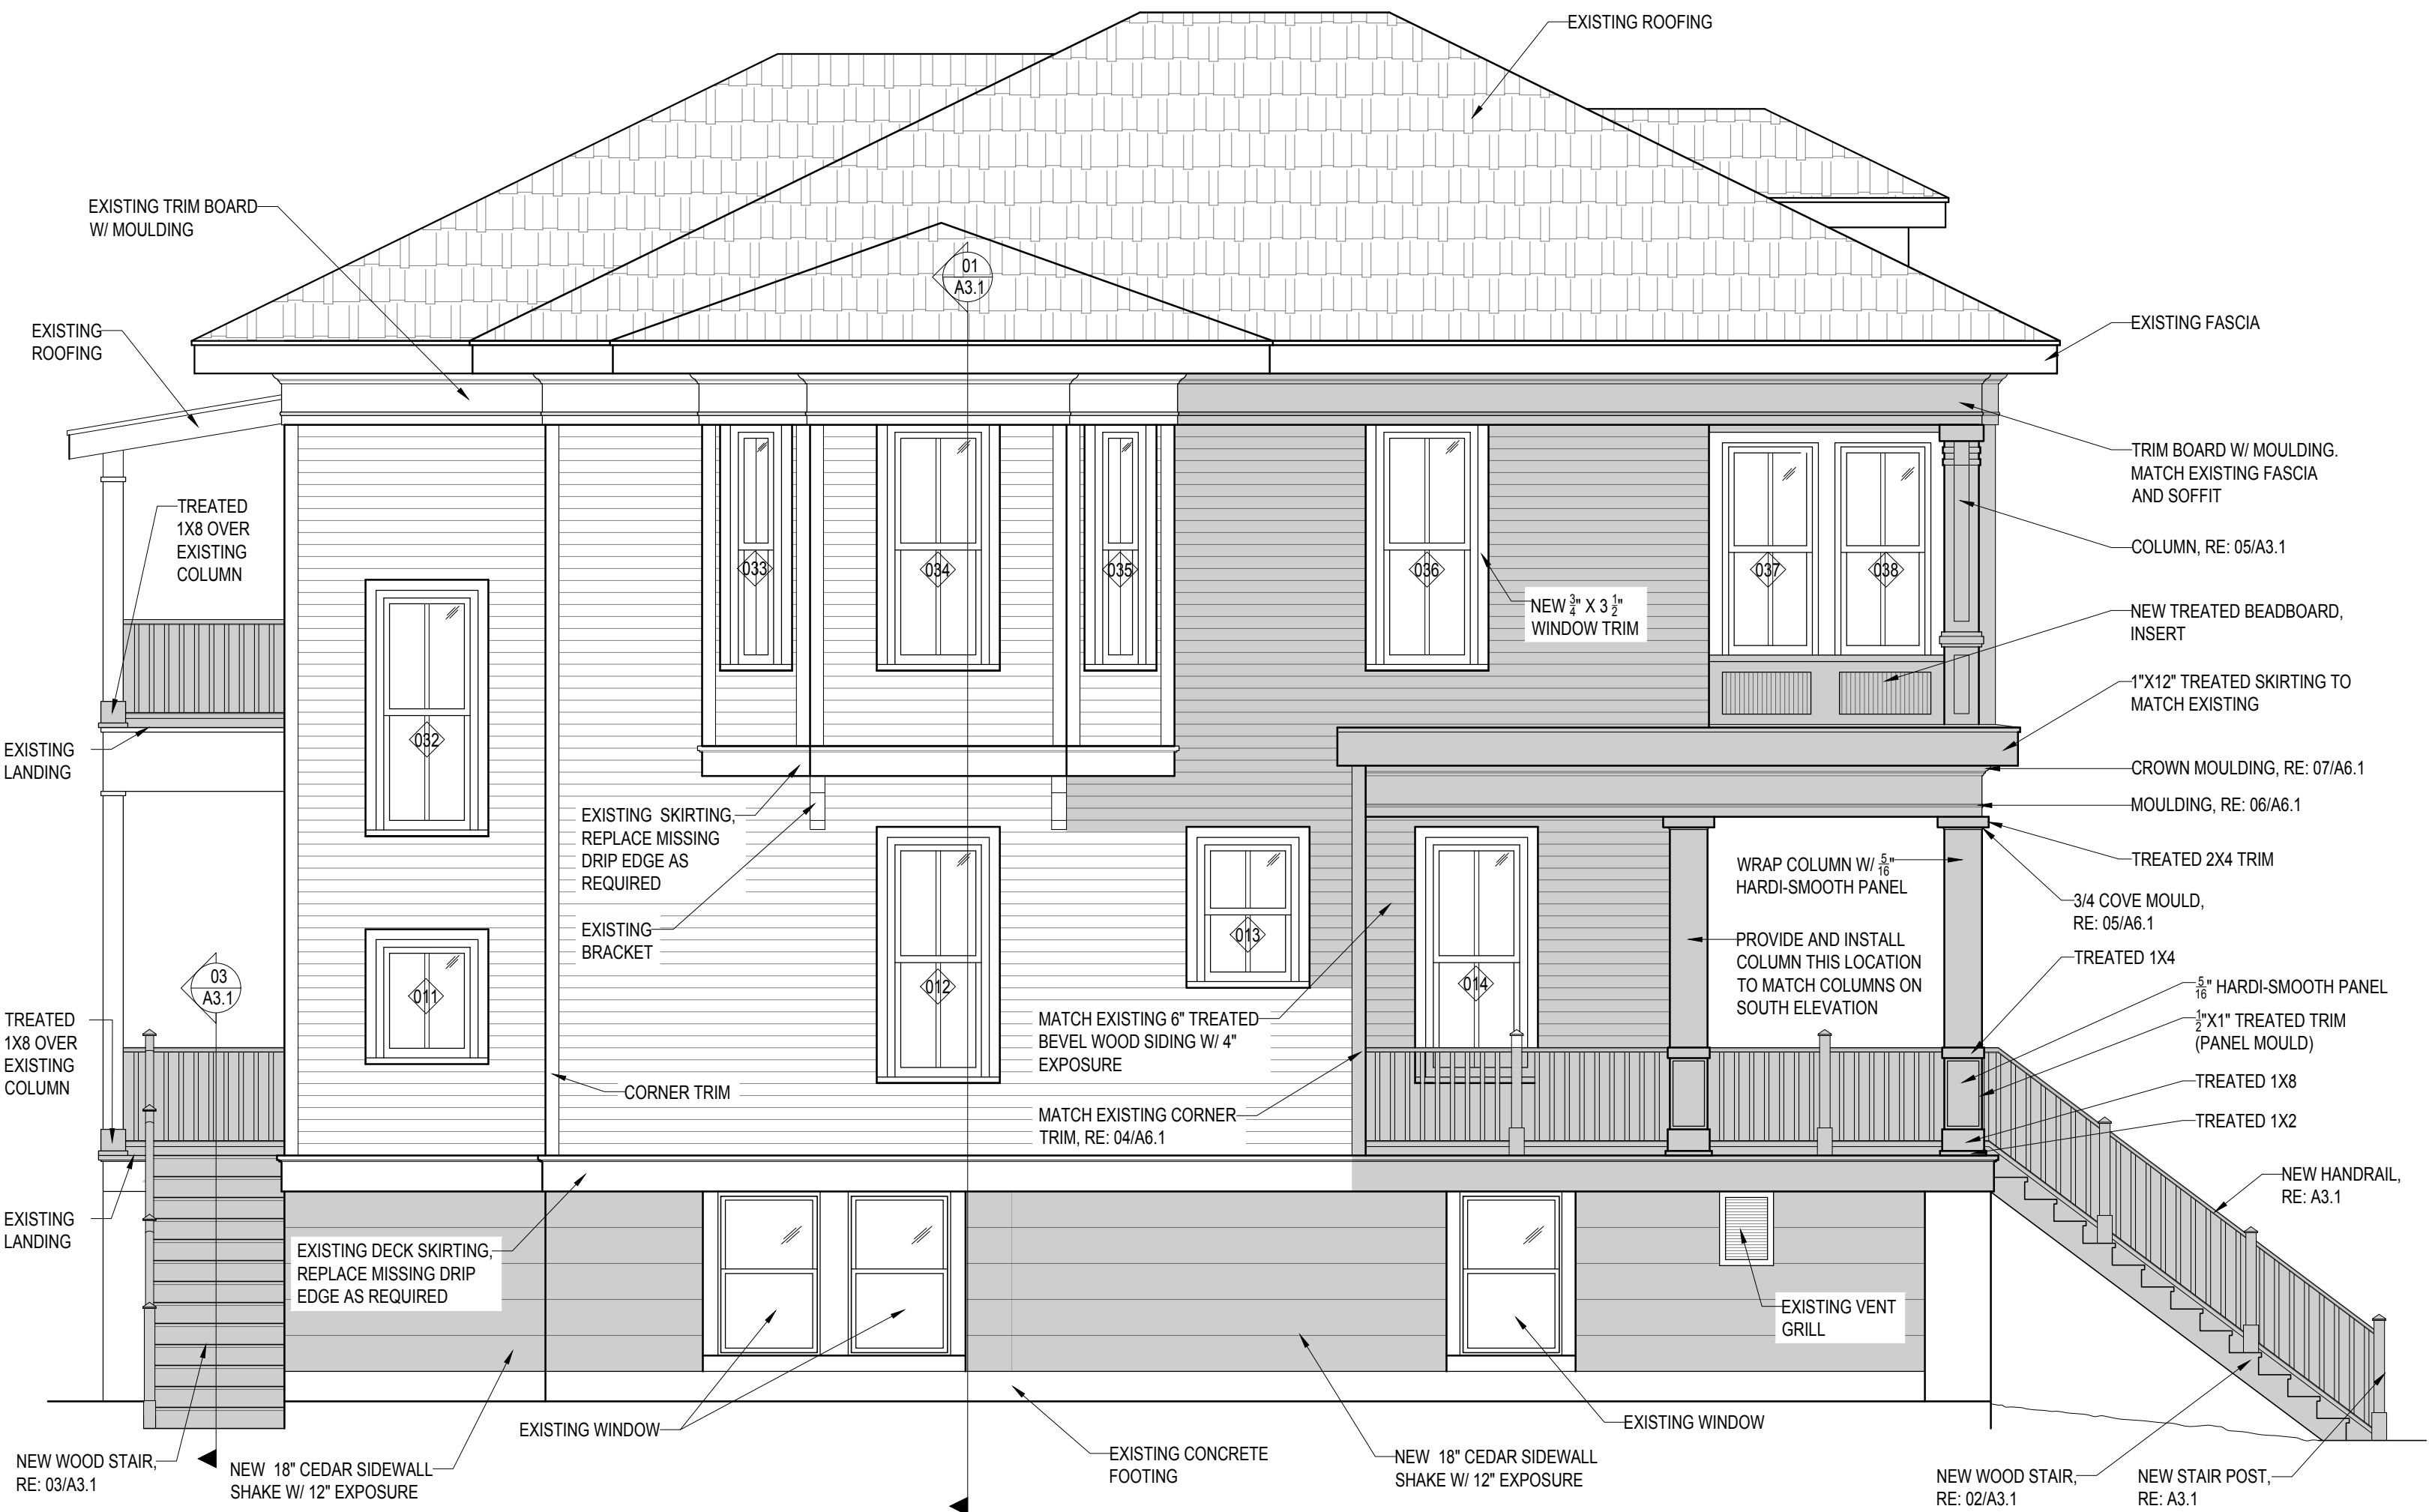

- NOTE:
1. SHADED AREAS INDICATE NEW WALL/SIDING FINISHES
 2. REPLACE MISSING DRIP EDGE, TRIM, SKIRTING AS REQUIRED

EXTERIOR ELEVATION
WEST


SCALE: 1/4" = 1'-0"

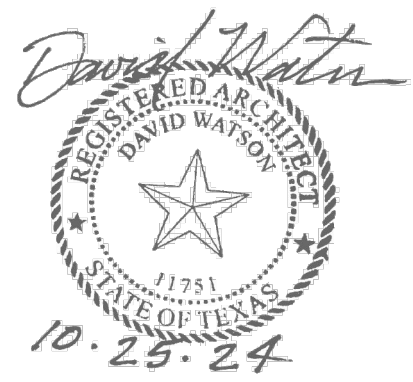

DAVID WATSON,
ARCHITECT &
ASSOCIATES
402 TWENTIETH STREET
GALVESTON, TEXAS 77550
409.762.9000
DWARARCH@AOL.COM

STRUCTURAL CONSULTANT:

JAMES AUSTIN
ENGINEERS INC.
13201 NORTHWEST FREEWAY
SUITE #800
HOUSTON, TEXAS 77040
713.864.4471

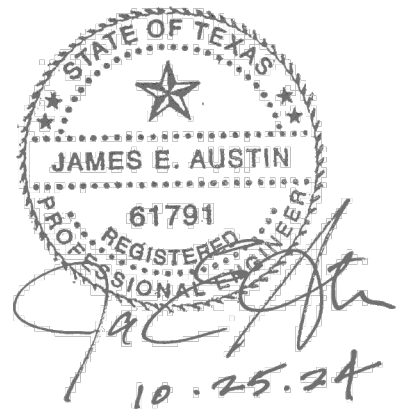

PROJECT / OWNER

EXTERIOR
RENOVATIONS


1128 Avenue J
Galveston, Texas 77550

REVISIONS

MARK	DATE	DESCRIPTION

SHEET NUMBER


A2.1

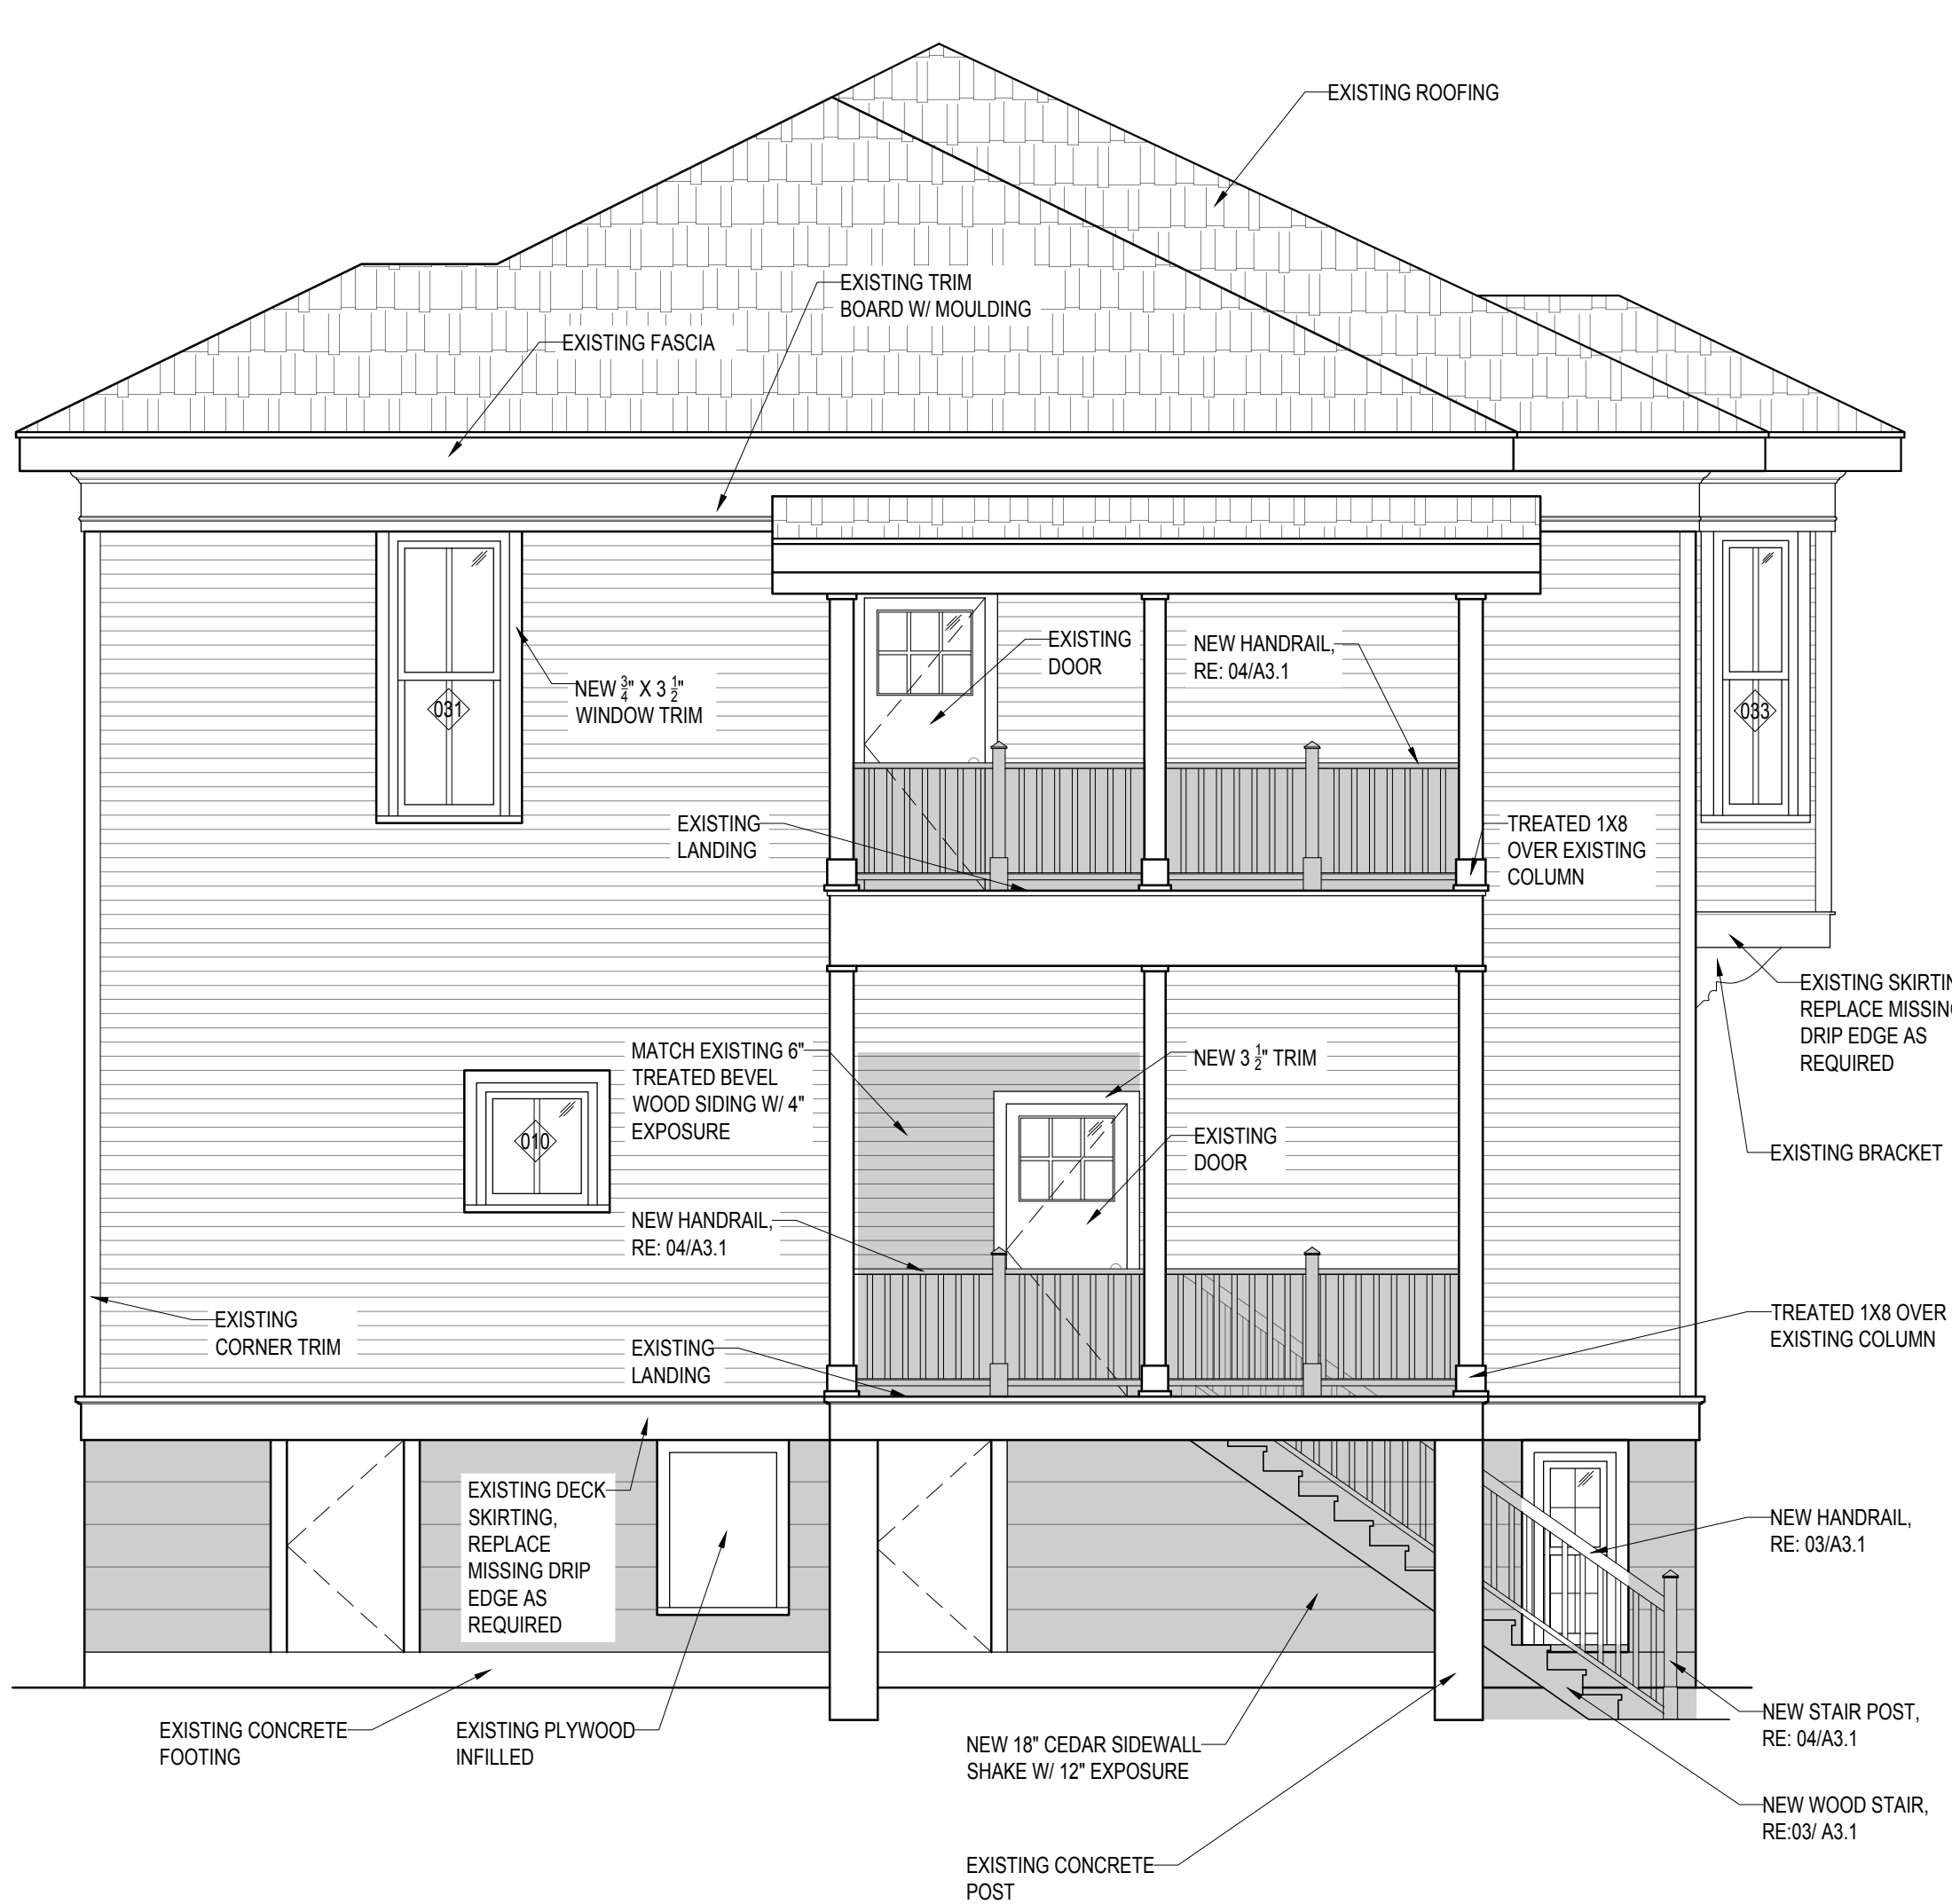

- NOTE:
1. SHADED AREAS INDICATE NEW WALL/SIDING FINISHES
 2. REPLACE MISSING DRIP EDGE, TRIM, SKIRTING AS REQUIRED

EXTERIOR ELEVATION
NORTH


01
SCALE: 1/4" = 1'-0"

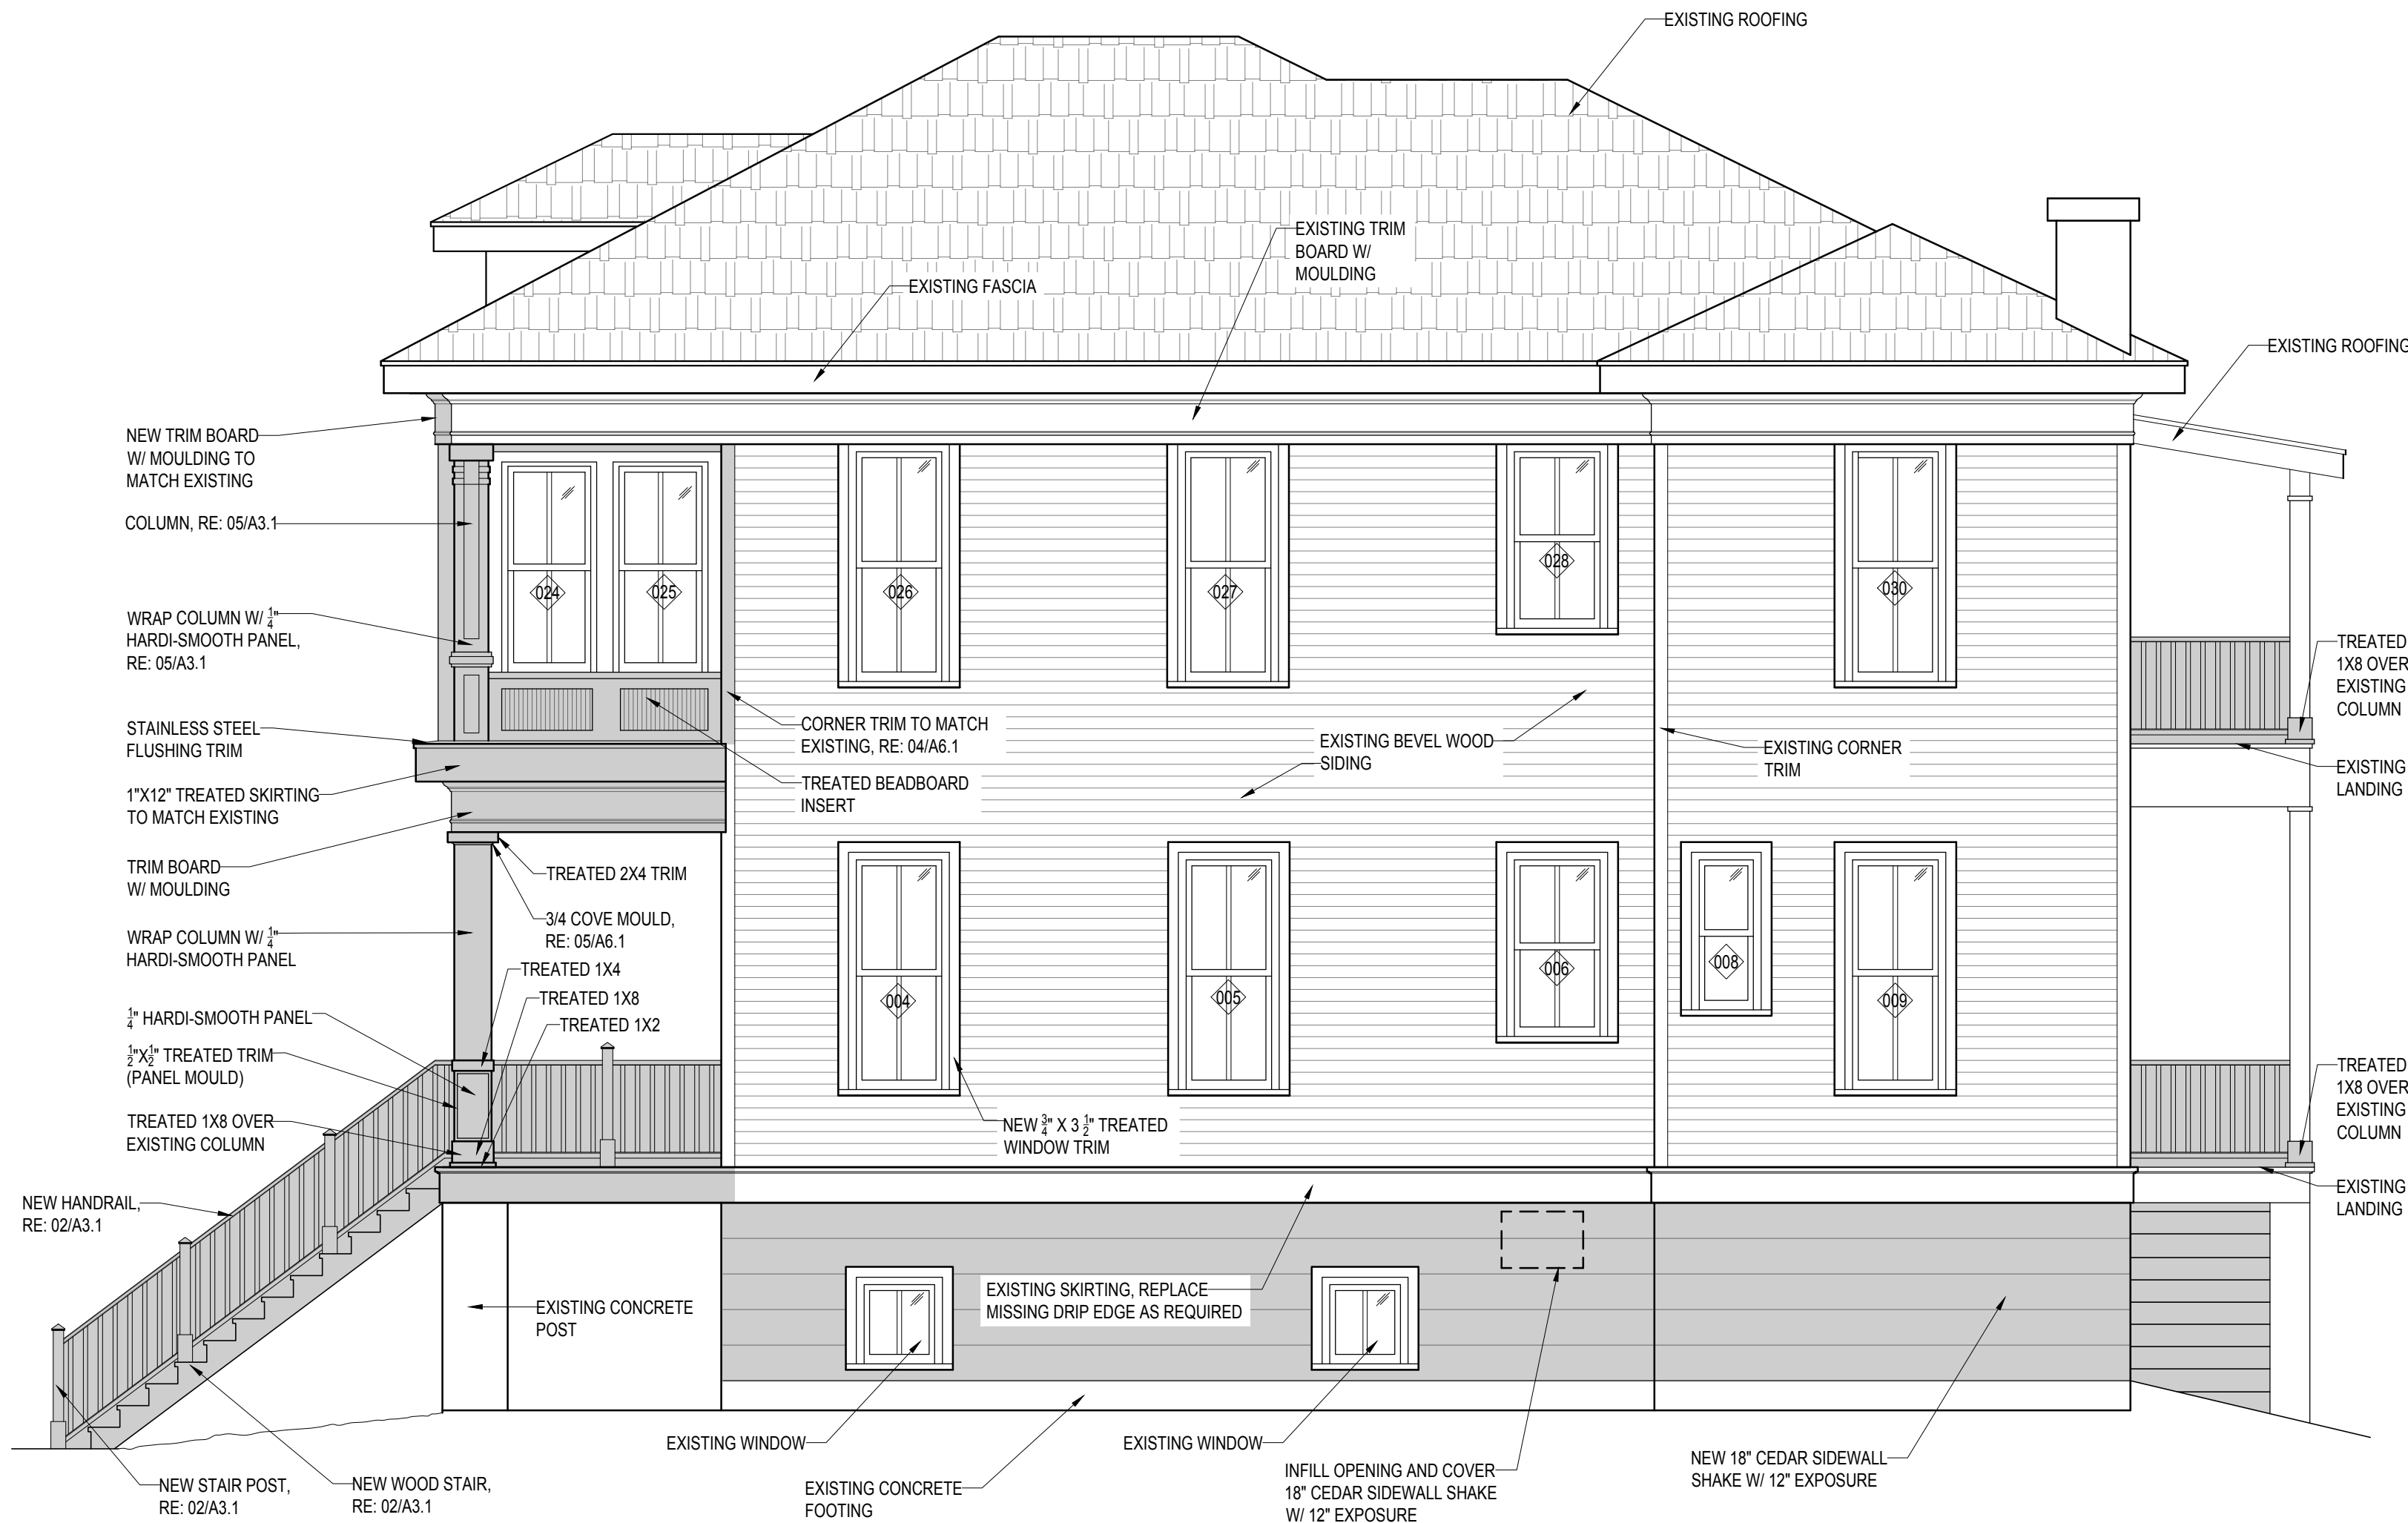

- NOTE:
1. SHADED AREAS INDICATE NEW WALL/SIDING FINISHES
 2. REPLACE MISSING DRIP EDGE, TRIM, SKIRTING AS REQUIRED

EXTERIOR ELEVATION
EAST


02
SCALE: 1/4" = 1'-0"

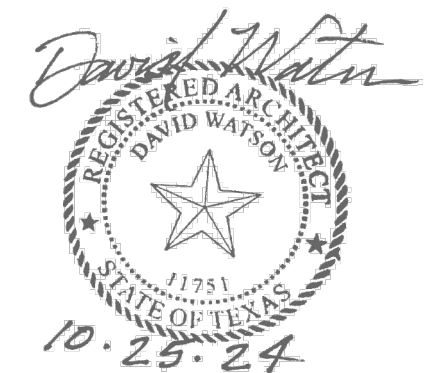

DAVID WATSON,
ARCHITECT &
ASSOCIATES
402 TWENTIETH STREET
GALVESTON, TEXAS 77550
409.762.9000
DWARCH@AOL.COM

STRUCTURAL CONSULTANT:

JAMES AUSTIN
ENGINEERS INC.
13201 NORTHWEST FREEWAY
SUITE #800
HOUSTON, TEXAS 77040
713.864.4471

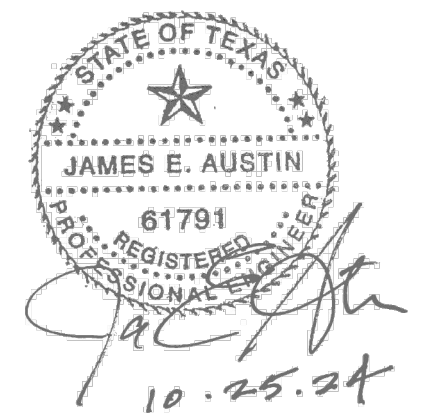

PROJECT / OWNER


EXTERIOR
RENOVATIONS
1128 Avenue J
Galveston, Texas 77550

REVISIONS


MARK	DATE	DESCRIPTION

SHEET NUMBER


A2.2

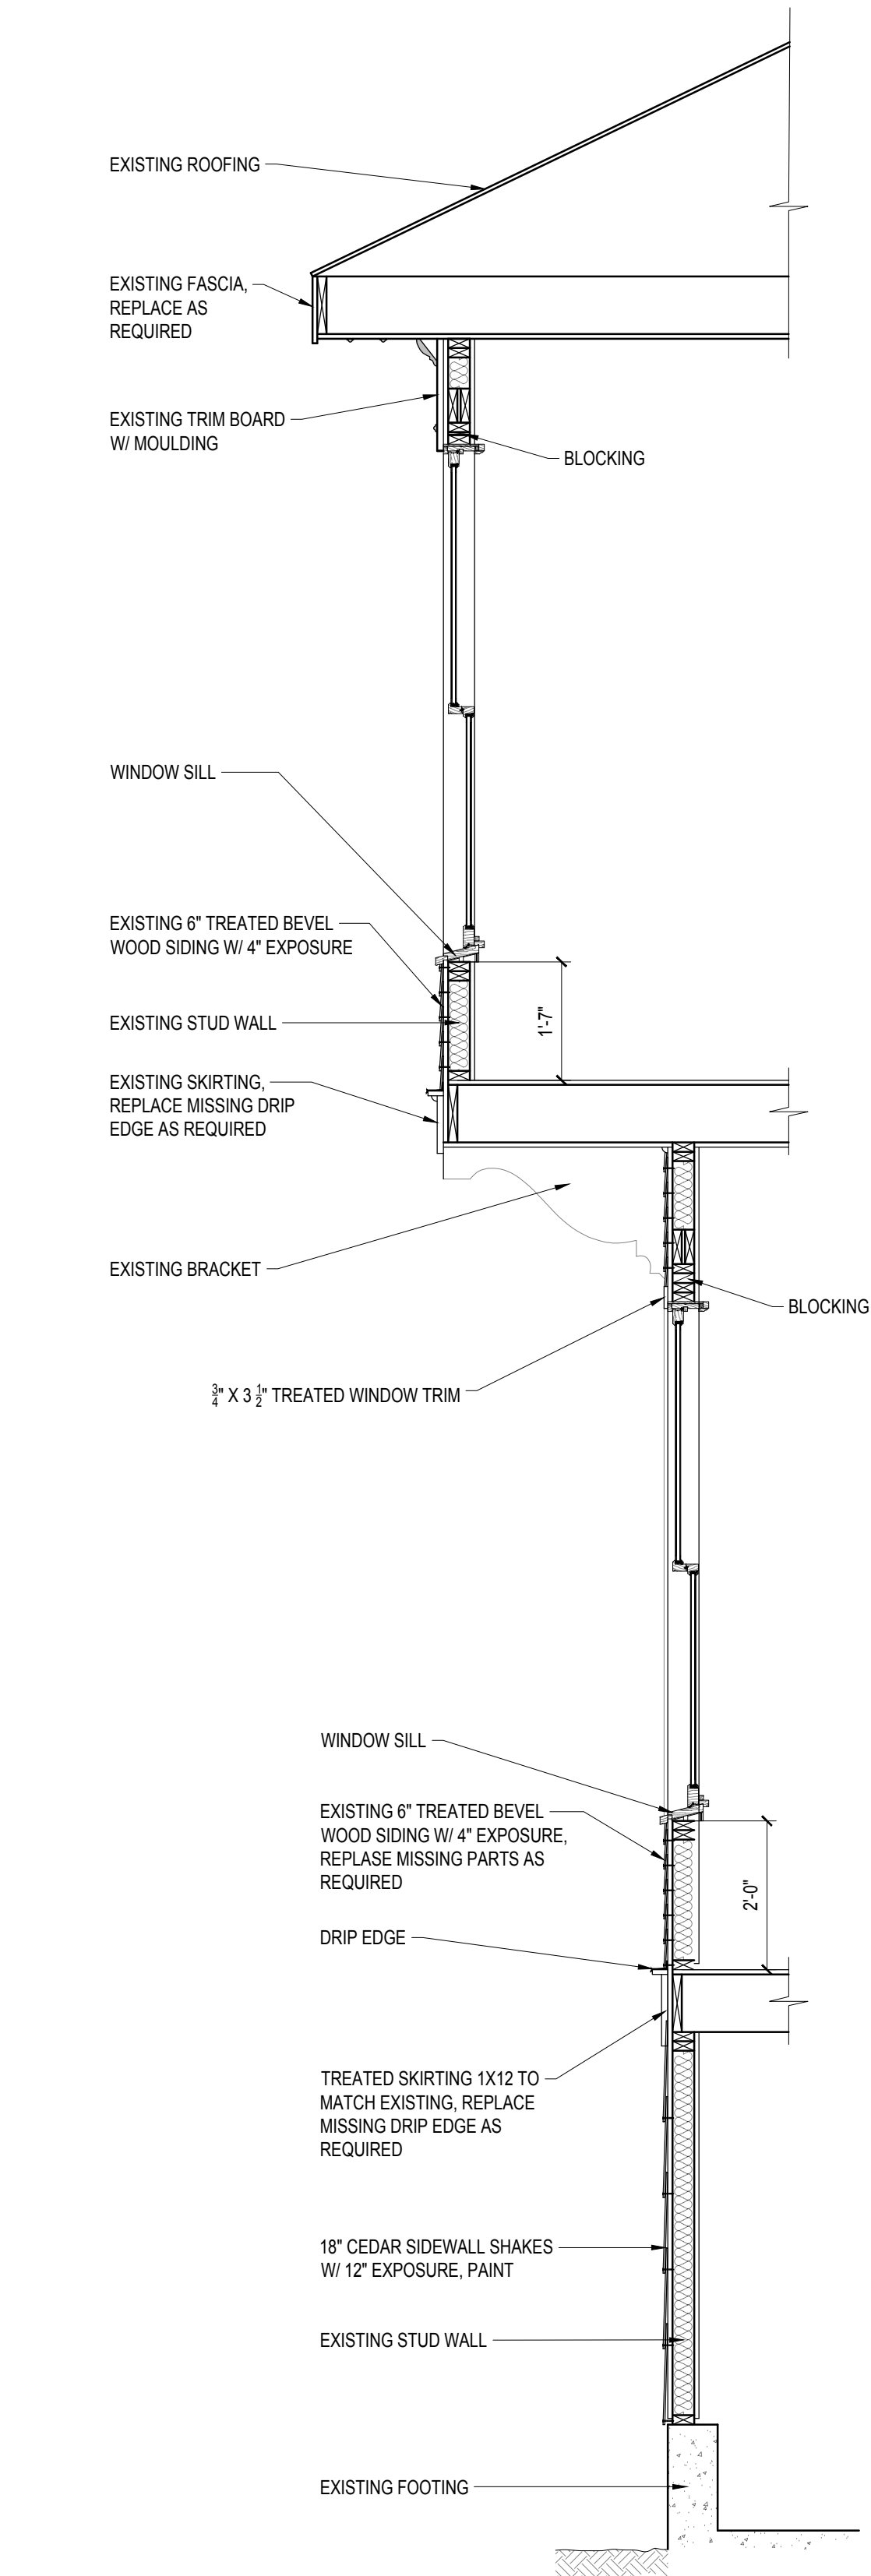


01 SECTION @ WEST WALL
SCALE: 1/2" = 1'-0"

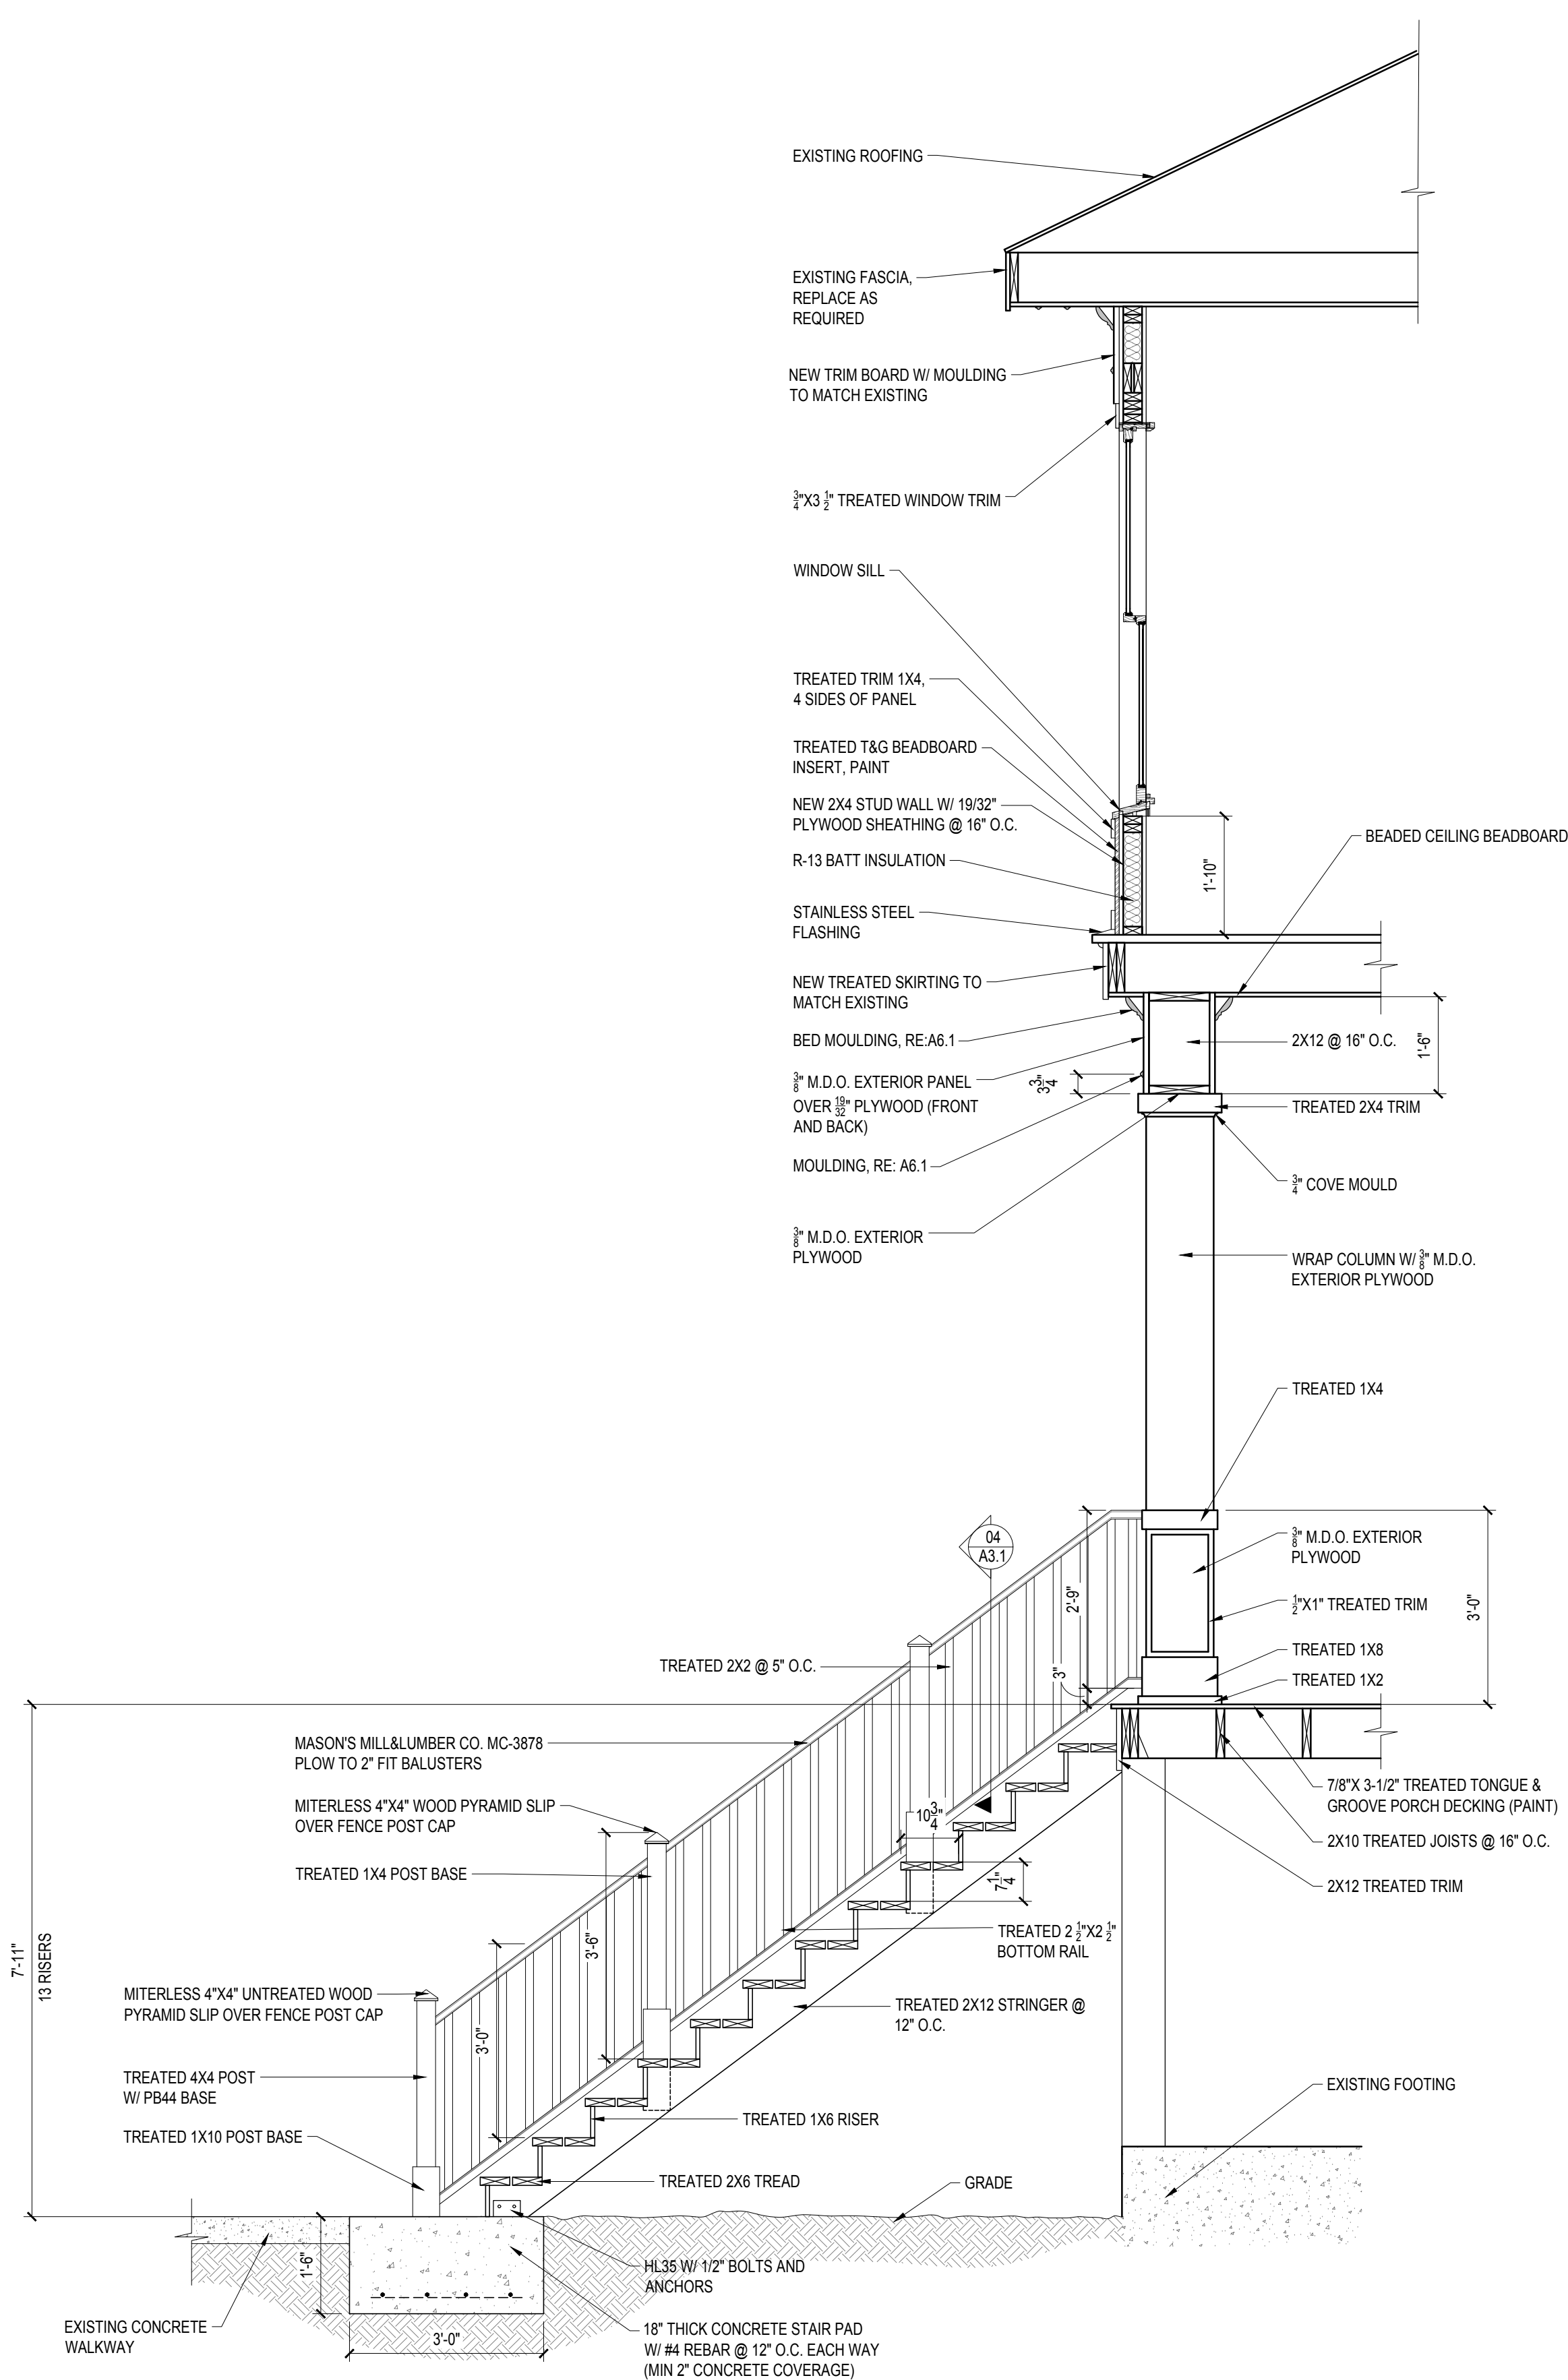


02 SECTION @ SOUTH WALL
SCALE: 1/2" = 1'-0"

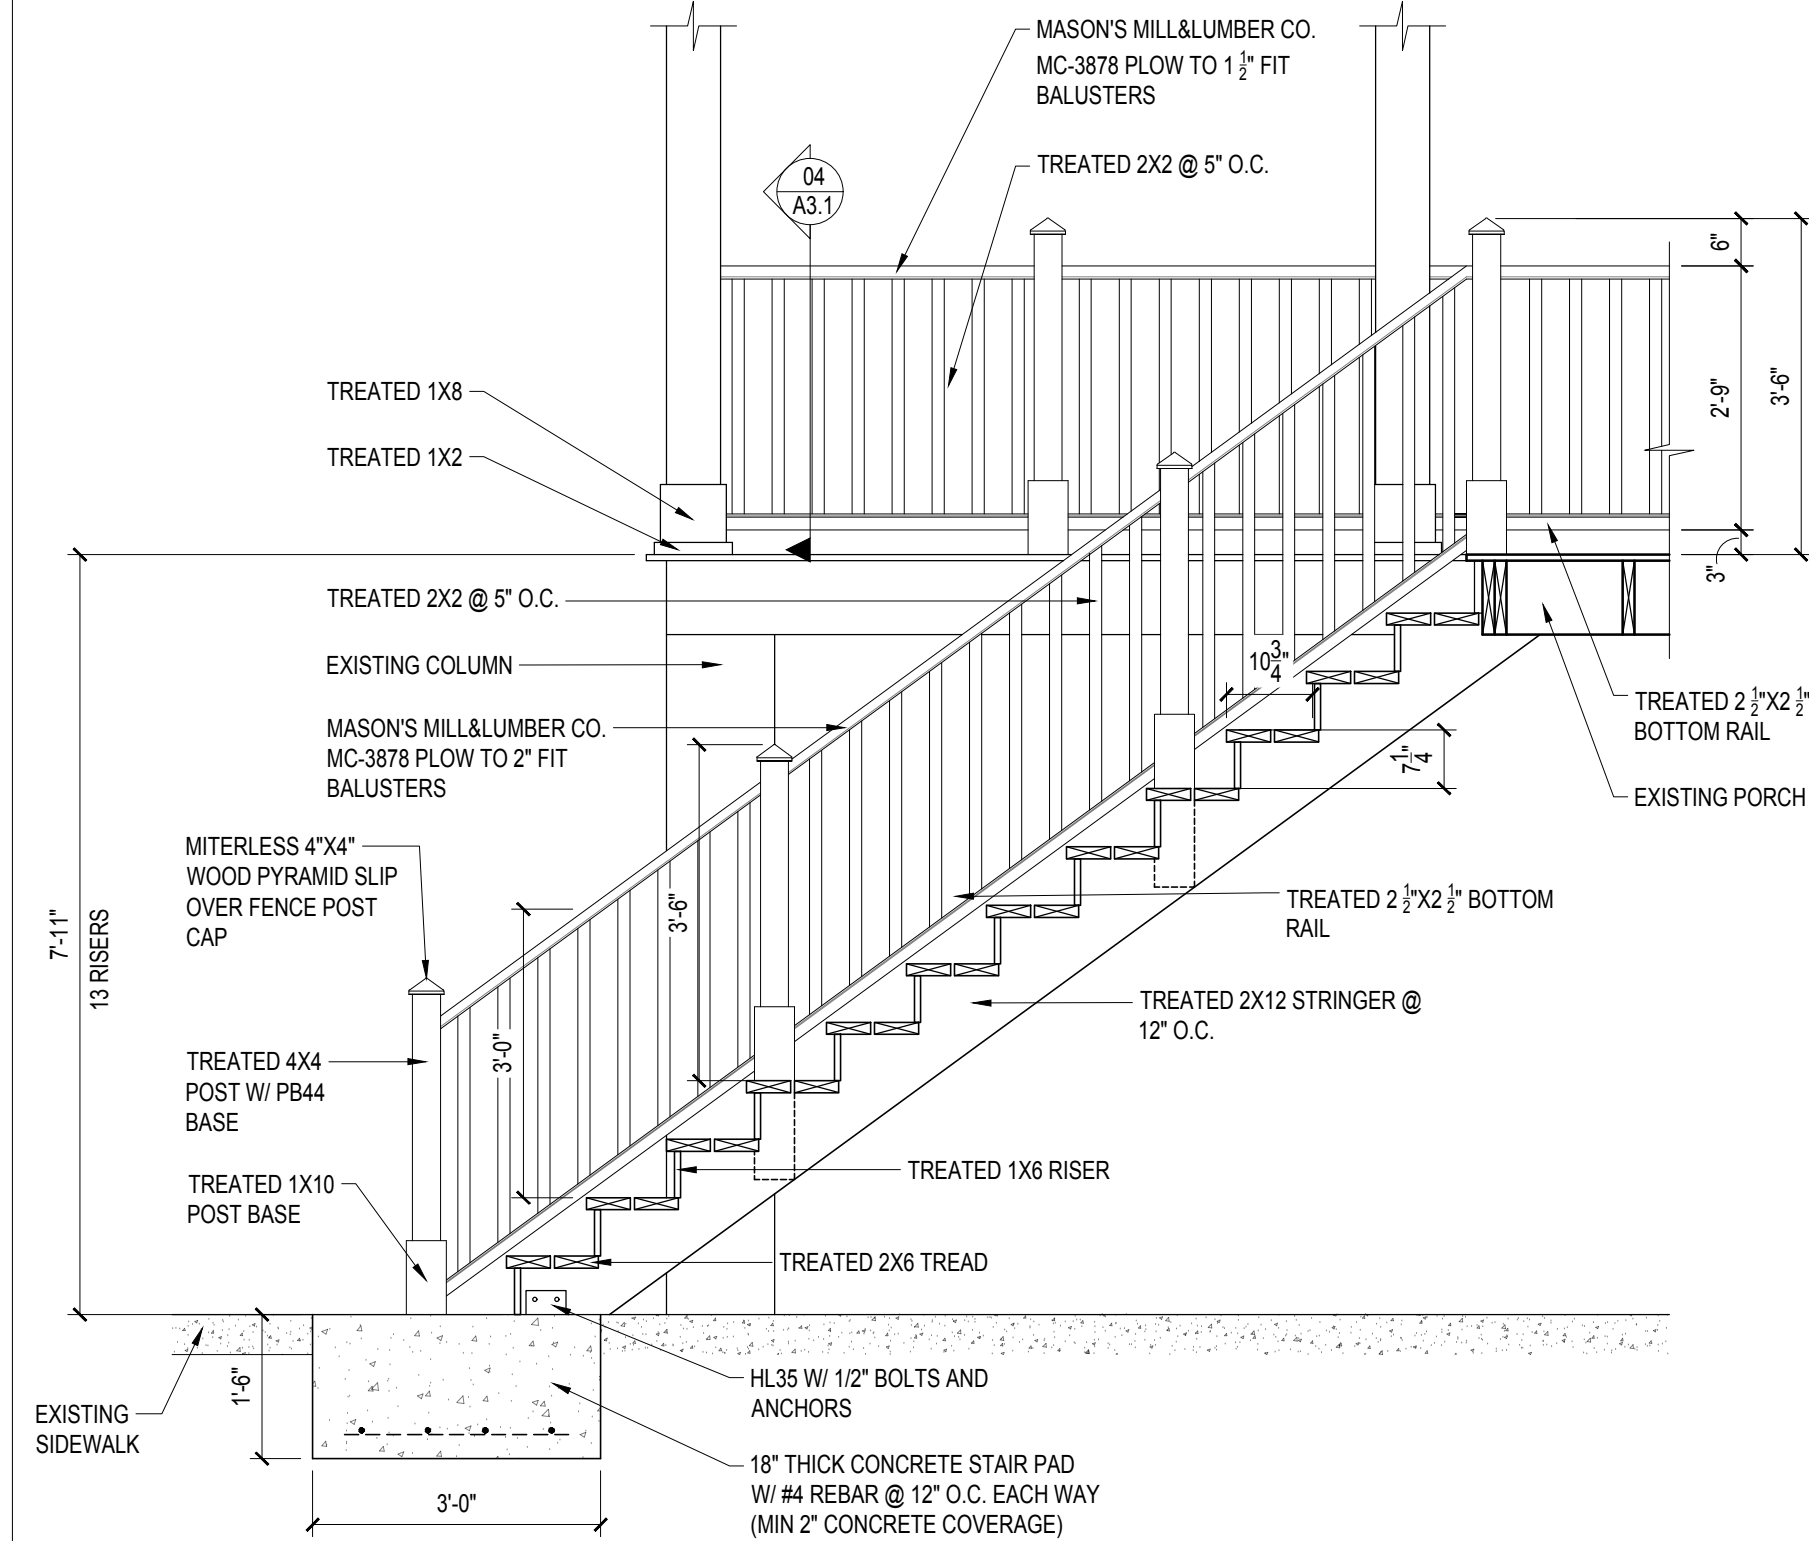


03 SECTION @ BACK STAIRS
SCALE: 1/2" = 1'-0"

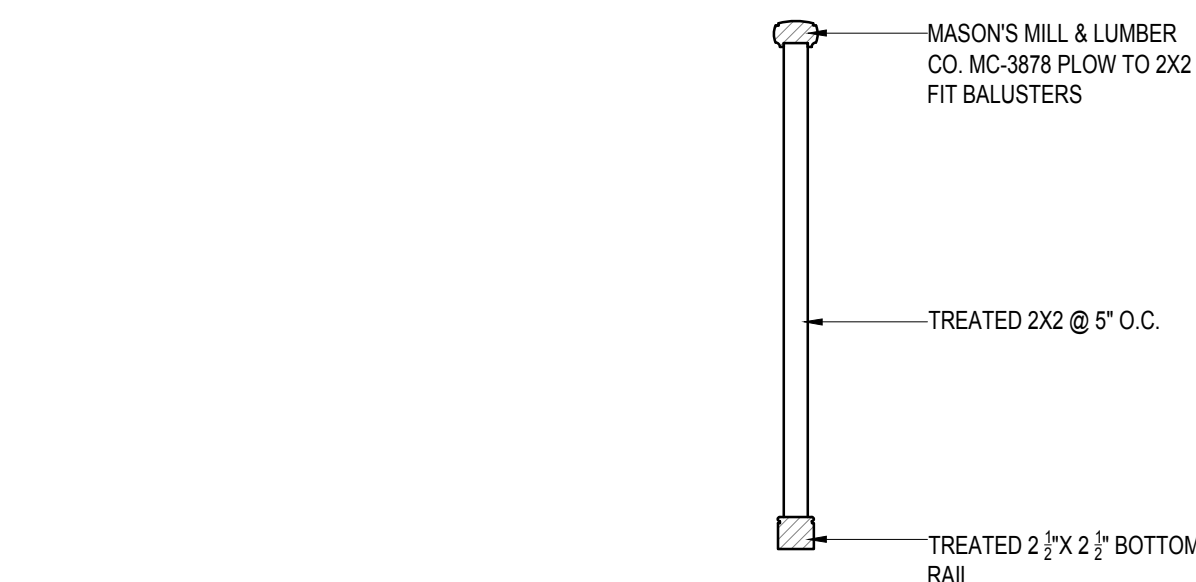

04 SECTION @ HANDRAIL
SCALE: 1" = 1'-0"

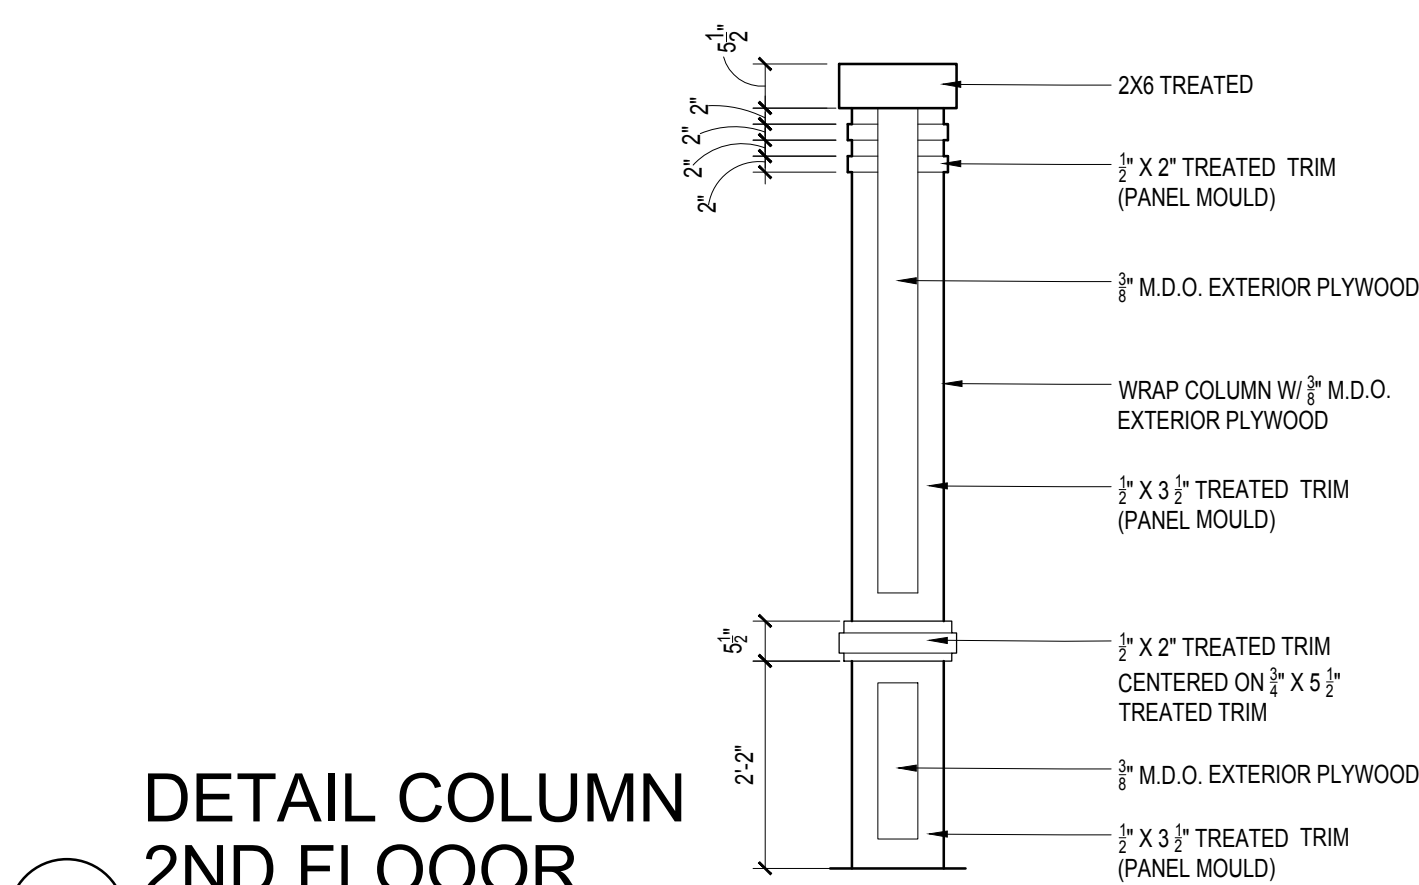


05 DETAIL COLUMN 2ND FLOOR
SCALE: 1/2" = 1'-0"

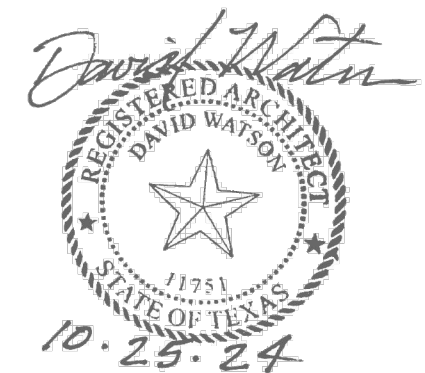

**DAVID WATSON,
ARCHITECT &
ASSOCIATES**
402 TWENTIETH STREET
GALVESTON, TEXAS 77550
409.762.8000
DWARCH@AOL.COM

STRUCTURAL CONSULTANT:

**JAMES AUSTIN
ENGINEERS INC.**
13201 NORTHWEST FREEWAY
SUITE #800
HOUSTON, TEXAS 77040
713.864.4471

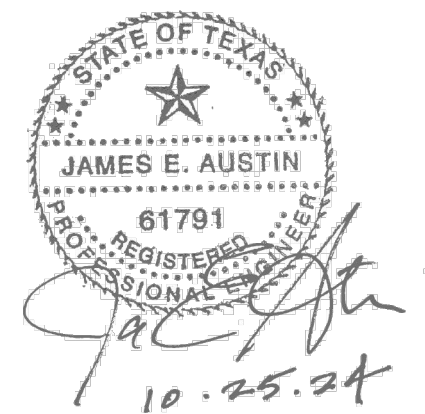

PROJECT / OWNER


**EXTERIOR
RENOVATIONS**
1128 Avenue J
Galveston, Texas 77550

REVISIONS


MARK	DATE	DESCRIPTION

SHEET NUMBER


A3.1

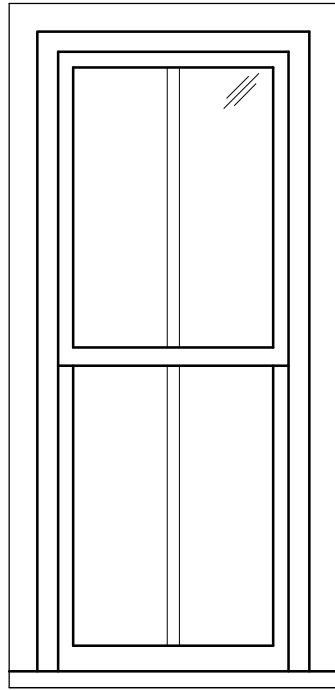


TYPE "A"
KOLBE, TRADITIONAL SERIES, DOUBLE HUNG WOOD WINDOW. LOW E INSULATED $\frac{5}{8}$ " WIDE DIVIDER 2/2 LITE. NO SCREENS. EXTERIOR & INTERIOR PRIMED. SASH LOCK - ANTIQUE BRASS. TRADITIONAL SASH LIFT HANDLE - ANTIQUE BRASS

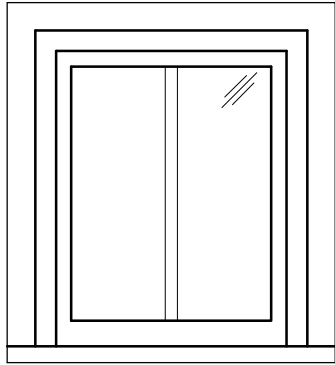


TYPE "B"
KOLBE, TRADITIONAL SERIES, AWNING WOOD WINDOW. LOW E INSULATED $\frac{5}{8}$ " WIDE DIVIDER 2 LITE. NO SCREENS. EXTERIOR & INTERIOR PRIMED. SASH LOCK - ANTIQUE BRASS. TRADITIONAL SASH LIFT HANDLE - ANTIQUE BRASS

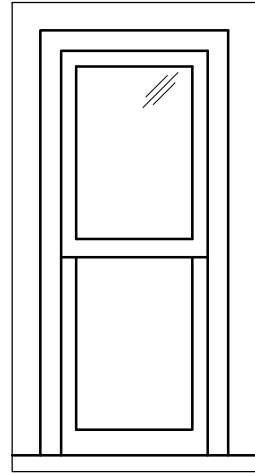

TYPE "C"
KOLBE, TRADITIONAL SERIES, DOUBLE HUNG WOOD WINDOW. NO SCREENS. EXTERIOR & INTERIOR PRIMED. SASH LOCK - ANTIQUE BRASS. TRADITIONAL SASH LIFT HANDLE - ANTIQUE BRASS

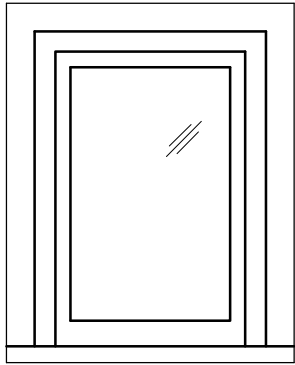

TYPE "D"
KOLBE, TRADITIONAL SERIES, AWNING WOOD WINDOW. NO SCREENS. EXTERIOR & INTERIOR PRIMED. SASH LOCK - ANTIQUE BRASS. SASH HANDLE - ANTIQUE BRASS

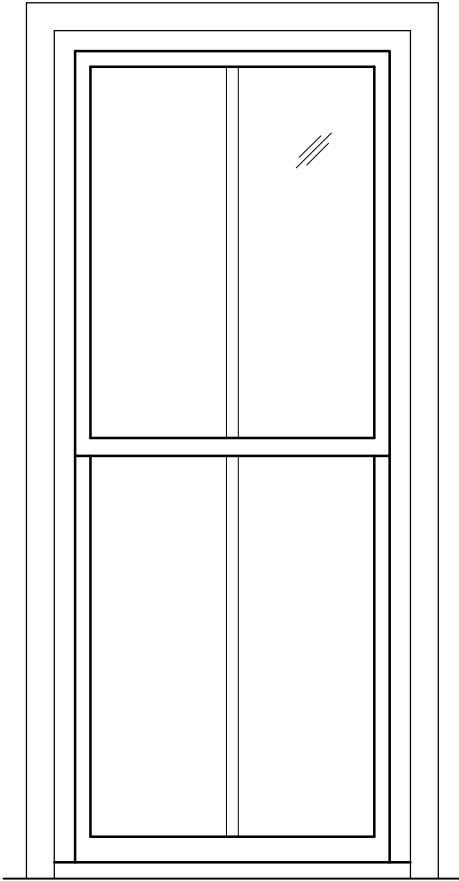


TYPE "E"
KOLBE, TRADITIONAL SERIES, DOUBLE HUNG WOOD WINDOW. LOW E INSULATED $\frac{5}{8}$ " WIDE DIVIDER 2/2 LITE. NO SCREENS. EXTERIOR & INTERIOR PRIMED. SASH LOCK - ANTIQUE BRASS. TRADITIONAL SASH LIFT HANDLE - ANTIQUE BRASS


WINDOW & DOOR SCHEDULE					
NUMBER	WINDOW/DOOR	TYPE	SIZE R.O.	FINISH	REMARKS
004, 005, 009, 012, 014, 026, 027, 030, 031, 032, 033, 034, 035, 036	WINDOW	A	2'-10" X 6'-9" DH2830		
016, 019, 022, 024, 025, 037, 038	WINDOW	A	2'-8" X 5'-9" DH2630		
015, 017, 018, 020, 021, 023	WINDOW	A	2'-2" X 5'-9" DH2030		
006, 028	WINDOW	A	2'-10" X 5'-1" DH2826		
001, 002	WINDOW	E	3'-1" X 8'-10" CUSTOM		
003	WINDOW	E	3'-8" X 8'-10" CUSTOM		
007	WINDOW	D	2'-4 $\frac{1}{2}$ " X 3'-0 $\frac{1}{2}$ " 2430 AWNING		
008	WINDOW	C	1'-10" X 4'-5" DH1622		
010	WINDOW	B	2'-8 $\frac{1}{2}$ " X 2'-6 $\frac{1}{2}$ " 2836 AWNING		
011	WINDOW	B	2'-8 $\frac{1}{2}$ " X 3'-0 $\frac{1}{2}$ " 2830 AWNING		
013	WINDOW	A	2'-10" X 4'-1" DH2820		
029	WINDOW	C	1'-10" X 6'-9" DH1636		
01	DOOR	F	1 $\frac{3}{4}$ " X 3'-0" X 7'-0"		
02	DOOR	G	1 $\frac{3}{4}$ " X 3'-0" X 7'-0"		

03 WINDOW & DOOR SCHEDULE

SCALE: N.T.S.

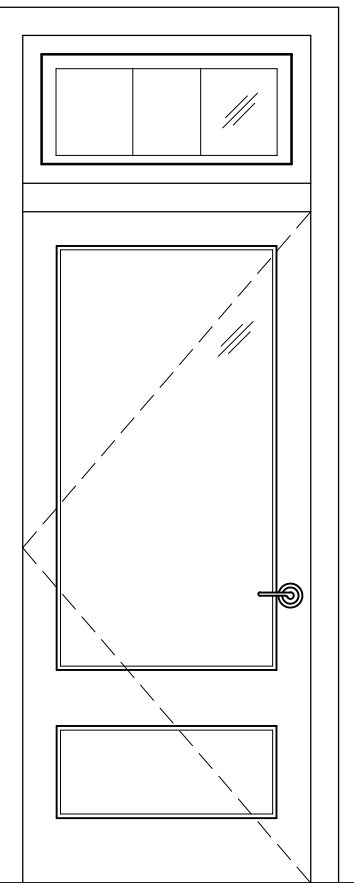


TYPE "F"
SIMPSON PAINT
GRADE 7501 RAISED
PANEL/GLASS DOOR

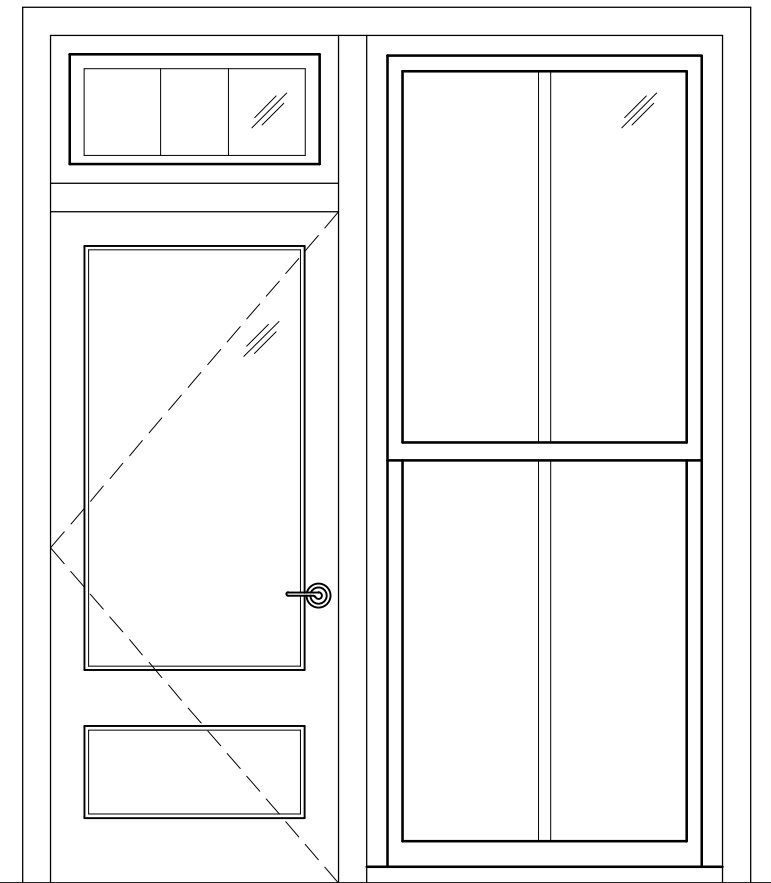

TYPE "G"
SIMPSON PAINT
GRADE 7501 RAISED
PANEL/GLASS DOOR


02 DOOR TYPES

SCALE: N.T.S.

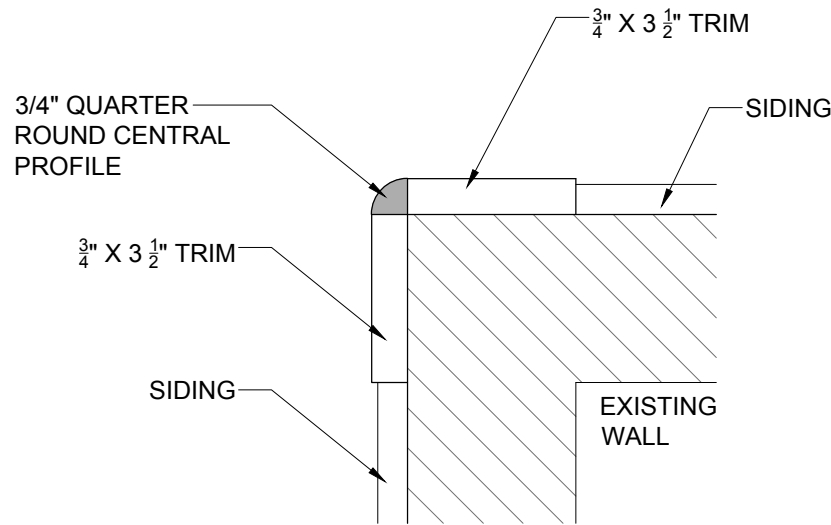

04 CORNER TRIM DETAIL

SCALE: 3" = 1'-0"

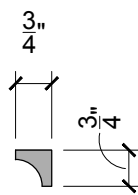


05 COVE MOULD

SCALE: 3" = 1'-0"





06 PANEL MOULDING

SCALE: 3" = 1'-0"

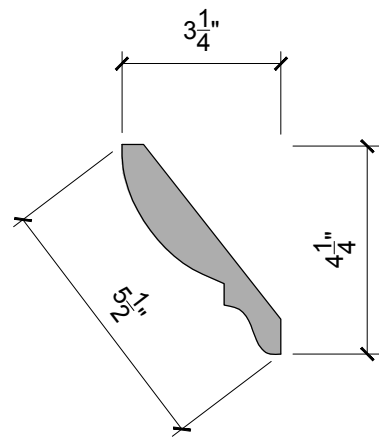

07 BED MOULDING

SCALE: 3" = 1'-0"

 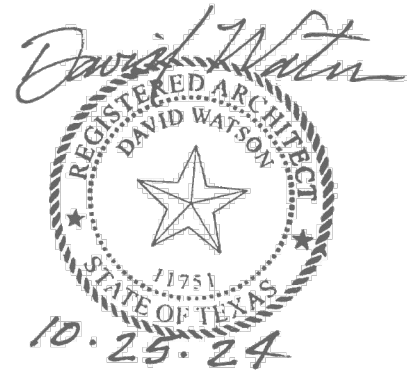


DAVID WATSON,
ARCHITECT &
ASSOCIATES

402 TWENTIETH STREET
GALVESTON, TEXAS 77550
409.762.9000
DWARCH@AOL.COM

STRUCTURAL CONSULTANT:

JAMES AUSTIN
ENGINEERS INC.

13201 NORTHWEST FREEWAY
SUITE #800
HOUSTON, TEXAS 77040
713.864.4471

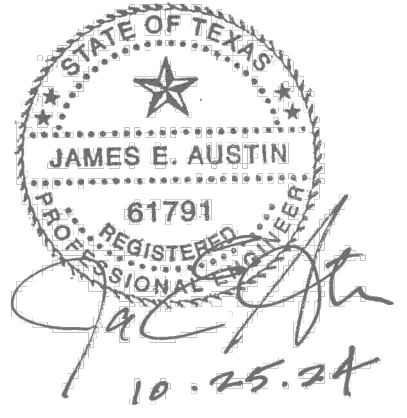

PROJECT / OWNER

EXTERIOR
RENOVATIONS

1128 Avenue J
Galveston, Texas 77550

REVISIONS

MARK	DATE	DESCRIPTION

SHEET NUMBER

A6.1