


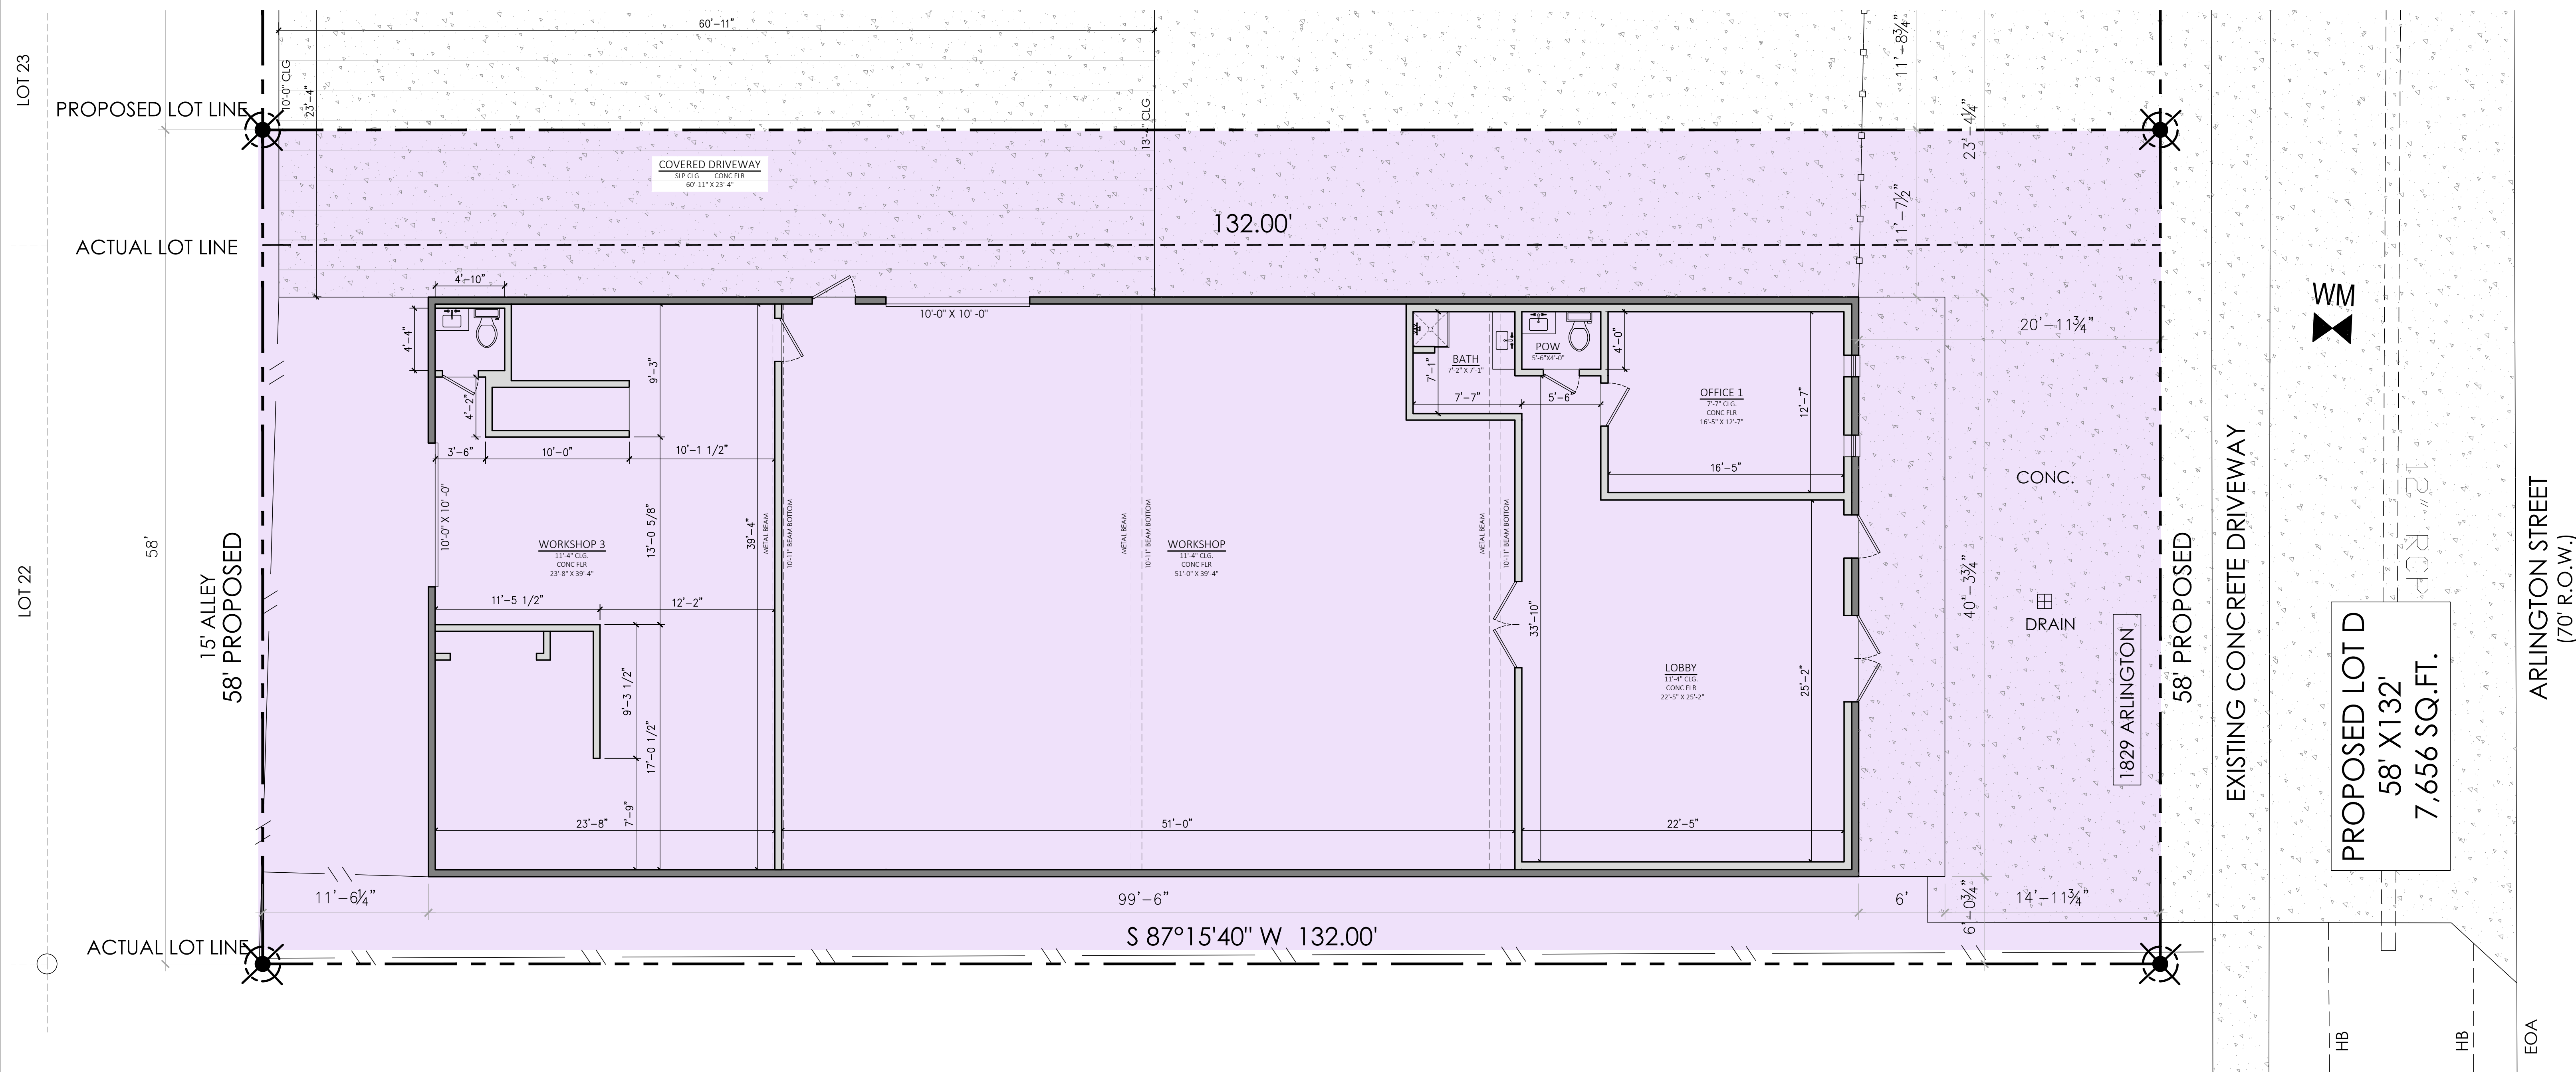

EXISTING
FLOOR PLAN
Scale: 1/4" = 1'-0"

LEGAL DESCRIPTION
LOT 1-5 BLOCK: 106 HOUSTON HEIGHTS HOUSTON, TEXAS

1829 ARLINGTON	
AREA STATEMENT	
SPACE	EXISTING
LEVEL 1 - WORKSHOP	2,981
LEVEL 1 - OFFICE	1,028
TOTAL UNHEATED	4,009
FRONT CONCRETE PORCH	242
CONCRETE DRIVEWAY	1,128

1829 ARLINGTON
320 EAST 20TH STREET
HOUSTON, TEXAS 77008