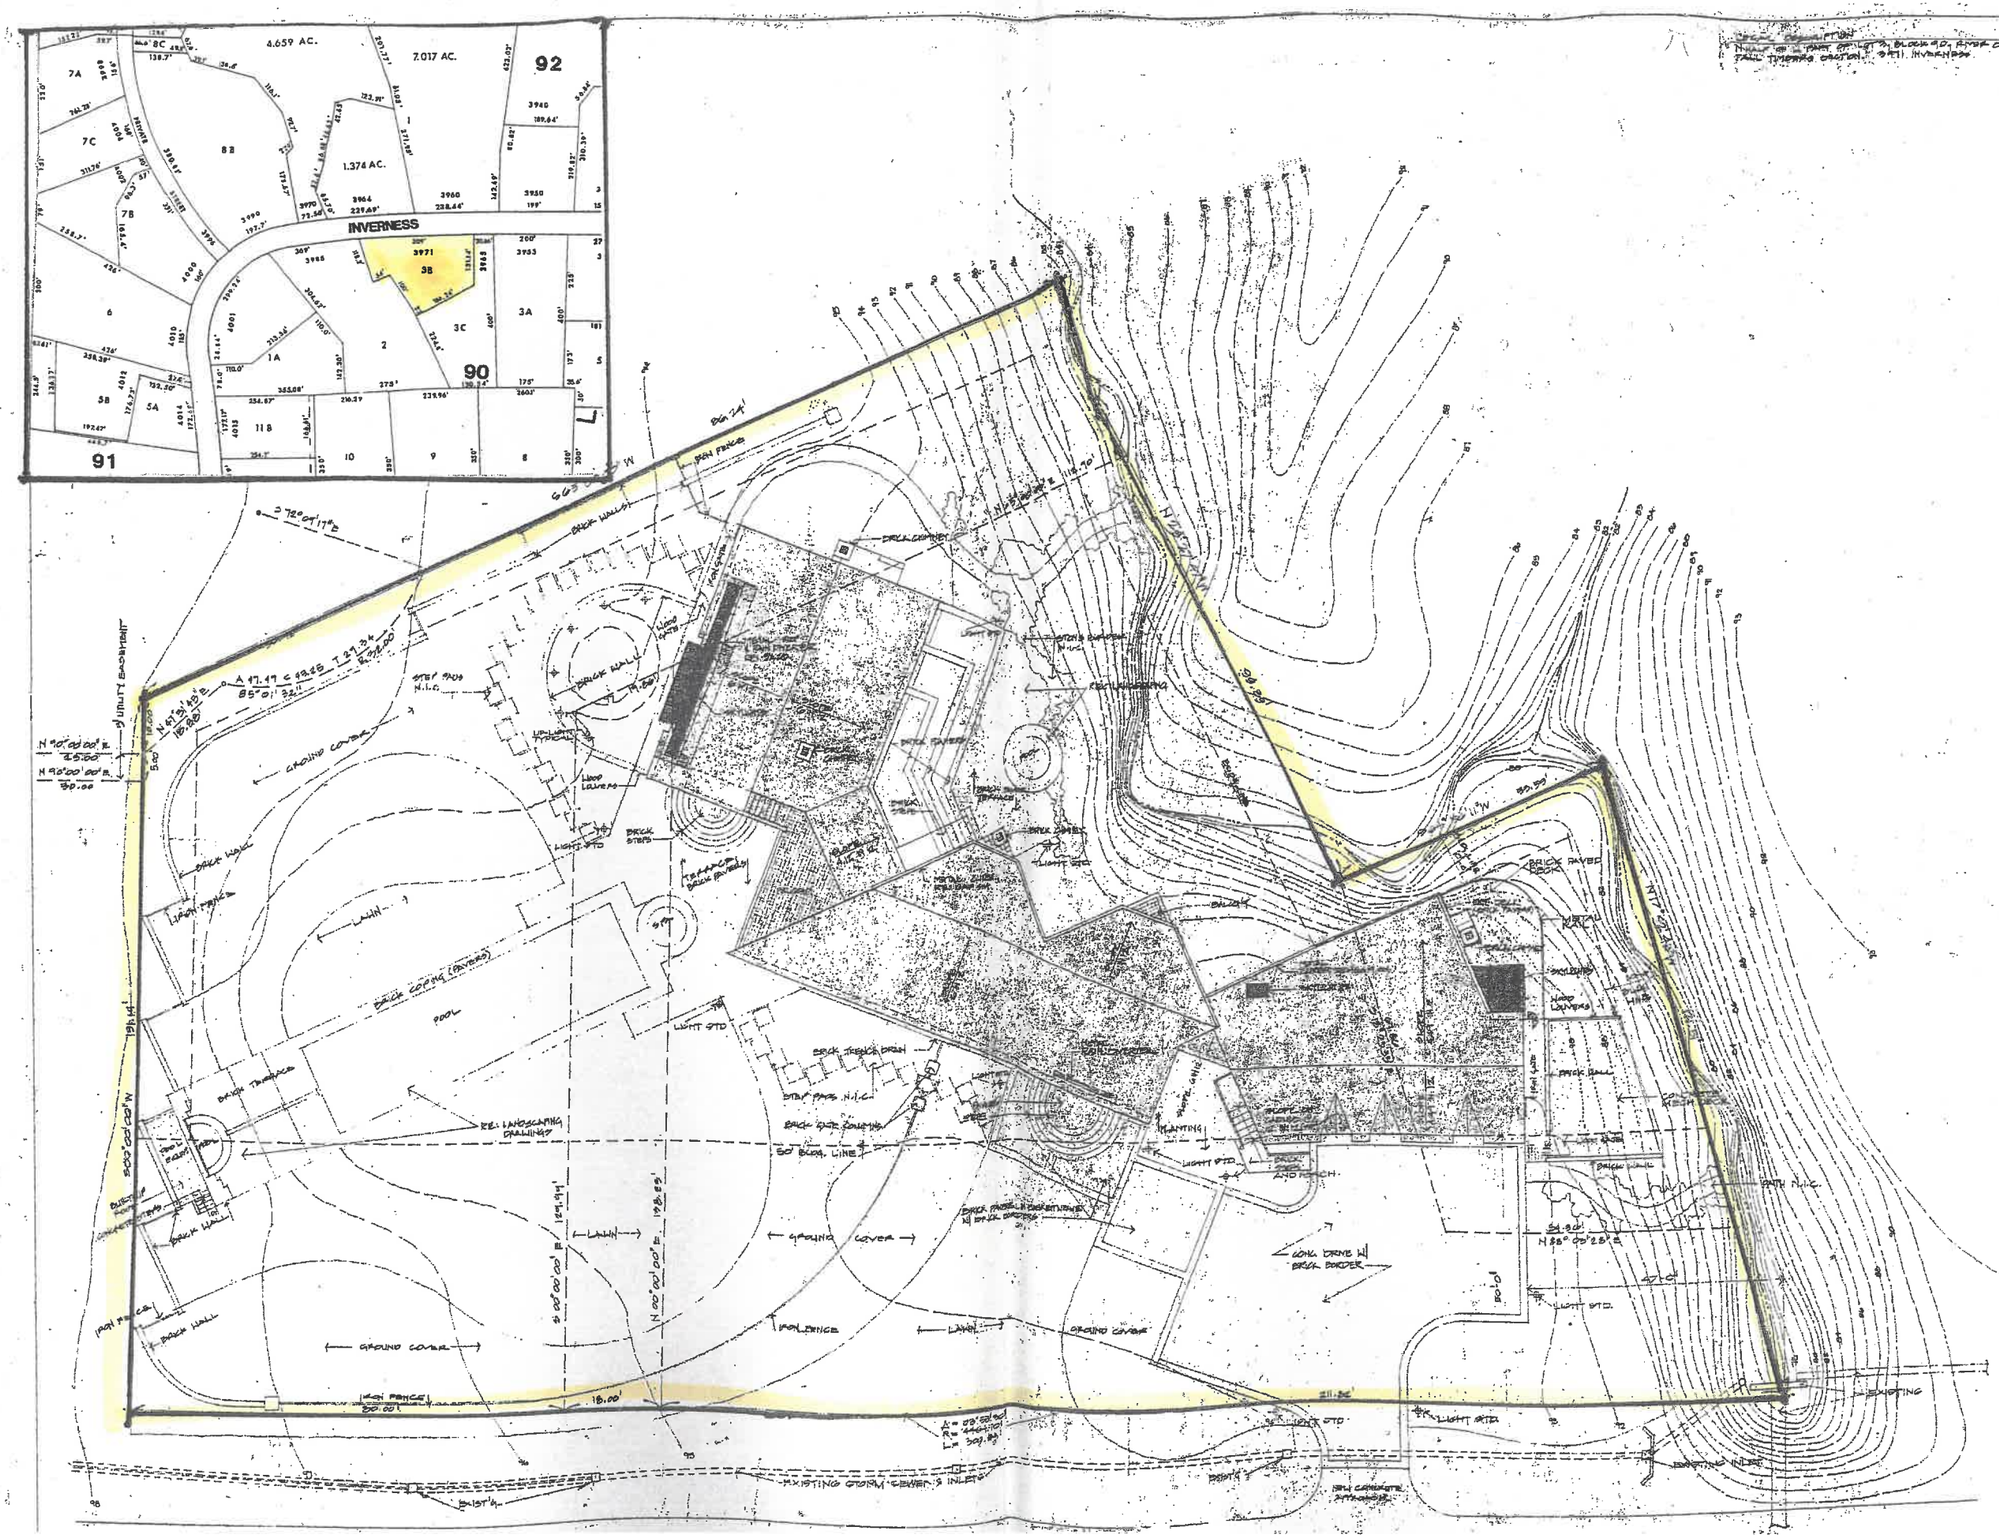

Revisions

ISSUED FOR PRICING 15 SEPTEMBER 1982

ISSUED FOR PERMIT 21 MAY 82

REVISED FOR CONSTRUCTION 15 MAR 86

Cizik Residence

Houston, Texas

Ray B. Bailey Architects, Inc.

Architecture and Planning, Member American Institute of Architects
Allegro Building, Suite 100, 1960 Post Oak Boulevard, Houston, Texas 77056 Telephone 713 / 626-1116

Project 8204