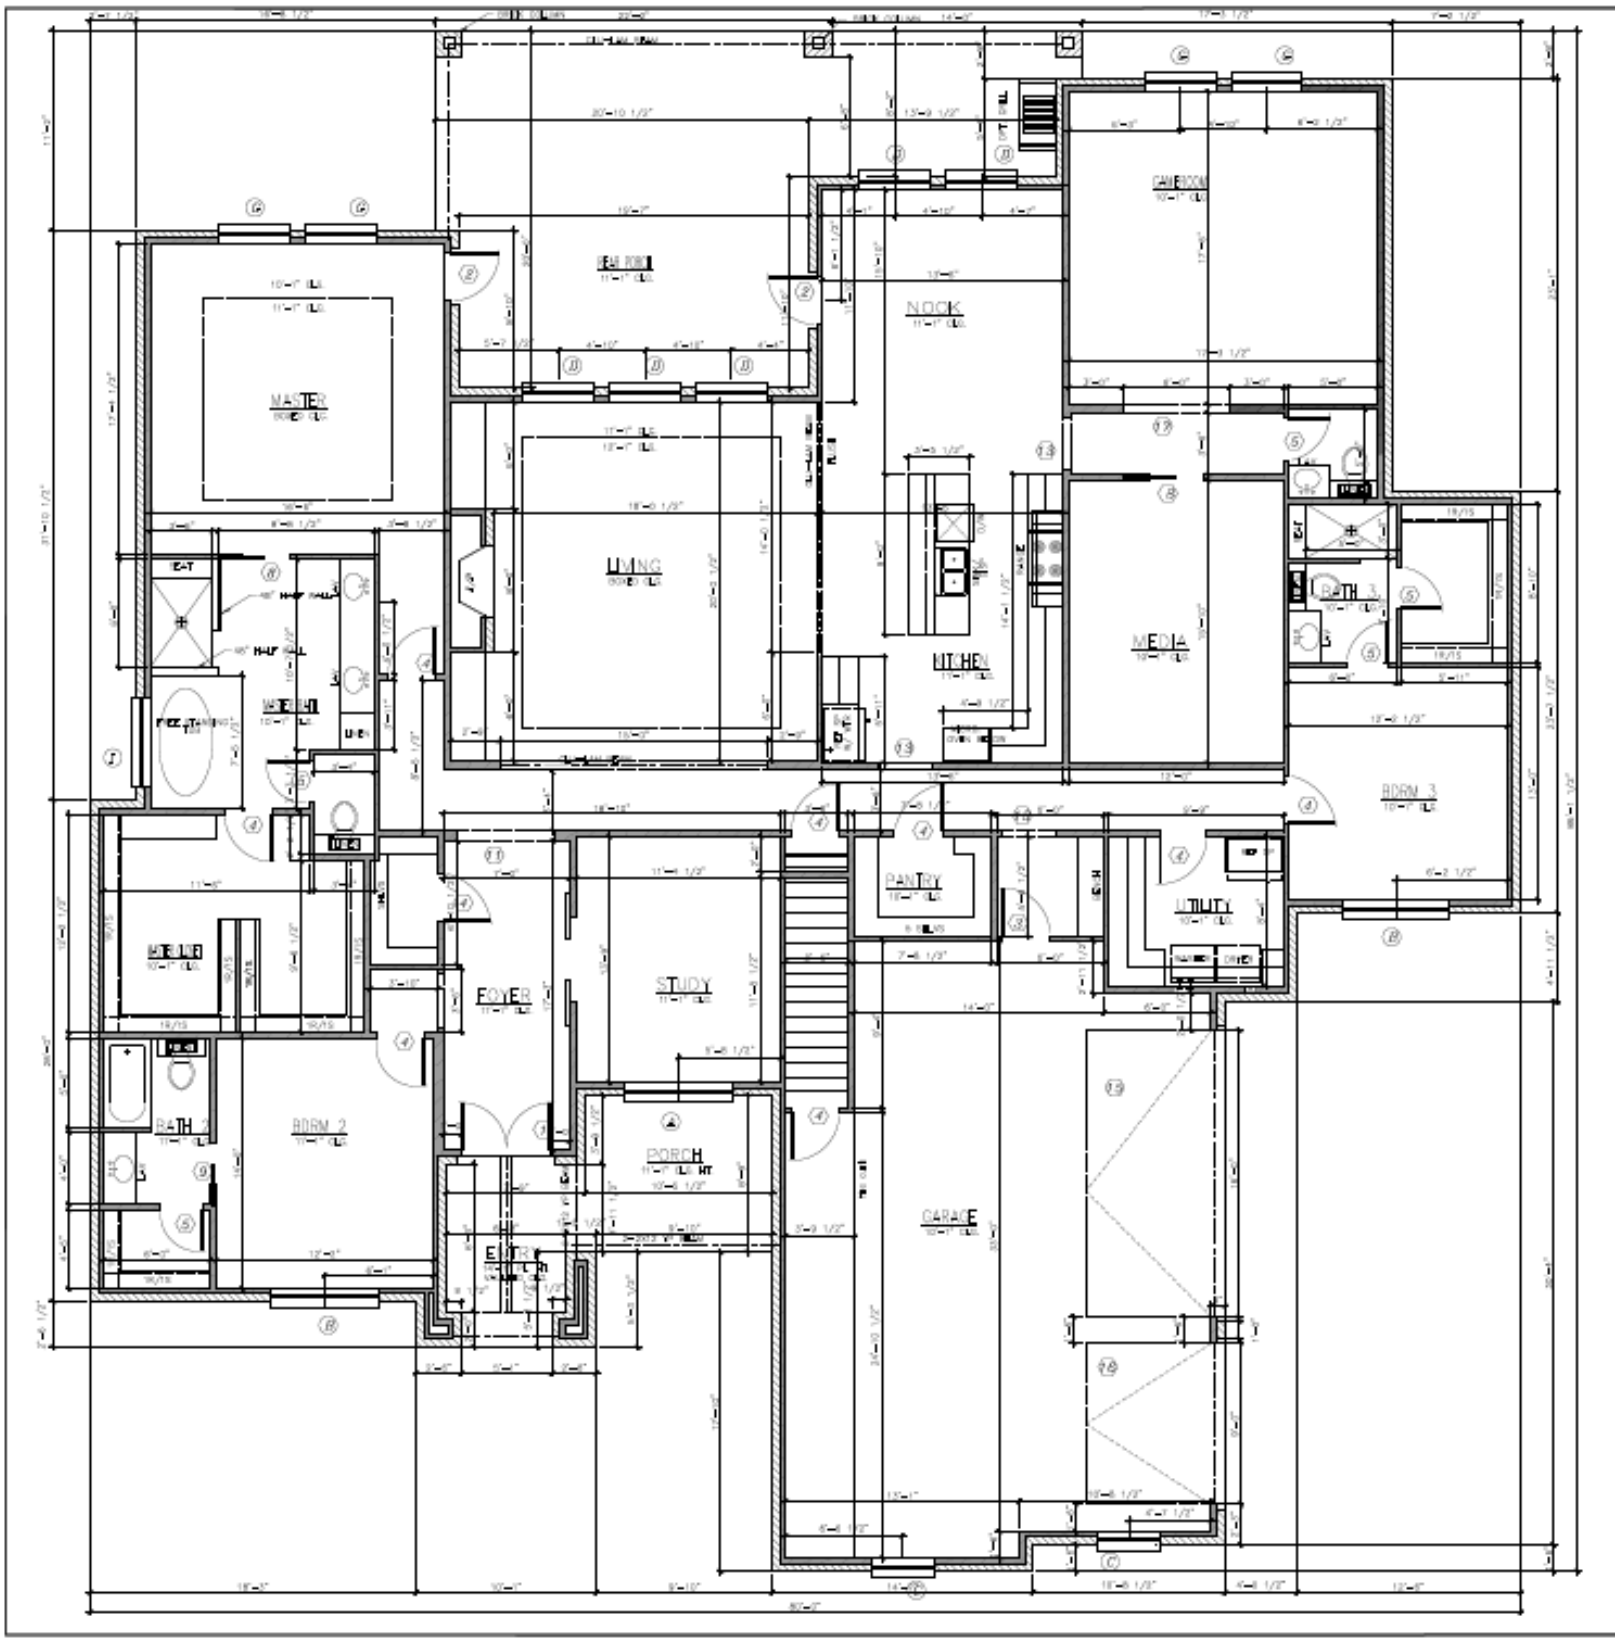
MASTER
FAM RM
NOOK
CAMPROOM
LIVING
KITCHEN
MEDIA
BATH 3
BDRM 3
WIC
WIC
PANTRY
UTILITY
FOYER
STUDY
BATH 2
BDRM 2
PORCH
ENTRY
GARAGE