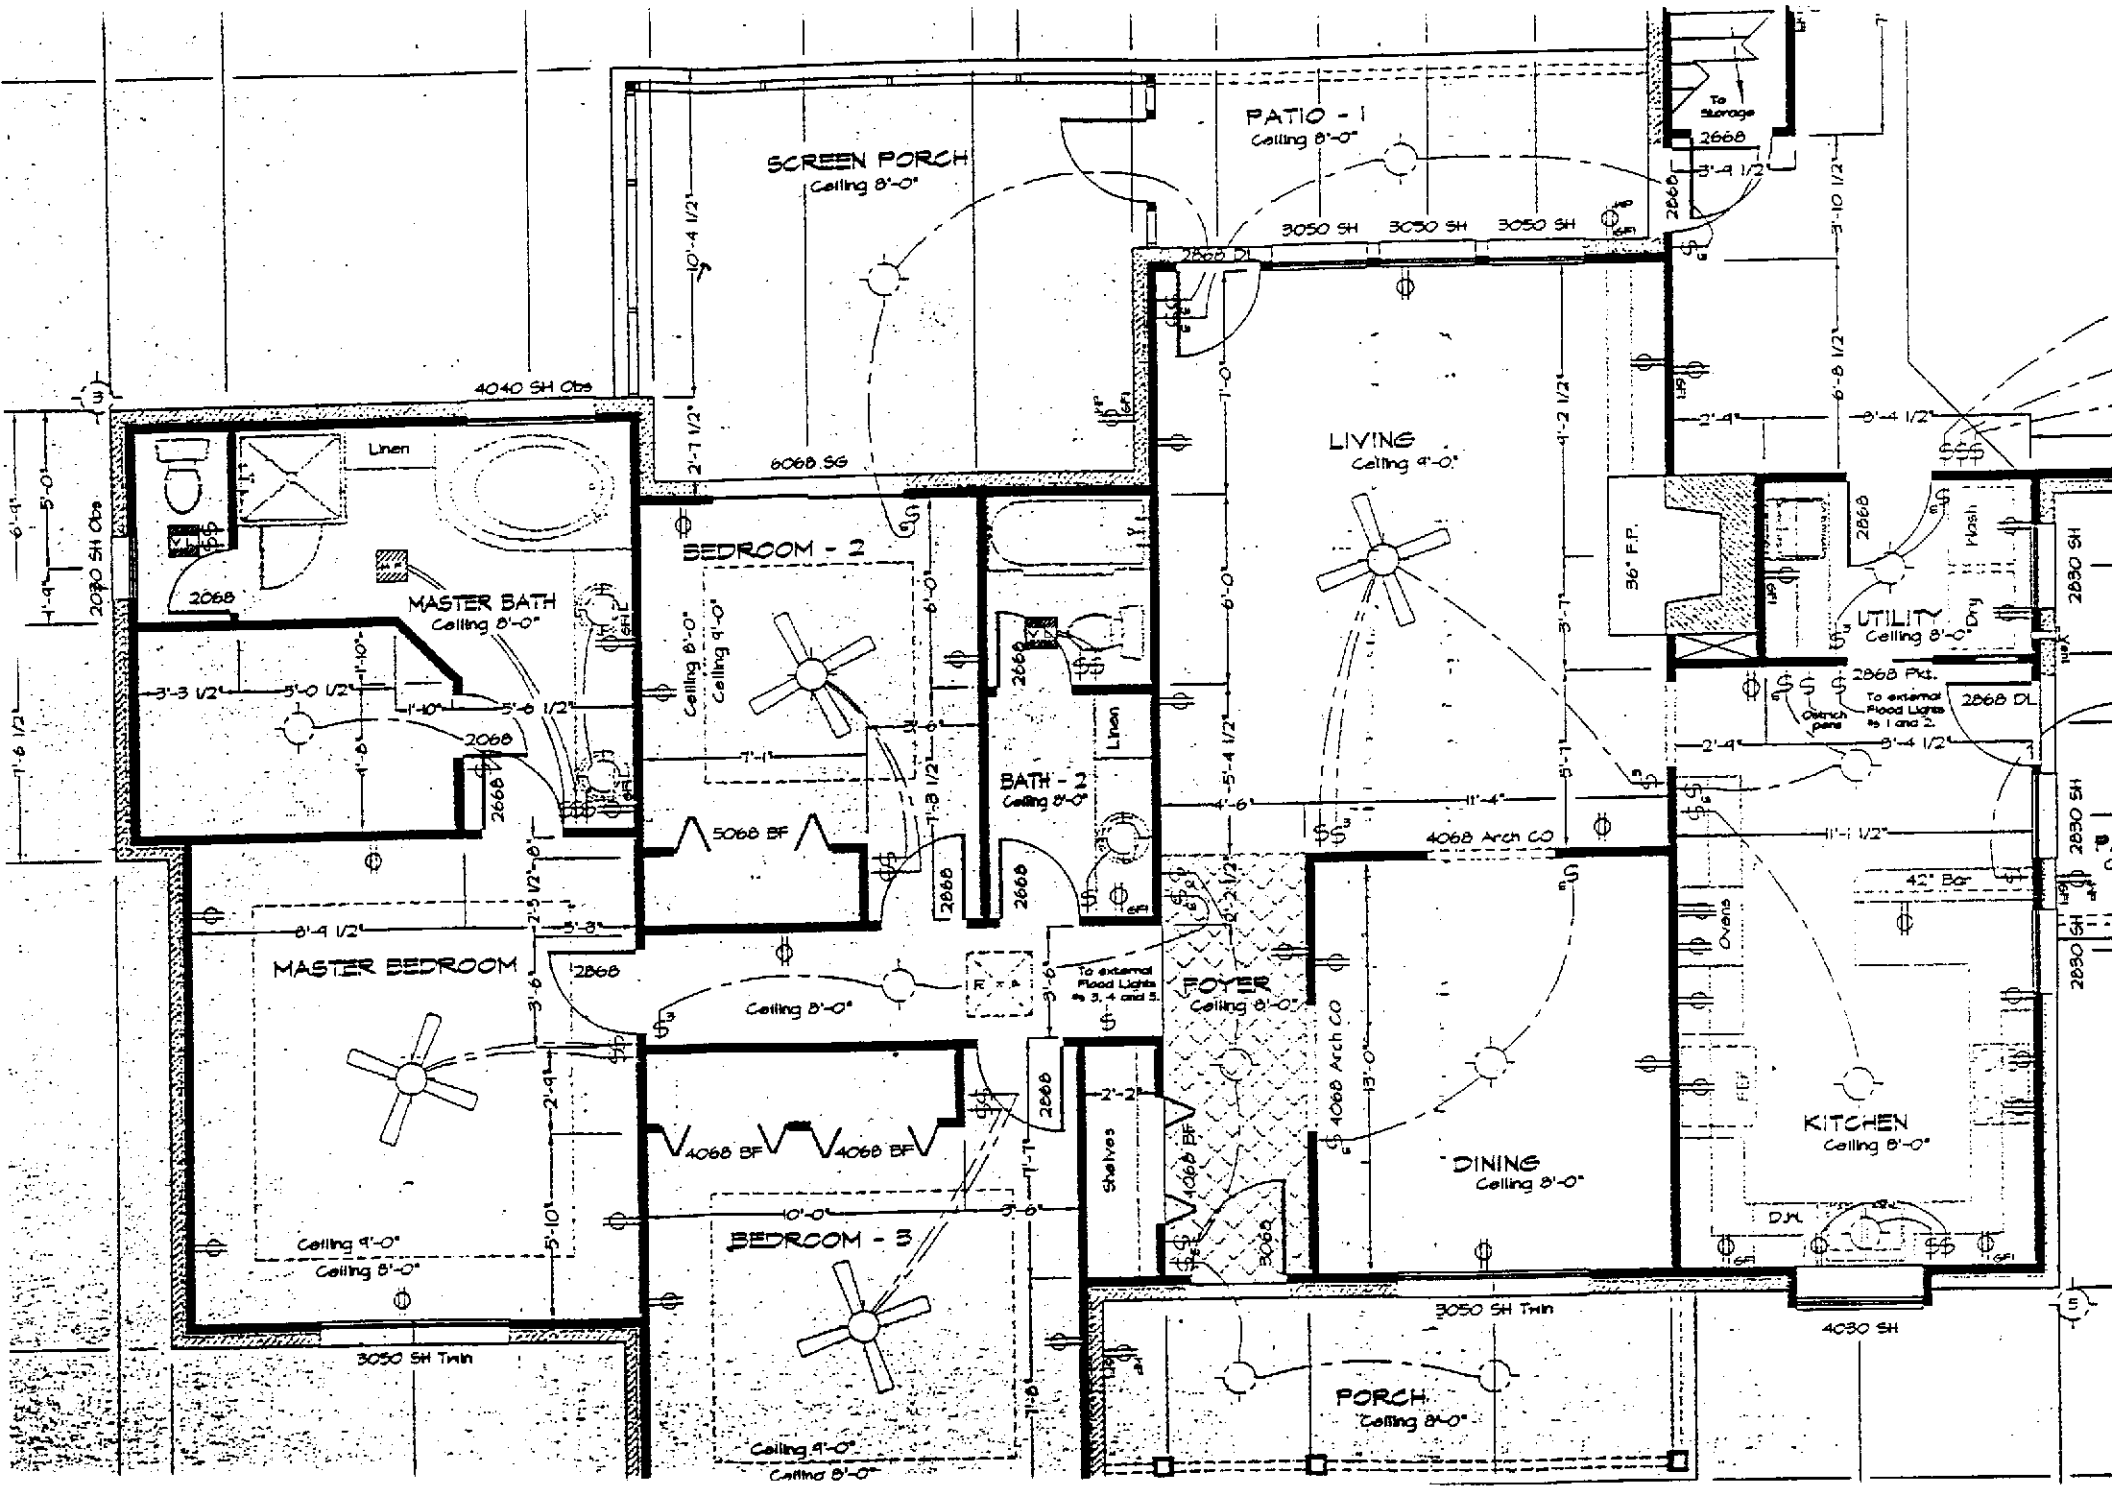
SCREEN PORCH
Ceiling 8'-0"
PATIO - 1
Ceiling 8'-0"
To Storage
2868
3050 SH
3050 SH
3050 SH
2868 DL
4040 SH Obs
6068 SG
LIVING
Ceiling 9'-0"
36" F.P.
2868
Flash
Dry
UTILITY
Ceiling 8'-0"
2868 Pkt.
To external Flood Lights #s 1 and 2.
2868 DL
Switch pans
2830 SH
2030 SH Obs
Linen
MASTER BATH
Ceiling 8'-0"
2068
BEDROOM - 2
Ceiling 8'-0"
Ceiling 9'-0"
5068 BF
BATH - 2
Ceiling 8'-0"
Linen
4068 Arch CO
42" Bar
Ovens
MASTER BEDROOM
Ceiling 9'-0"
Ceiling 8'-0"
Ceiling 8'-0"
To external Flood Lights #s 3, 4 and 5.
FOYER
Ceiling 8'-0"
4068 Arch CO
DINING
Ceiling 8'-0"
KITCHEN
Ceiling 8'-0"
DW
4068 BF
4068 BF
BEDROOM - 3
Ceiling 9'-0"
Ceiling 8'-0"
Shelves
4068 BF
3068
3050 SH Twin
3050 SH Twin
PORCH
Ceiling 8'-0"
4030 SH