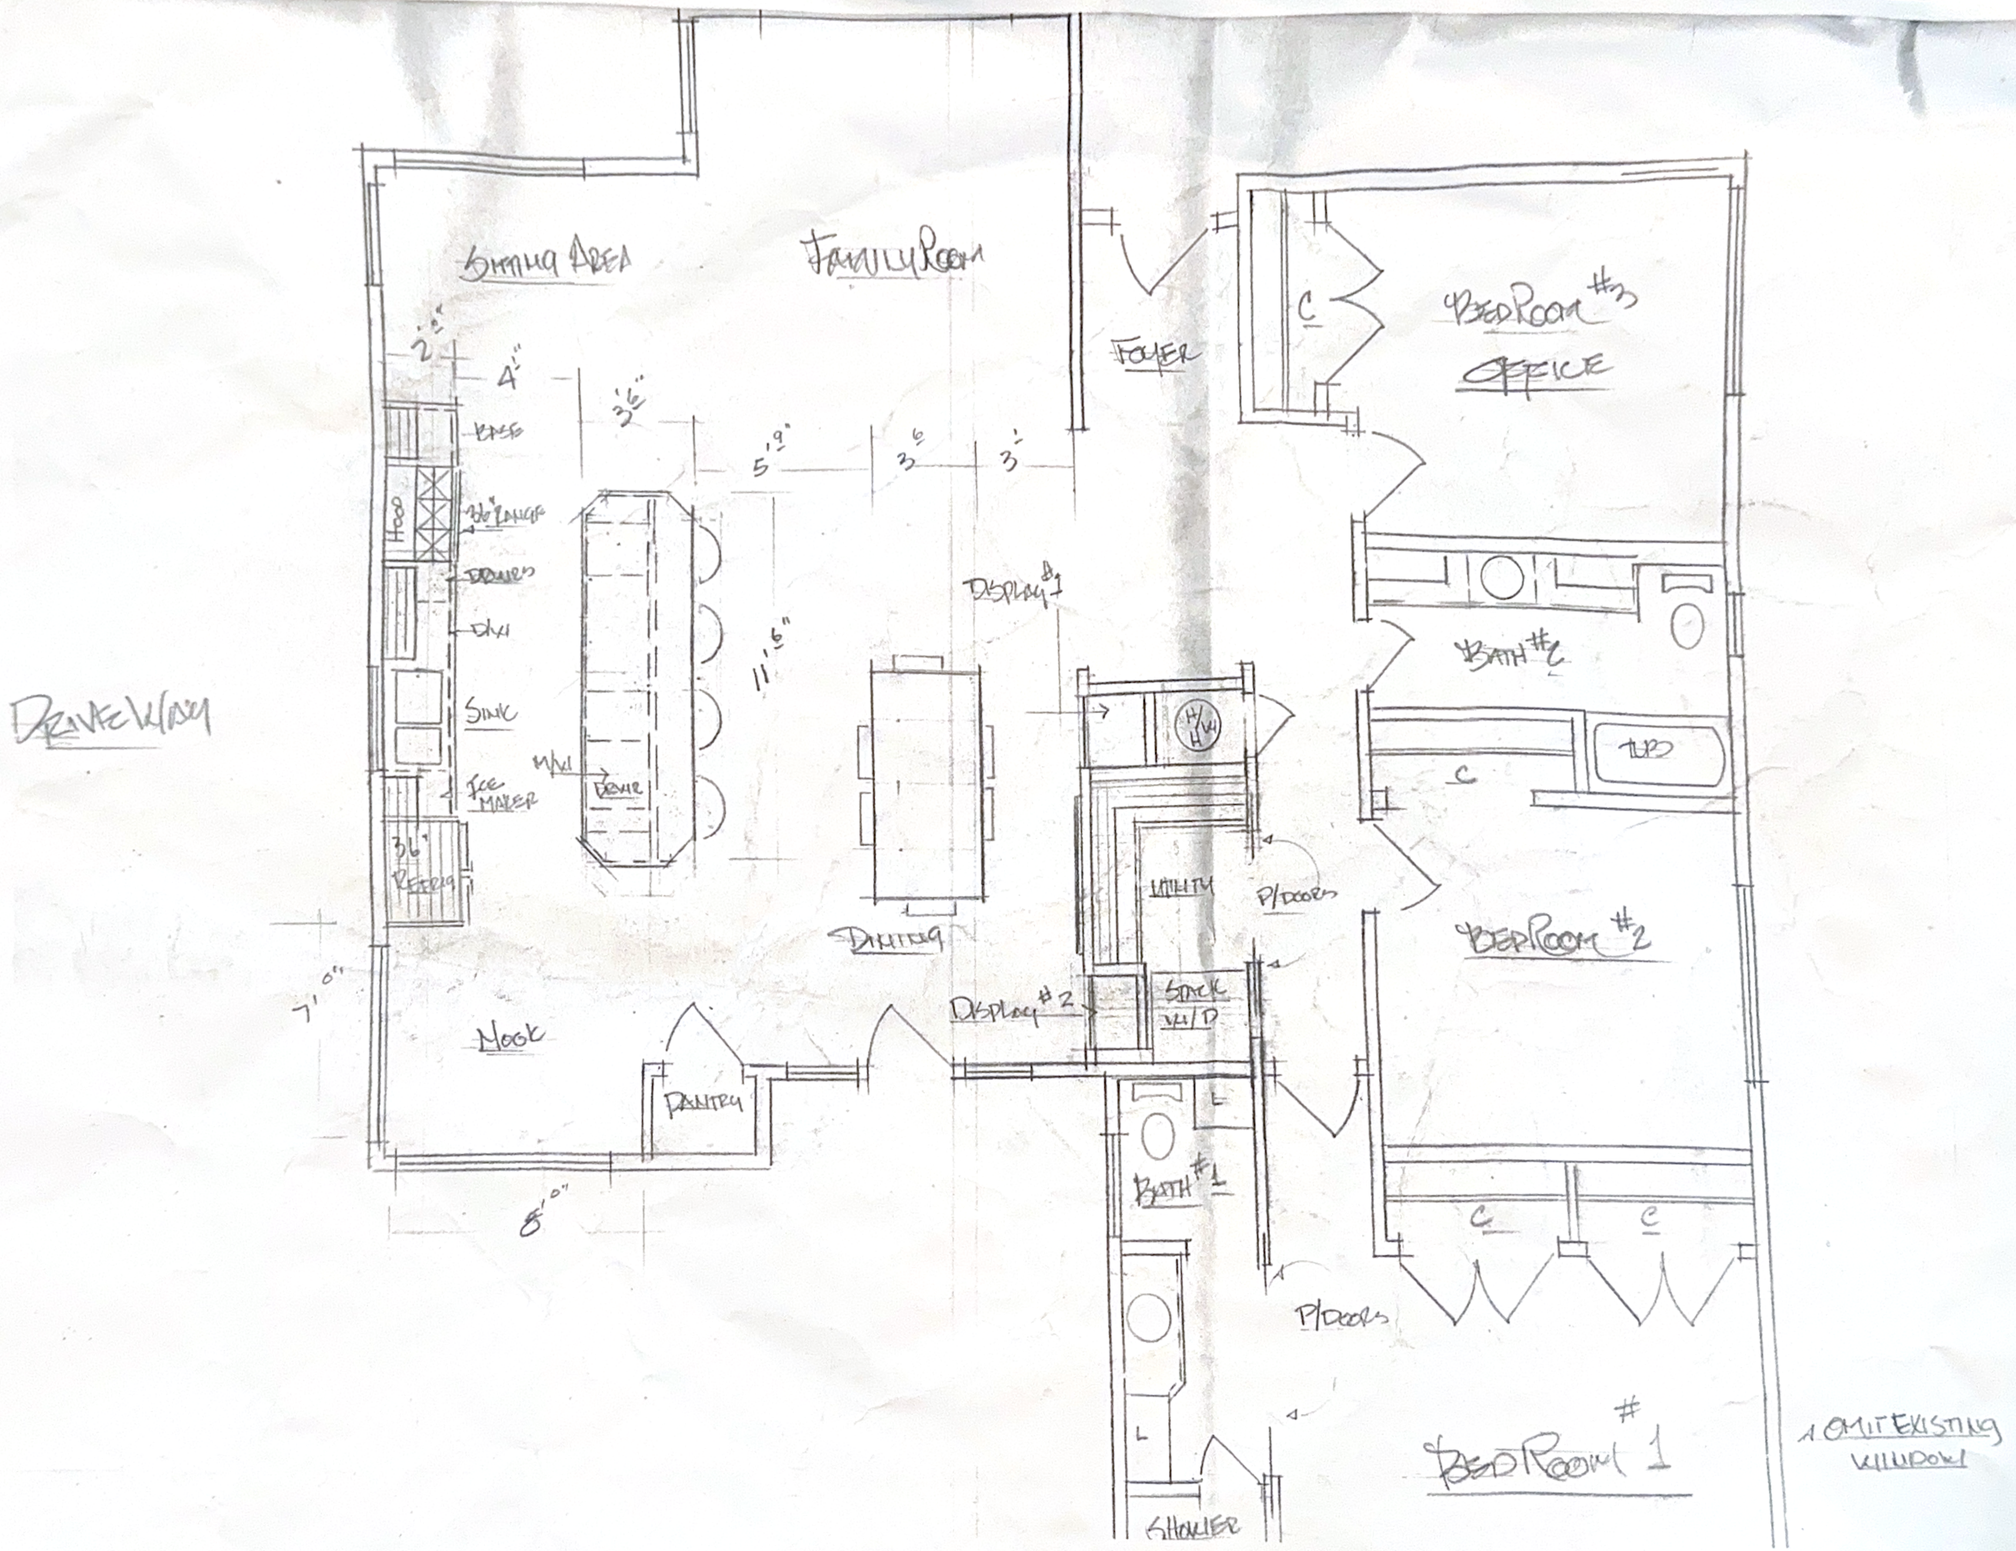
DRIVEWAY
DINING AREA
FAMILY ROOM
FOYER
BEDROOM #3
OFFICE
BASE
HOOD
36" RANGE
DRAWERS
DW
SINK
ICE MAKER
36" REFRIG
W/W
DRAWER
DINING
DISPLAY #1
H/W
UTILITY
P/DOORS
BATH #2
TUB
BEDROOM #2
NOOK
PANTRY
DISPLAY #2
STACK W/D
BATH #1
SHOWER
BEDROOM #1
1 OMIT EXISTING WINDOW
2'6"
4'
3'6"
5'9"
3'6"
3'
11'6"
7'0"
8'0"