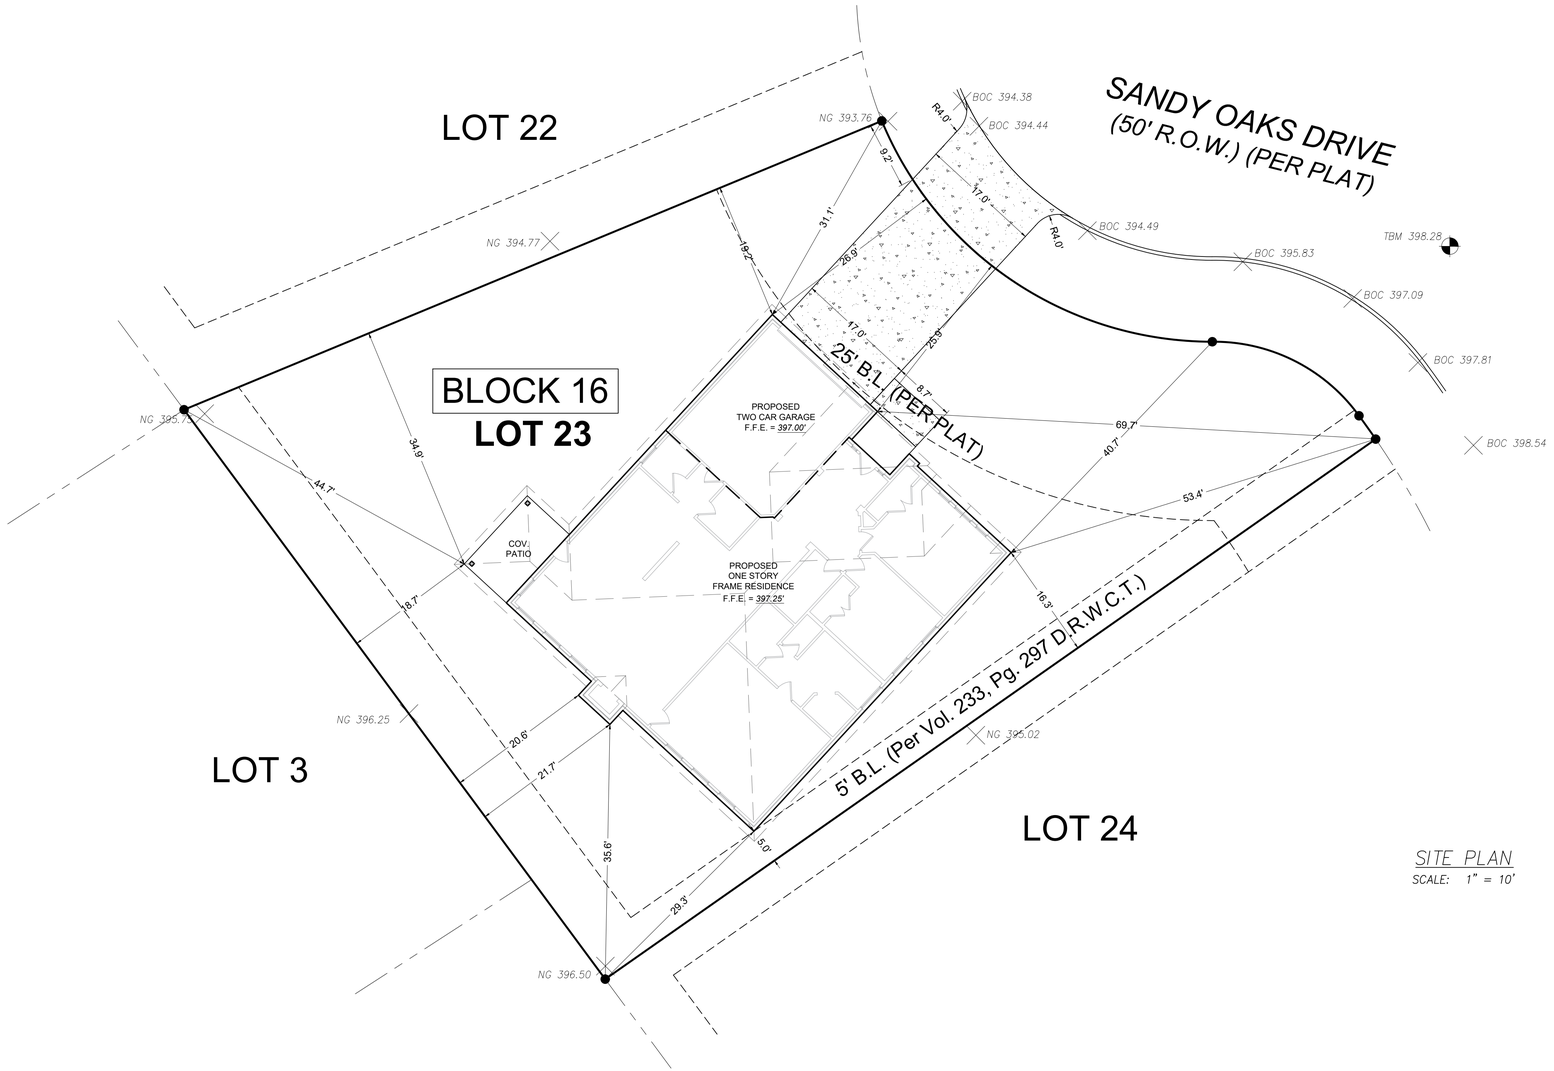

SITE PLAN
SCALE: 1" = 10'

D:\AG - PROJECTS\2026 - 008 - 512 SANDY OAKS DRIVE - HUNTSVILLE, TEXAS

JHMM, LLC
Architectural & Engineering Design
Tel: 713-401-8831
Tel: 713-469-1690
email: m_mendez09@hotmail.com

JHMM, LLC
ARCHITECTURAL & ENGINEERING DESIGN
DESIGNING THE FUTURE

NEW RESIDENCE

512 Sandy Oaks Drive
Huntsville, Texas 77340

© This is an original design by MARVIN MENDEZ and is solely owned by and for the exclusive use of and by MARVIN MENDEZ. All rights are reserved. Any infringement of this copyright is prohibited by law.

SITE PLAN

REVISION(S):

Drawing Date:	04/20/2026
Designed by:	Marvin M.
Checked by:	Marvin M.
Scale:	As Noted

SHEET A.100

instagram @mmendez09