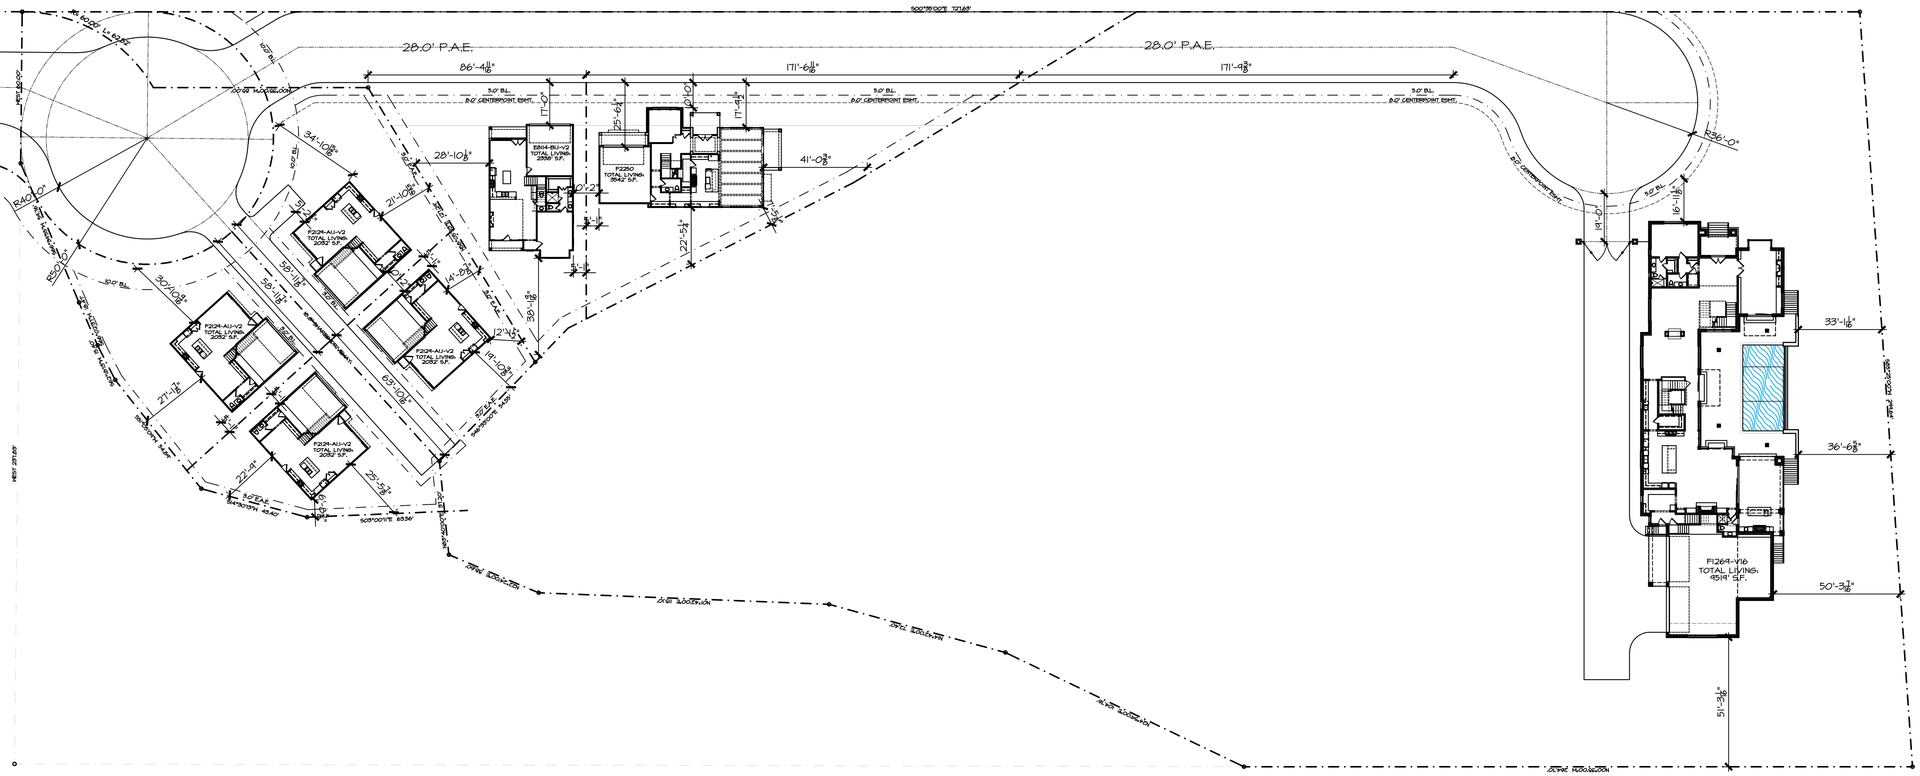

LAND PLAN-V4-A
7 LOTS

SITE PLAN

SCALE: 1" = 30'-0" @ 34"x22" MEDIA

0 5 10 20 40 80

NOTE! BUILDER TO APPROVE LOCATION OF HOUSE ON LOT, AND TO VERIFY ALL UTILITY LOCATIONS, ALL EASEMENTS, BUILDING LINES AND SETBACK LINES PRIOR TO CONSTRUCTION

COPYRIGHT 2020

ALL IDEAS, PLANS AND SPECIFICATIONS ARE THE PROPERTY OF PRESTON HOOD & ASSOCIATES, L.L.C. (H&A) AND ARE LIMITED SPECIFICALLY TO SUCH PROPERTY. THE USE OR REPRODUCTION OF THESE PLANS CONCERNING ANY OTHER CONSTRUCTION IS STRICTLY PROHIBITED WITHOUT WRITTEN PERMISSION OF PRESTON HOOD & ASSOCIATES, L.L.C. WRITTEN DIMENSIONS SHALL HAVE PRECEDENCE OVER SCALED DIMENSIONS. ALL PLANS DESIGNED FOR THE CONSTRUCTION OF THIS BUILDING SHOULD BE REVIEWED AND REFERRED TO BEFORE ANY CONSTRUCTION BEGINS. IN THE EVENT OF ANY CONFLICTS OR INCONSISTENCIES IN THE PLANS, PRESTON HOOD & ASSOCIATES, L.L.C. SHOULD BE CONTACTED IMMEDIATELY. IF NO SUCH CONTACT IS MADE, THEN THE CONTRACTOR AND SUBCONTRACTORS, THEIR AGENTS AND EMPLOYEES, ASSUME ALL LIABILITY ASSOCIATED WITH SUCH CONFLICTS OR INCONSISTENCIES.

This copyright notice and associated text is ©copyright management information under the Digital Millennium Copyright Act, 17 U.S.C. § 1202, and are included to police and deter copyright infringement. Any reproduction or distribution of this document without this copyright management information appearing intact and unmodified is prohibited, and will constitute copyright infringement and a violation of the Digital Millennium Copyright Act.

PW+A

PRESTON WOOD & ASSOCIATES, LLC
500 Lovett Blvd., Suite 250 Houston, TX 77006
phone: 713.522.2724
www.jackprestonwood.com
Jack Preston Wood PBD Certification: TX-431
AMERICAN INSTITUTE OF BUILDING DESIGN

REDRAW #

DESIGNER: XXX	DATE: X-X-XX	PRODUCTION 4 : XXX	DATE: X-X-XX
PRODUCTION 1 : XXX	DATE: X-X-XX	SENT TO ENGINEER: XXX	DATE: X-X-XX
PRODUCTION 2 : XXX	DATE: X-X-XX	CORRECTIONS: XXX	DATE: X-X-XX
PRODUCTION 3 : XXX	DATE: X-X-XX	CHECKED: XXX	DATE: X-X-XX

SITE SYMBOLS

ELEVATION MARK	SITE AREA DRAIN
ELECTRICAL METER	PHONE STUB
WATER METER	C.O.T SEWER CLEAN OUT
GAS METER	H.B. HOSE BIB
FIRE WALL (TYPE)	A/C PAD; POOL EQUPT.

LOT CALCULATIONS

LOT SIZE:	XXX
BUILDING FOOTPRINT:	XXX
% OF BUILDING COVERAGE:	XXX
INTERIOR LOT: MAXIMUM ALLOWABLE COVERAGE IS 60% CORNER LOT: MAXIMUM ALLOWABLE COVERAGE IS 75%	
DRIVE & WALKS:	XXX
TOTAL IMPERVIOUS COVERAGE:	XXX
TOTAL % OF LOT COVERAGE:	XXX
MAXIMUM ALLOWABLE COVERAGE IS 65% BEFORE DETENTION IS REQUIRED	

RASHAD AJALOV
SUBDIVISION SECTION LOT BLOCK
415 & 417 White Wing Dr Houston TX

JOB # F5193-415 & 417 White Wing Dr-LdPl-V4

DESIGN SCHEMATIC NOT FOR CONSTRUCTION

ISSUE DATE: 29 October 2025

L:\2025 Acad Drawings\F5193 Rashad Ajalov- 415 & 417 White Wing Ln\F5193-415 & 417 White Wing Dr.-LdPl-V4.dwg, 10/29/2025 3:13:21 PM, ZachWood, 1:360