


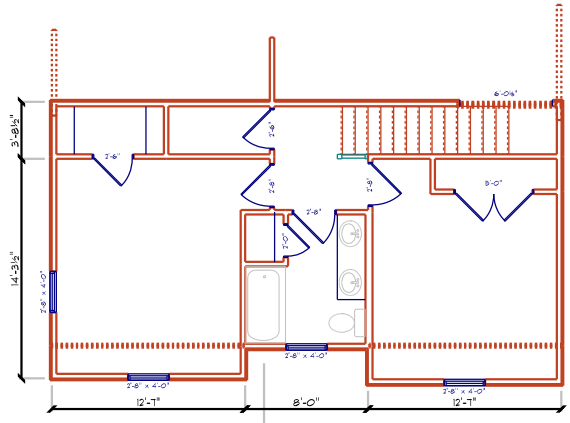


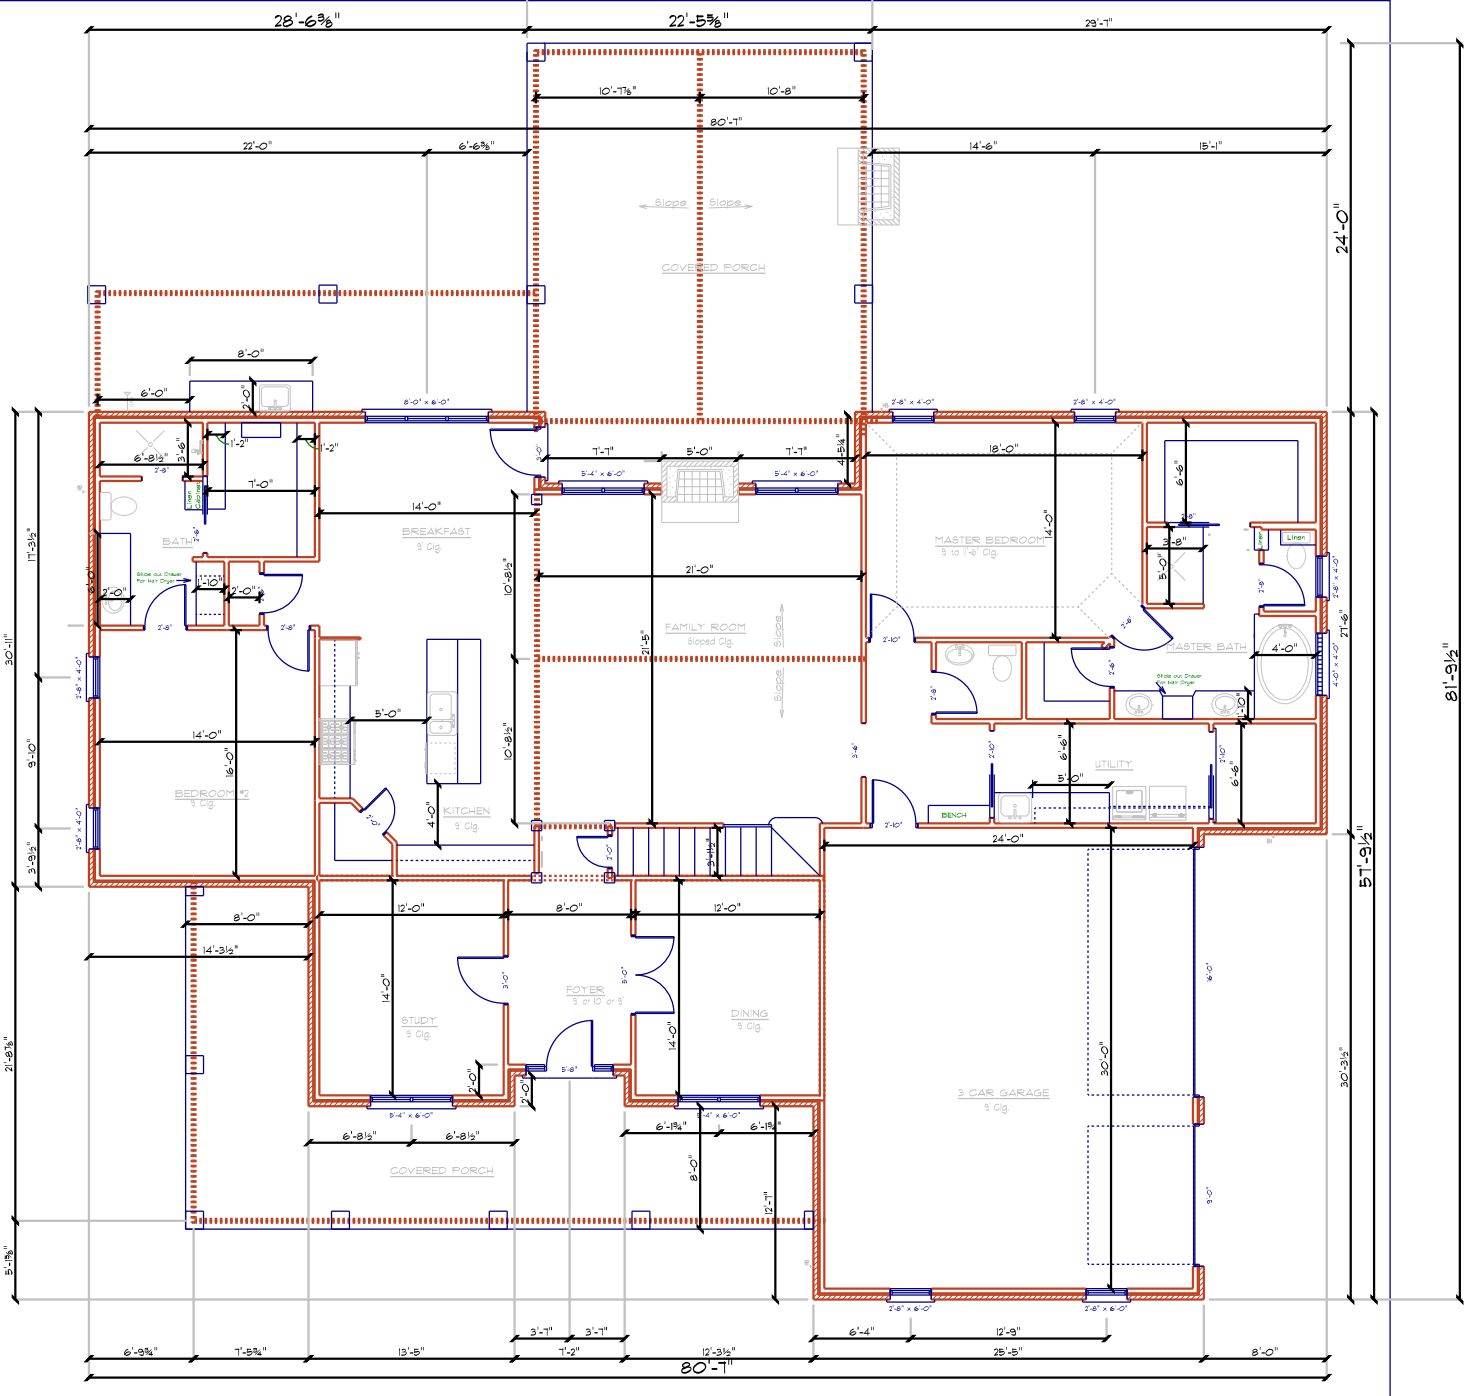

A-1	DRAWN BY:	DAVID LOPEZ RESIDENCE 150 COUNTY ROAD 150 LIBERTY, TX	REVISED
SCALE: 1/4" = 1'-0"	M HARRIS		

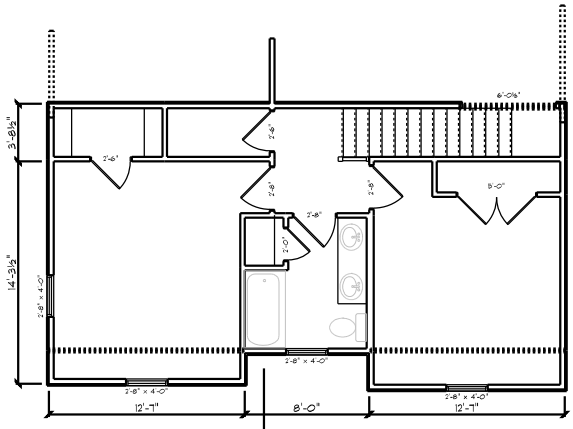

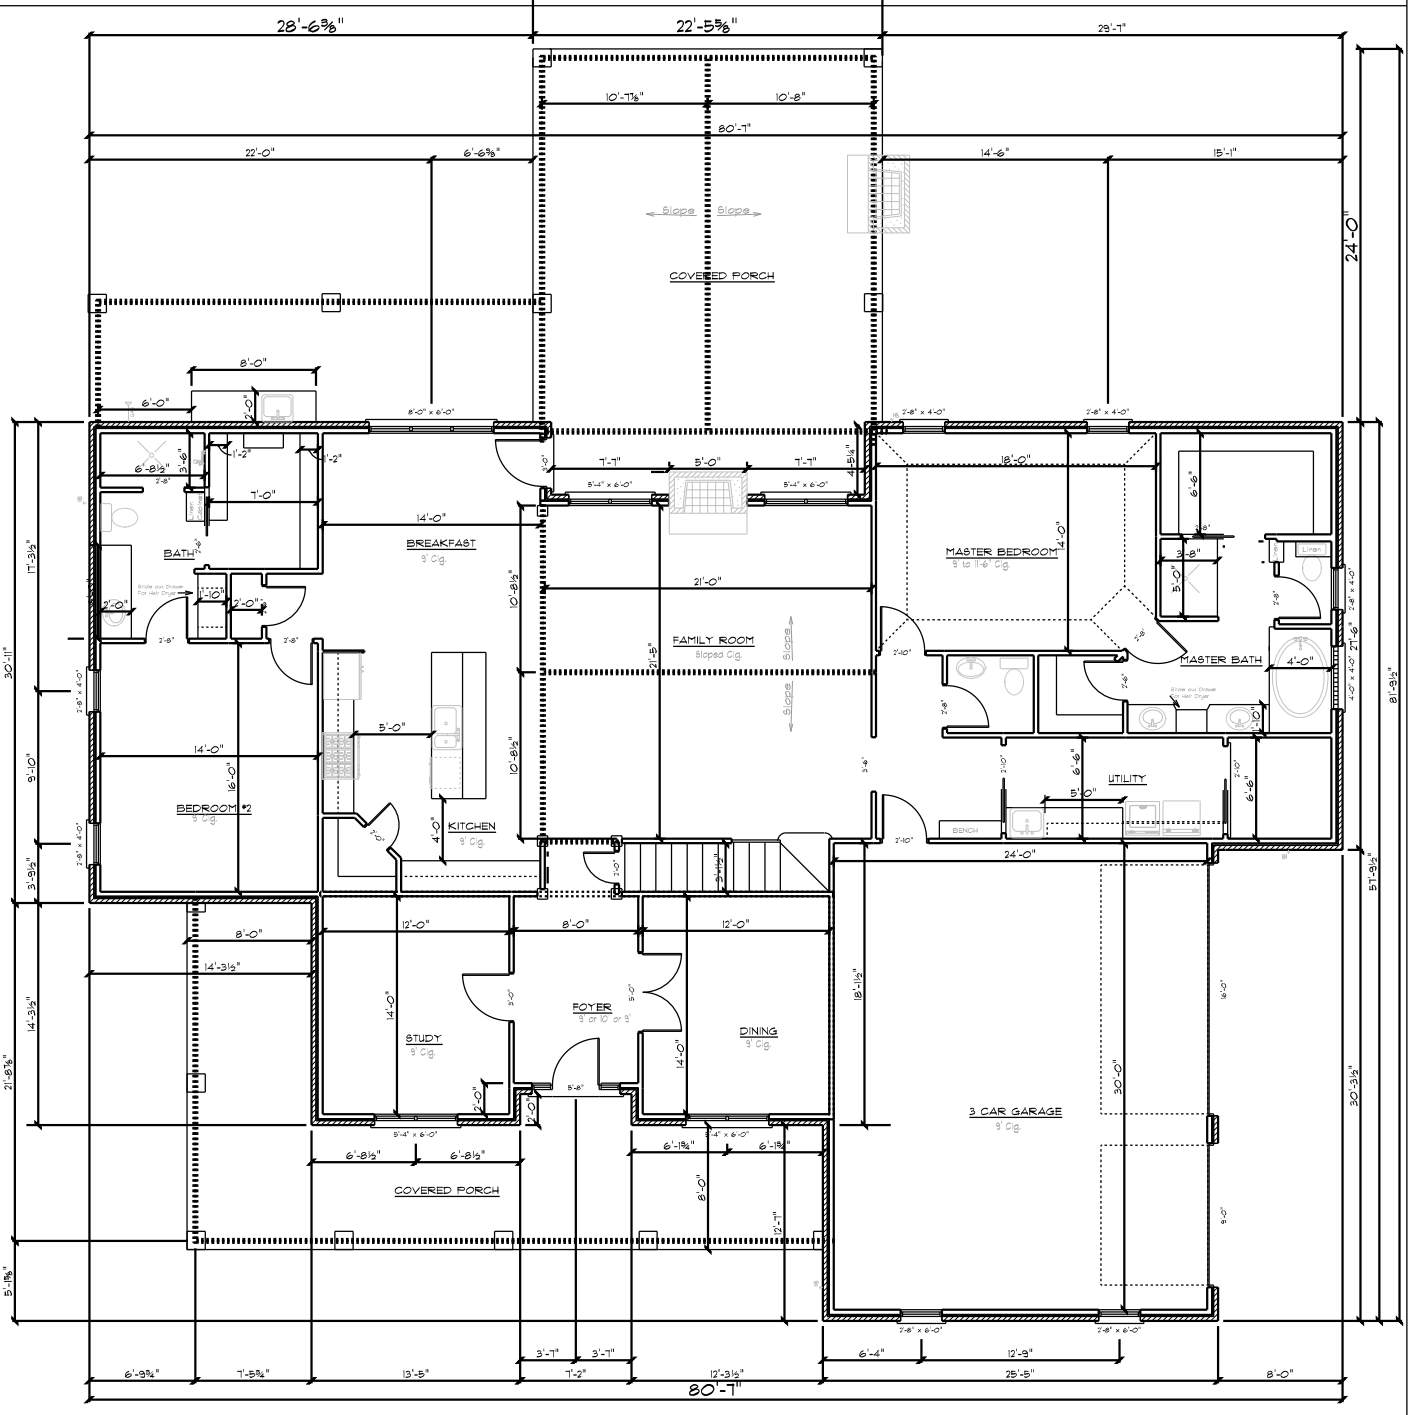


A-1 SCALE: 1/4" = 1'-0"	DRAWN BY: M HARRIS	DAVID LOPEZ RESIDENCE 150 COUNTY ROAD 150 LIBERTY, TX	REVISED


Front Elevation #1
Pref




Right Side Elevation #1

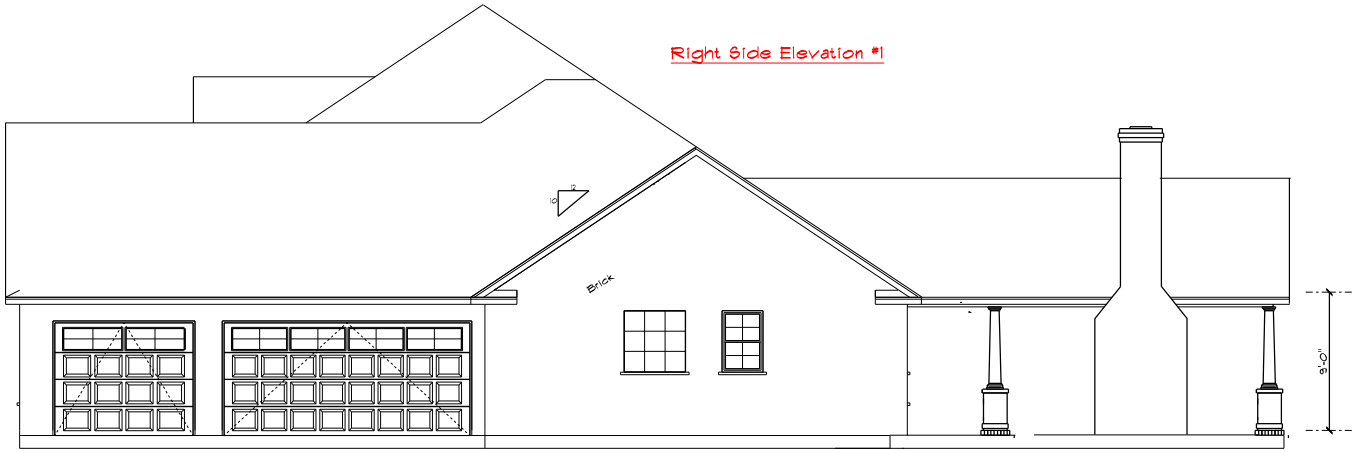


Left Side Elevation #1

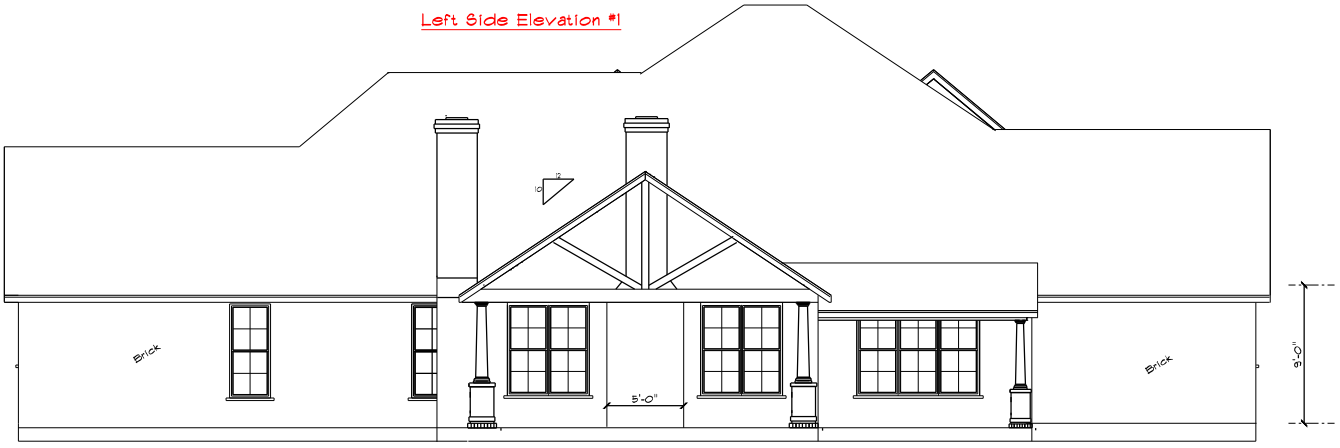

A-2 SCALE: 1/4" = 1'-0"	DRAWN BY: M HARRIS	DAVID LOPEZ RESIDENCE 150 COUNTY ROAD 150 LIBERTY, TX	REVISED

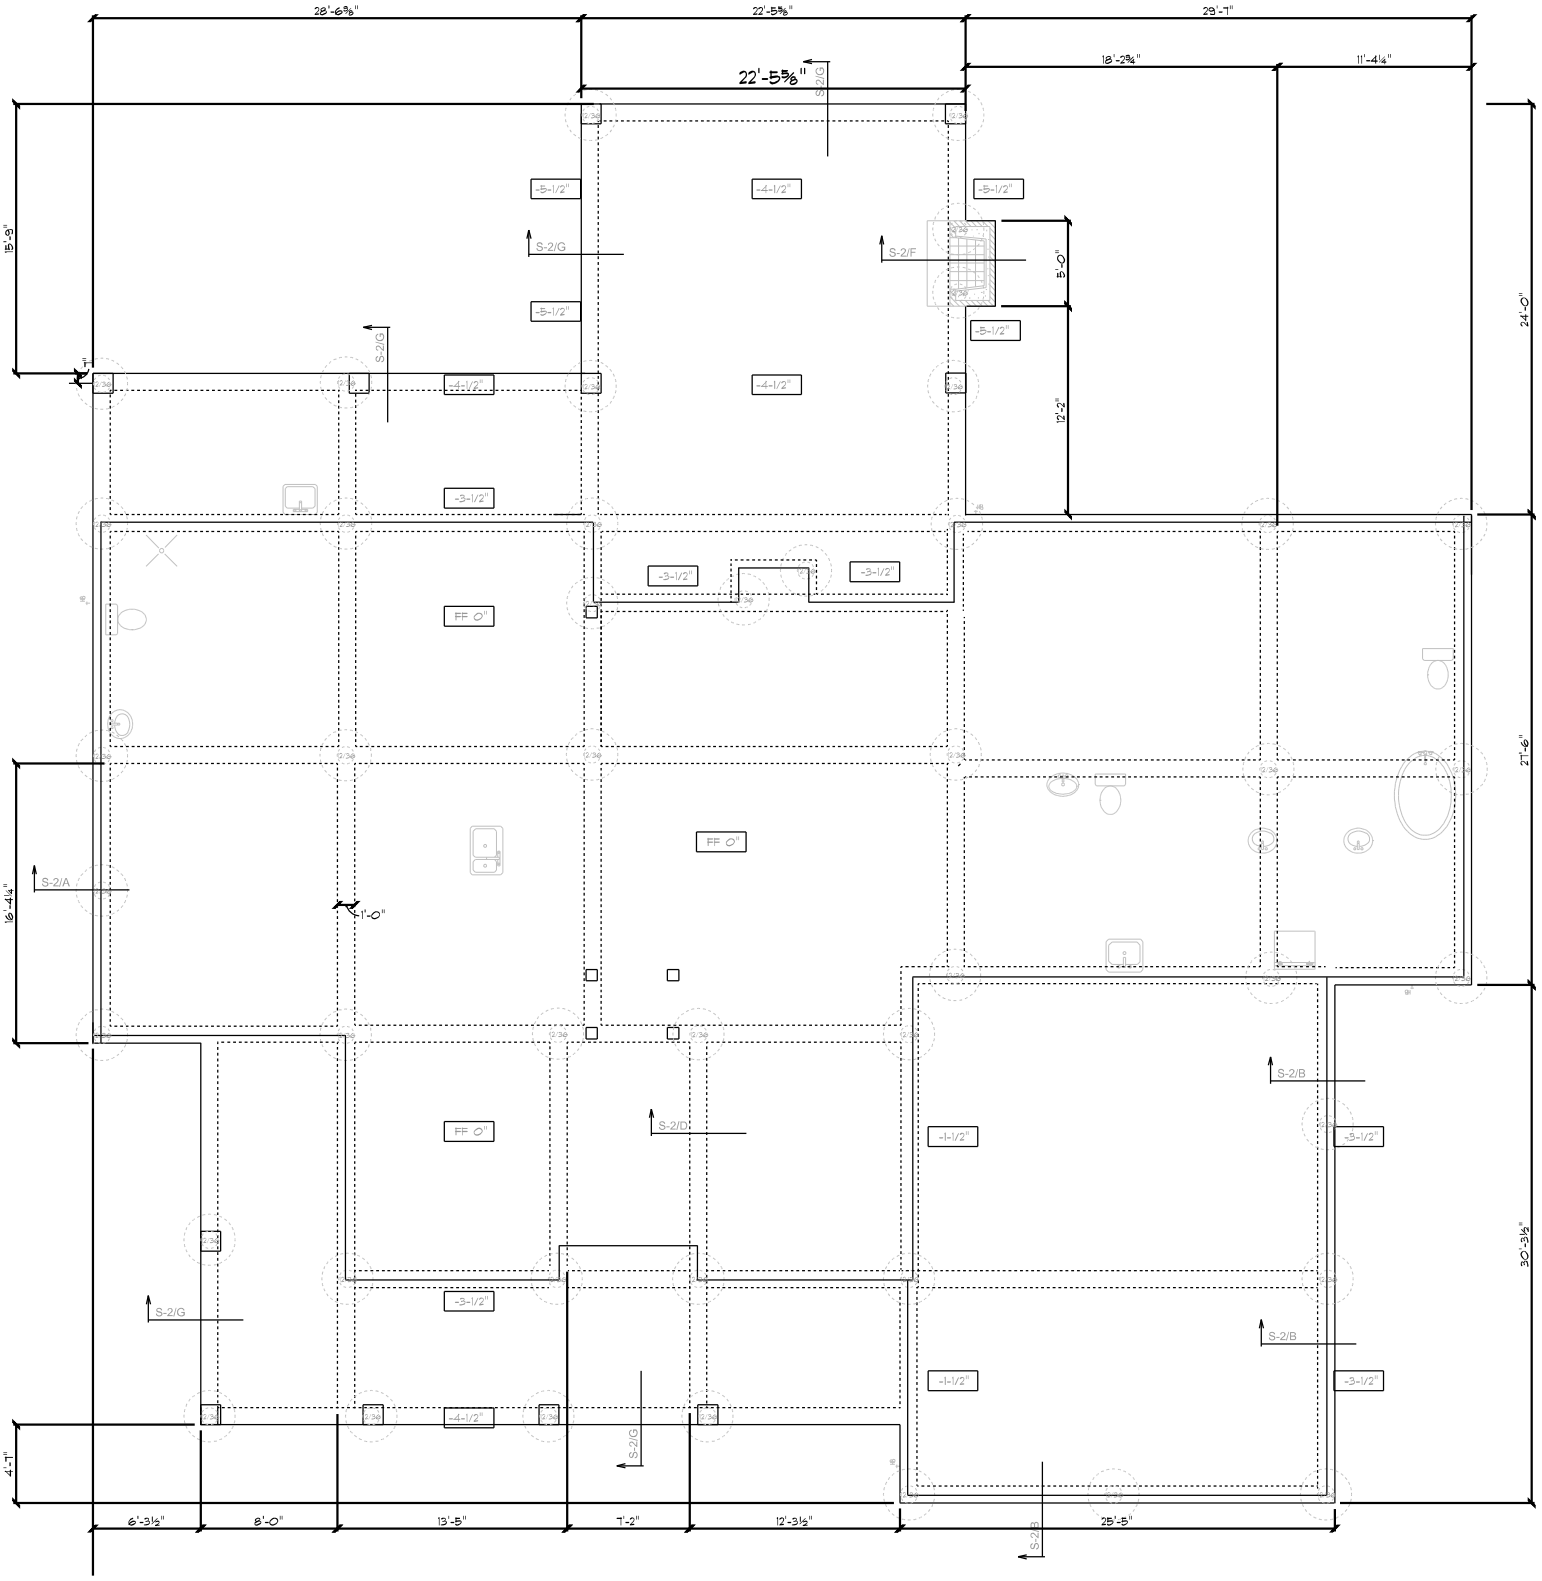


S-1 SCALE: 1/4" = 1'-0"	DRAWN BY: M HARRIS	DAVID LOPEZ RESIDENCE 150 COUNTY ROAD 150 LIBERTY, TX	REVISED 9-25-2015

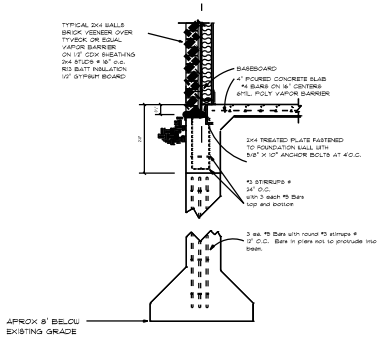


WALL SECTION
ON SLAB WITH PIERS

SECTION A

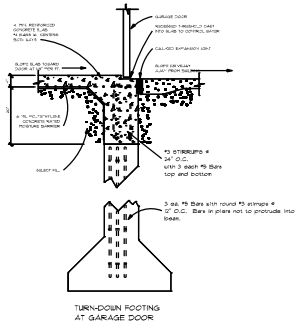


TURN-DOWN FOOTING
AT GARAGE DOOR

SECTION B

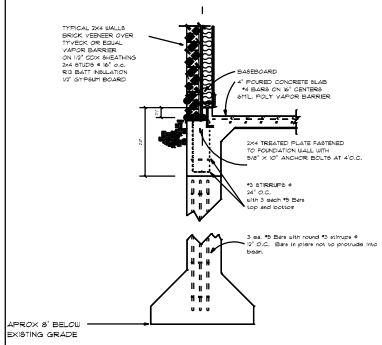


WALL SECTION
ON SLAB WITH PIERS

SECTION C

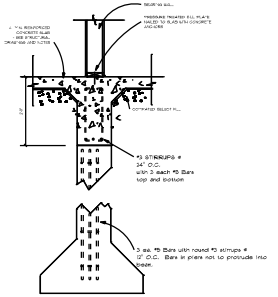


TYPICAL INTERIOR BEAMS

SECTION D

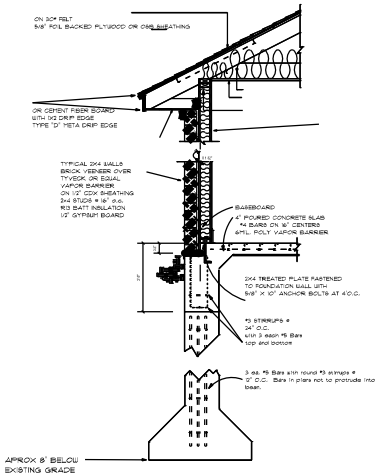


TYPICAL WALL SECTION
ON SLAB WITH PIERS

SECTION E

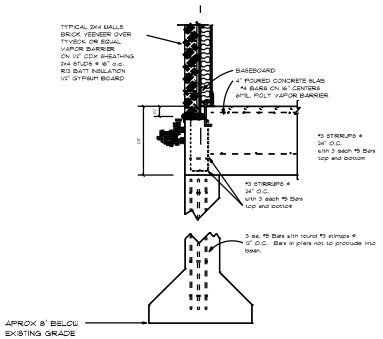


WALL SECTION
ON SLAB WITH PIERS

SECTION F

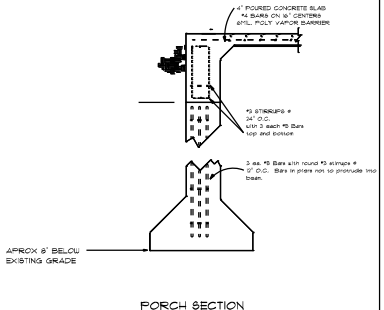

PORCH SECTION
ON SLAB WITH PIERS

SECTION G

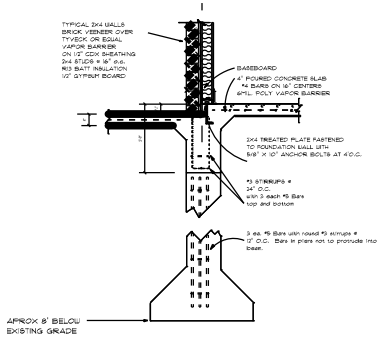

WALL SECTION
ON SLAB WITH PIERS

SECTION H

DAVID LOPEZ RESIDENCE
150 COUNTY ROAD 150
LIBERTY, TX


DRAWN BY:
M HARRIS


DATE:	
DRAWN BY:	M HARRIS
LAST REVISED:	9-28-205
SCALE:	NTS

S-2
FOUNDATION DETAILS

Stove: Electric
HVAC: Electric Heat Pump
Water Heater: Electric Demand

NOTES:
a) Electrical to comply to IRC 2015
b) Service to be underground 325AMP Single Phase

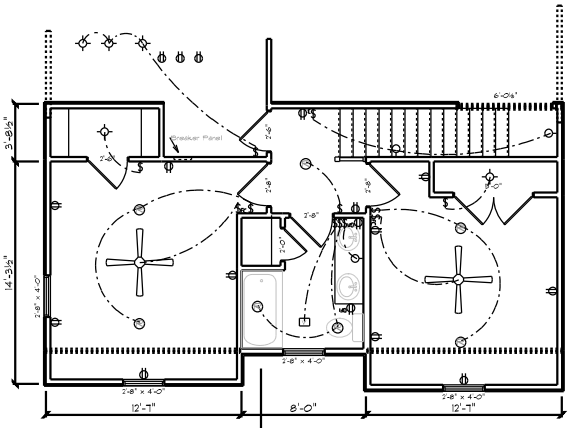

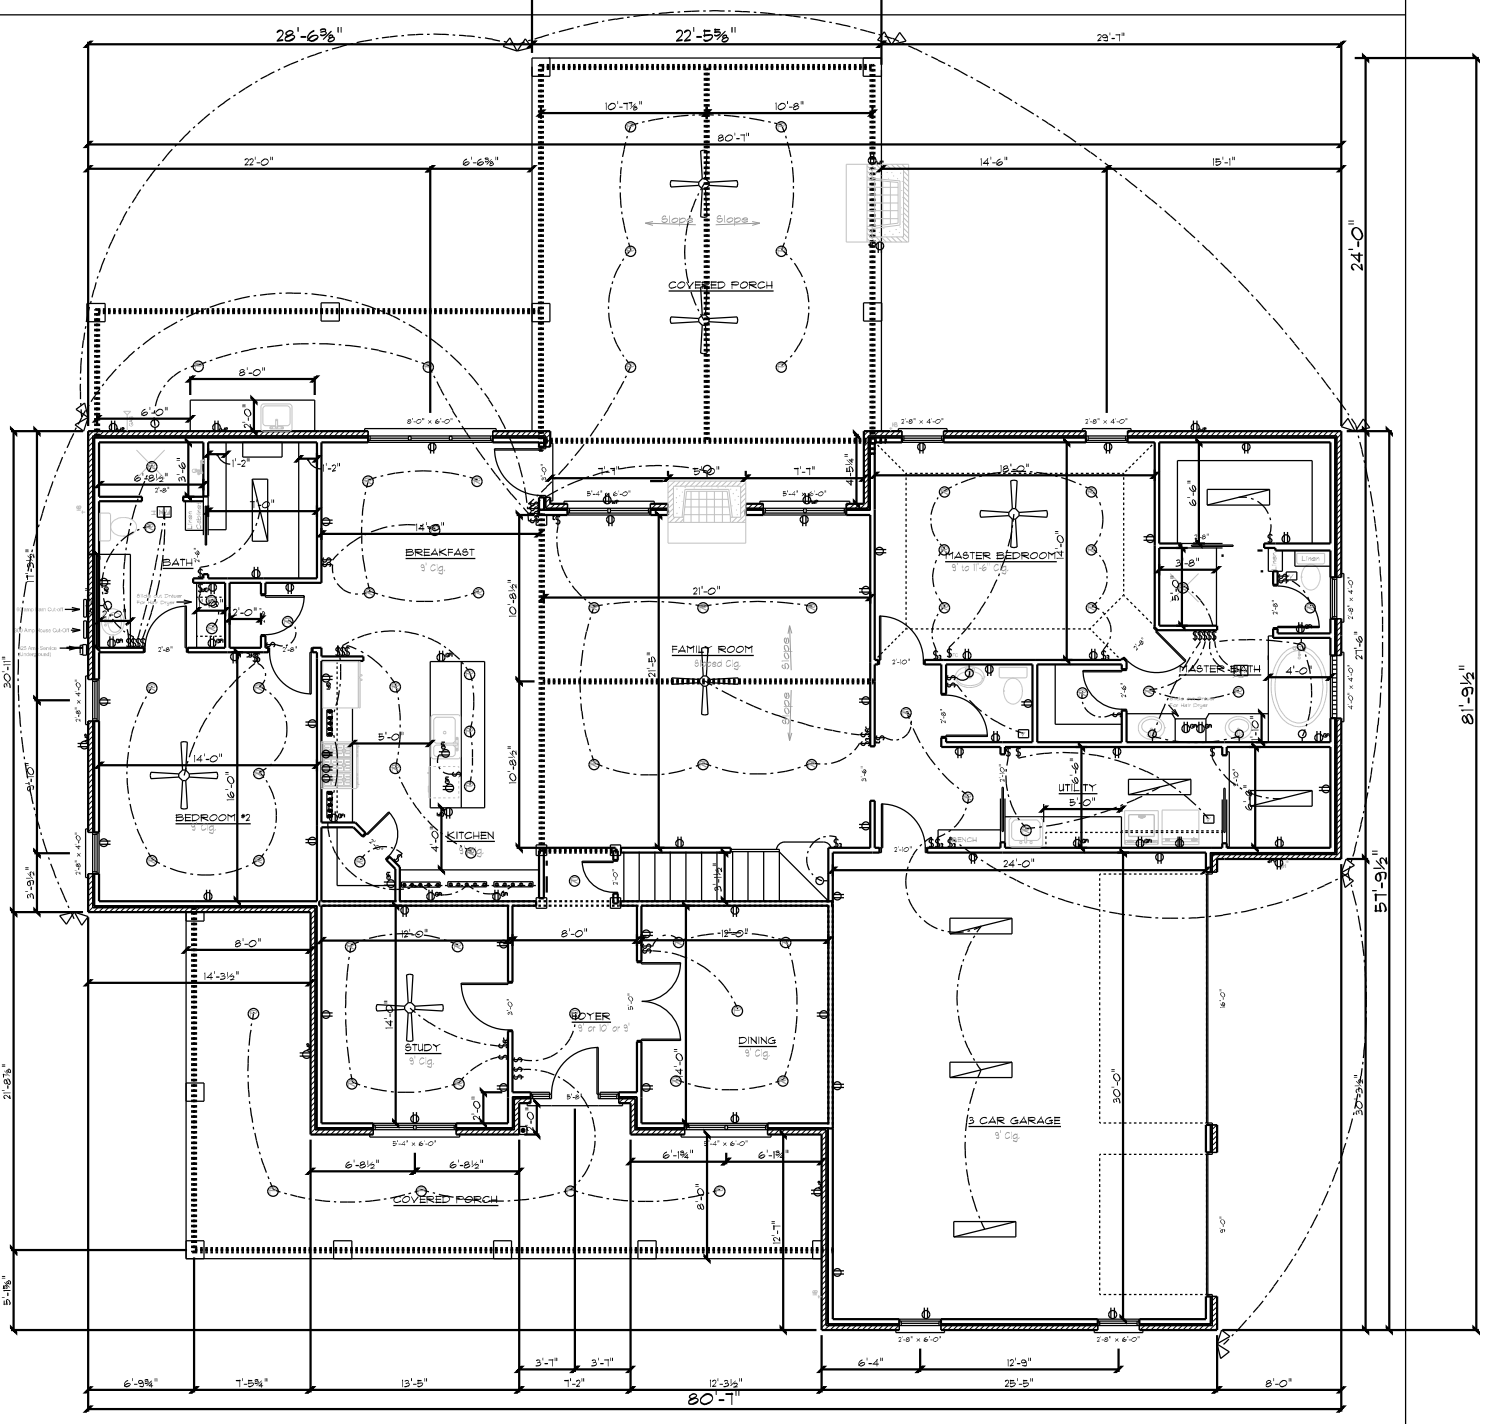


EALI SCALE: 1/4" = 1'-0"	DRAWN BY: M HARRIS	DAVID LOPEZ RESIDENCE 150 COUNTY ROAD 150 LIBERTY, TX	REVISED 9-28-2015


Front Elevation #1
Pref




Right Side Elevation #1

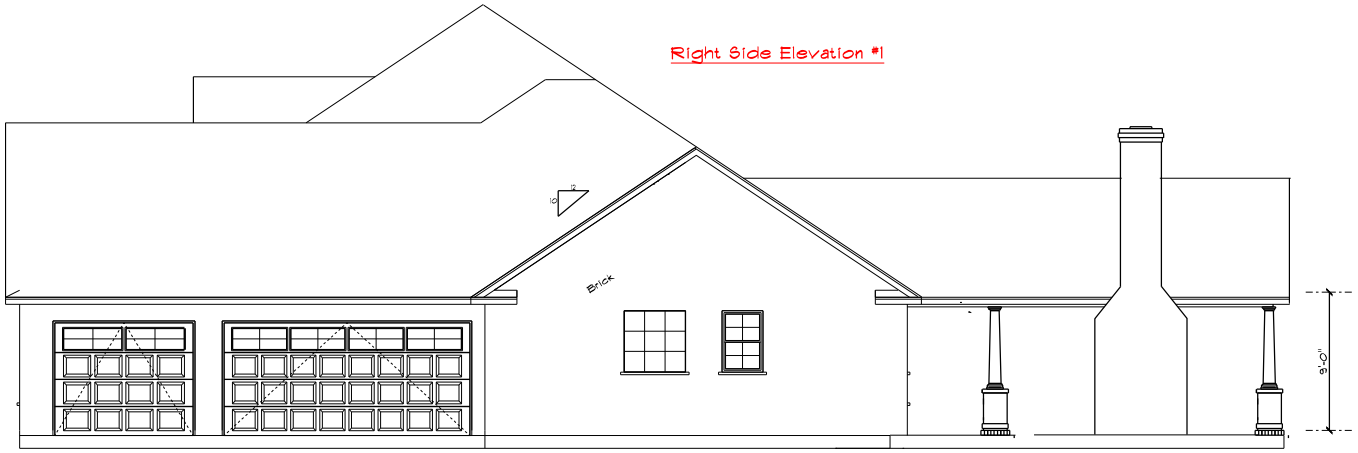


Left Side Elevation #1

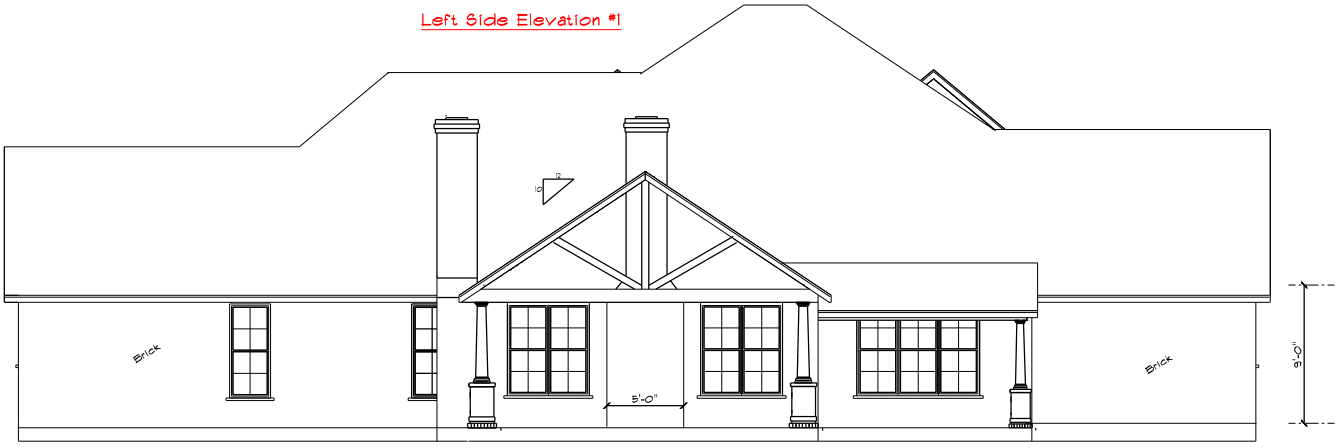

A-2 SCALE: 1/4" = 1'-0"	DRAWN BY: M HARRIS	DAVID LOPEZ RESIDENCE 150 COUNTY ROAD 150 LIBERTY, TX	REVISED

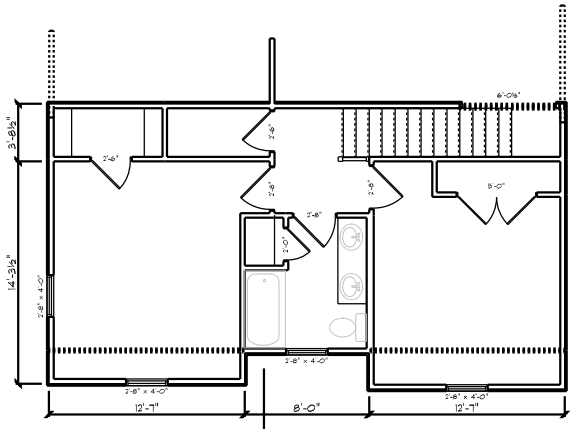

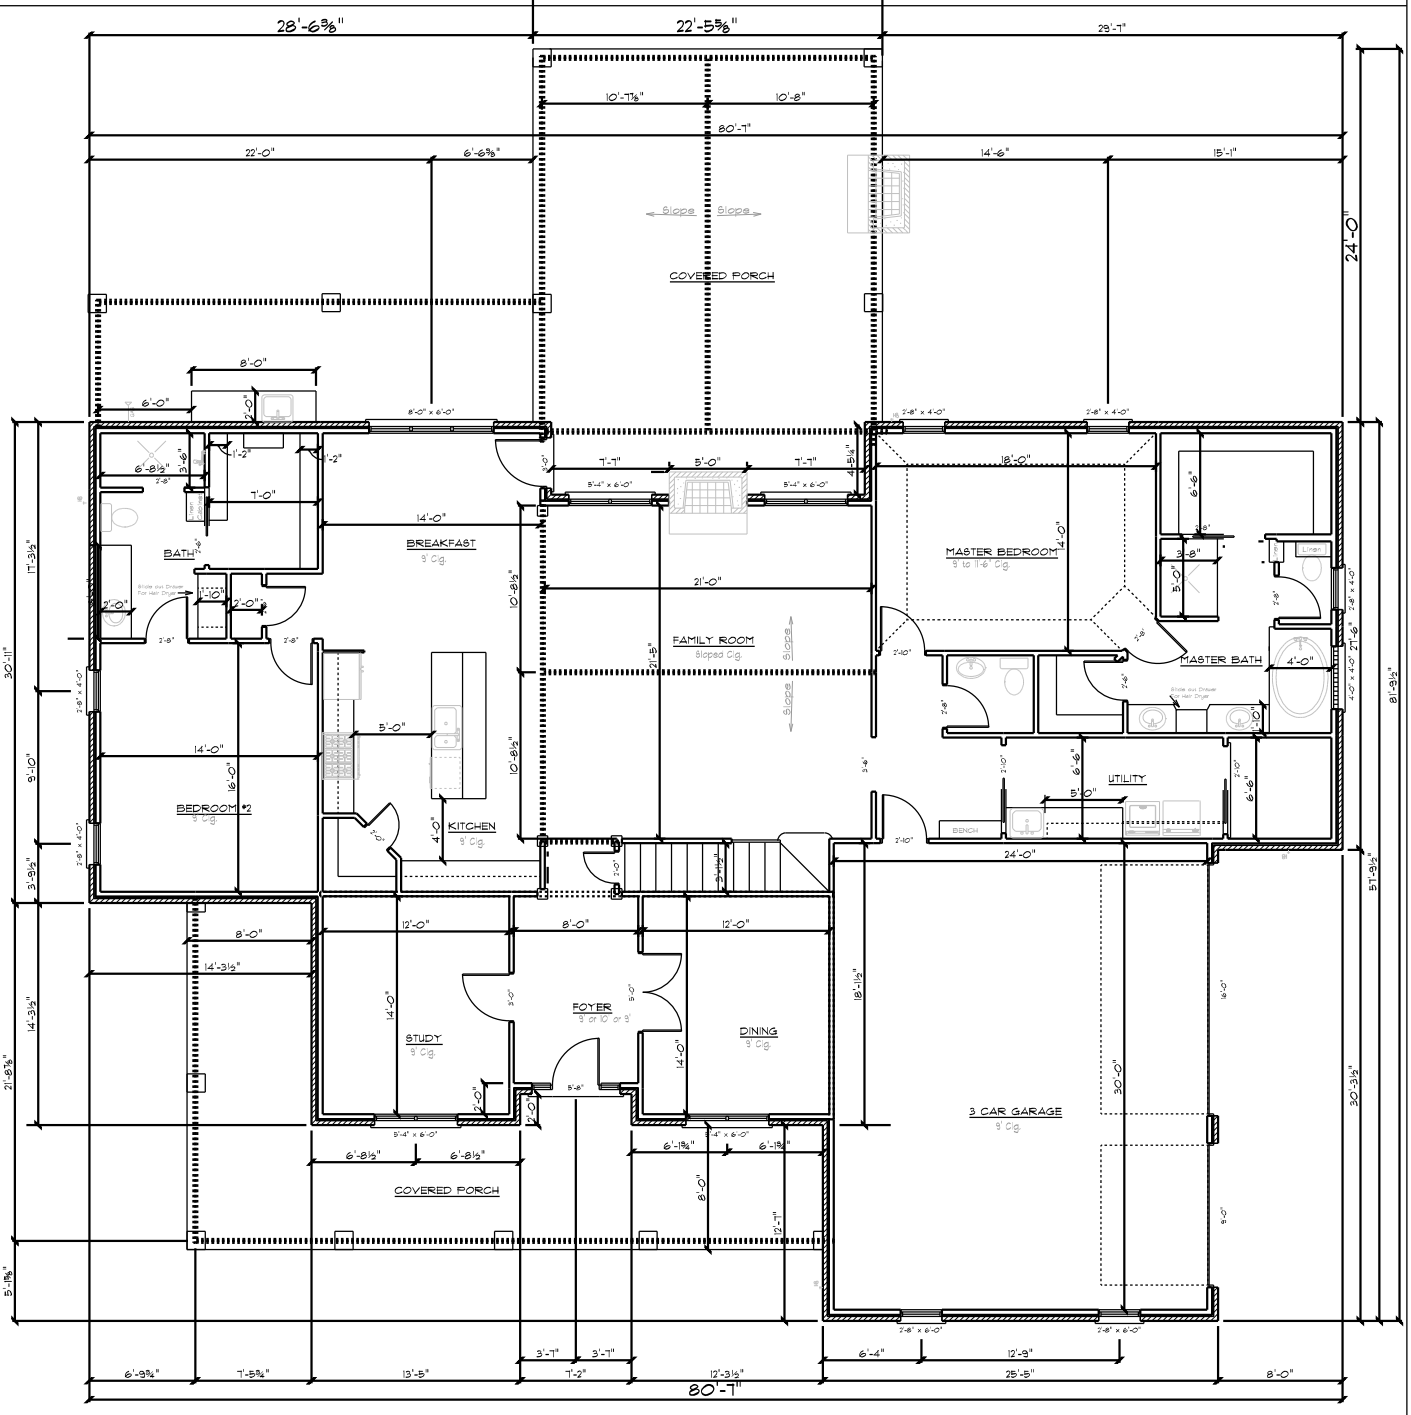

A-1 SCALE: 1/4" = 1'-0"	DRAWN BY: M HARRIS	DAVID LOPEZ RESIDENCE 150 COUNTY ROAD 150 LIBERTY, TX	REVISED

COUNTY ROAD 150
(aka Magnolia Ridge Country Clup Road)
70' ROW

S 86°11'17" E 23.980'

S 89°59'00" E 355.750'

S 90°00'00" E 157.656'

S 49°10'57" E 111.935'

S 03°45'29" E 162.966'

N 19°55'56" W 151.689'

S 70°00'45" W 202.991'

S 49°10'57" E 593.160'

S 90°00'00" W 199.208'

BEAUMONT AVE
80' ROW

N 03°45'29" W 399.710'

N 03°45'28" W 60.000'

S 86°14'50" W 75.010'

S 86°14'31" W 83.850'

N 50°57'00" W 530.637'

N 50°58'09" W 459.860'

S 39°03'00" W 448.740'

N 39°03'00" E 230.738'

C-1 SCALE: 1" = 40'	DAVID LOPEZ RESIDENCE 150 COUNTY ROAD 150 LIBERTY, TX