GLENLOCH DRIVE

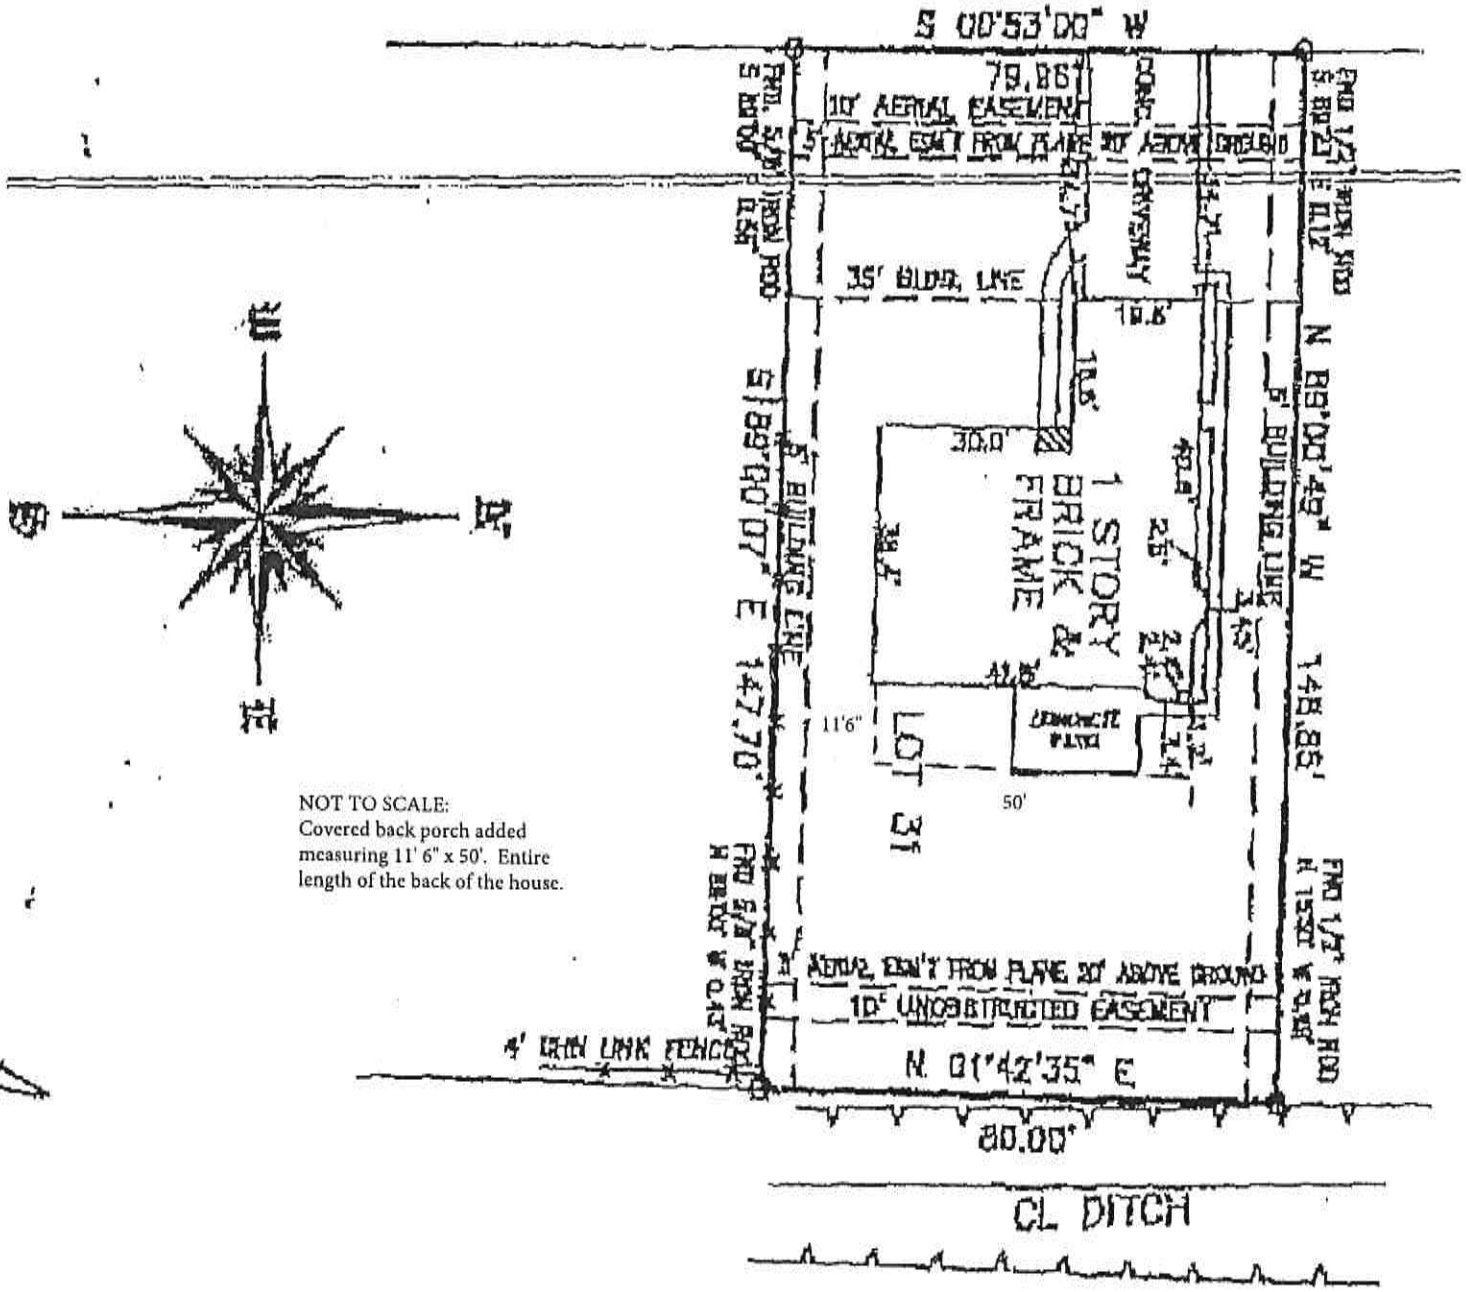

NOT TO SCALE:
Covered back porch added measuring 11' 6" x 50'. Entire length of the back of the house.