
LEGEND

* ITEMS THAT MAY APPEAR IN * DRAWING BELOW

A.E. = AERIAL EASEMENT
B.L. = BUILDING LINE
BRS = BEARS
C.F.# = CLERK'S FILE NUMBER
D.E. = DRAINAGE EASEMENT
E.E. = ELECTRIC EASEMENT
F.I.P. = FOUND IRON PIPE
F.I.R. = FOUND IRON ROD
FND. = FOUND
G.B.L. = GARAGE BUILDING LINE
G.E. = GUY EASEMENT
M.P. = METAL POST
M.U.E. = MUNICIPAL UTILITY EASEMENT
P.A.E. = PERMANENT ACCESS EASEMENT
P.C. = POINT OF CURVATURE
P.C.C. = POINT OF COMPOUND CURVATURE
P.E. = POOL EQUIPMENT
P.I. = POINT OF INTERSECTION
P.O.C. = POINT OF COMMENCING
P.O.B. = POINT OF BEGINNING
P.P. = POWER POLE
P.R.C. = POINT OF REVERSE CURVATURE
P.T. = POINT OF TANGENCY
P.U.E. = PUBLIC UTILITY EASEMENT
R.O.W. = RIGHT OF WAY
S.I.R. = SET IRON ROD
S.S.E. = SANITARY SEWER EASEMENT
STM.S.E. = STORM SEWER EASEMENT
U.T.S. = UNABLE TO SET
U.E. = UTILITY EASEMENT
W.L.E. = WATER LINE EASEMENT
W.P. = WOODEN POST
W.S.E. = WATER & SEWER EASEMENT

= NOT TO SCALE
= GUY ANCHOR
= POWER POLE
= SERVICE DROP
= CONTROL MONUMENT
= PROPERTY CORNER
= PROPERTY LINE
= EASEMENT LINE
= BUILDING SETBACK LINE
= BUILDING WALL
= WOODEN FENCE
= CHAIN LINK FENCE
= METAL FENCE
= WIRE FENCE
= VINYL FENCE
= OVERHEAD ELECTRIC POWER LINE

S.F.N.F.=SEARCHED FOR, NOT FOUND

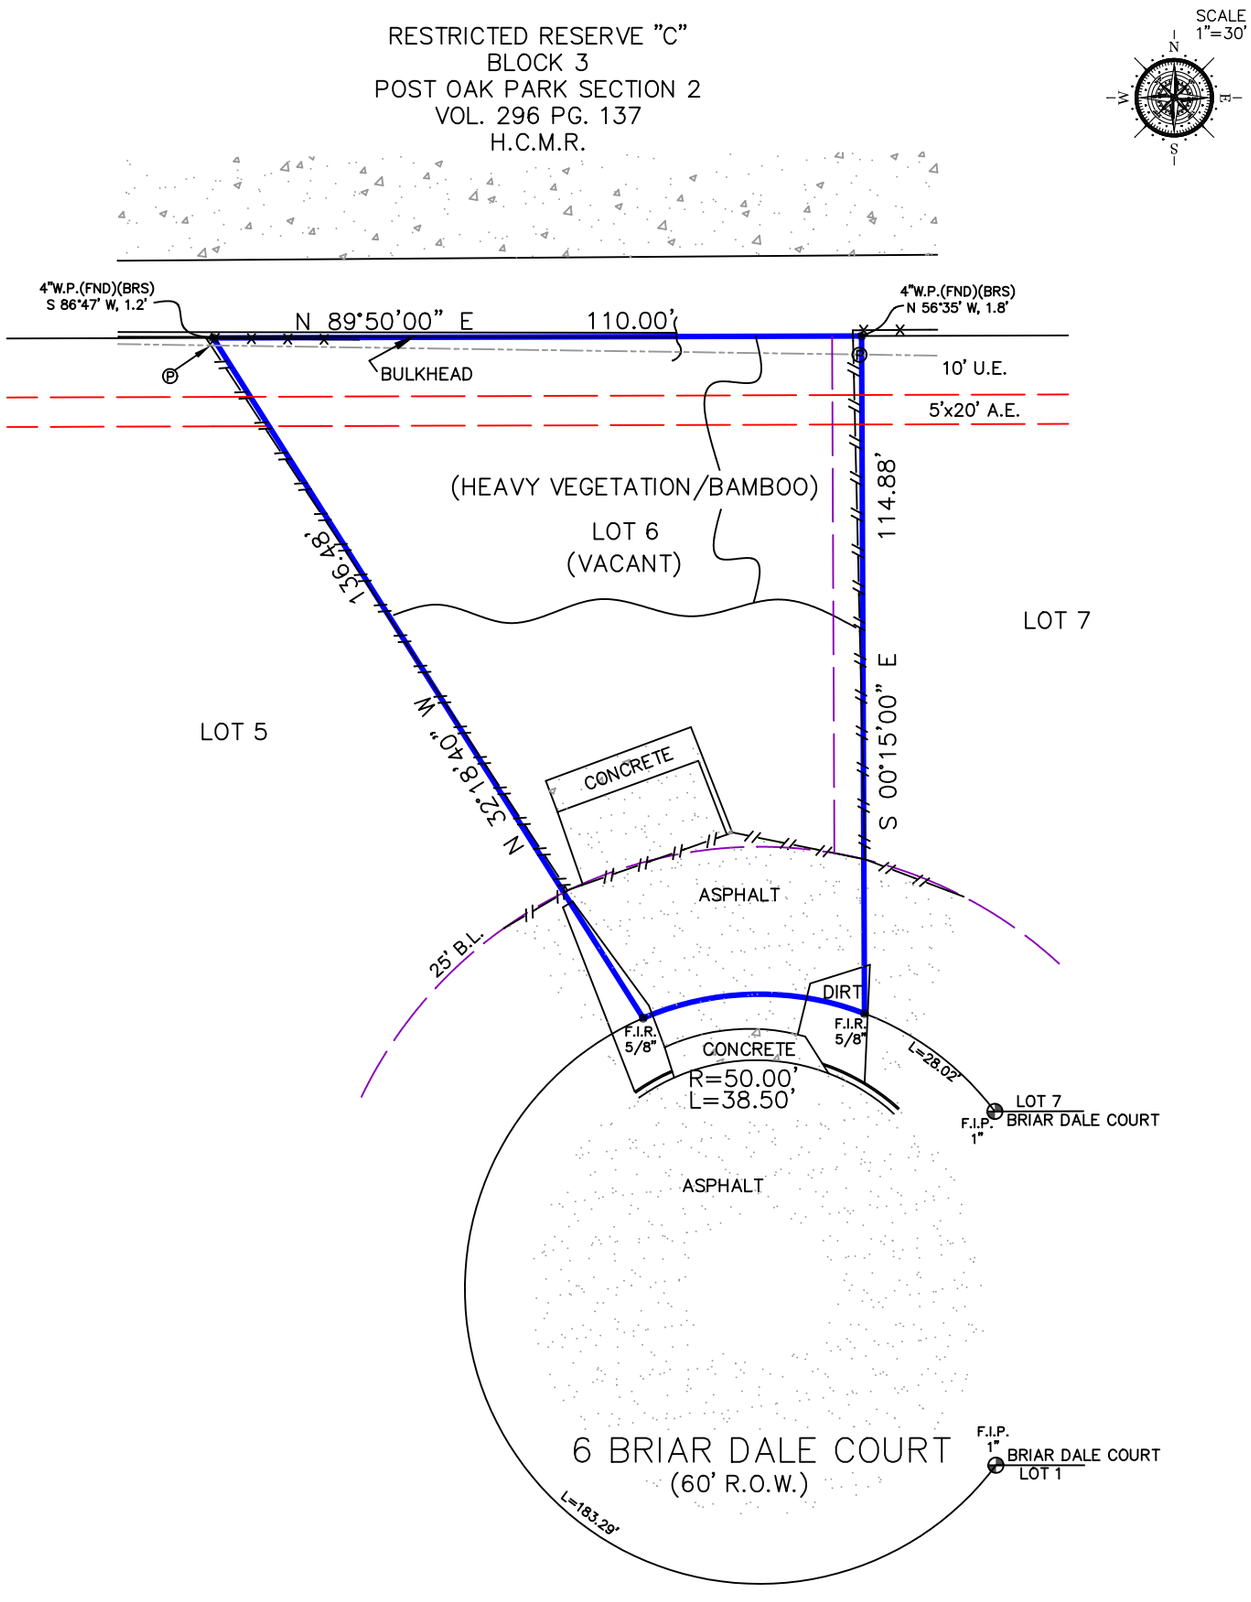

NOTES:
– BEARING BASIS: PLAT.
– SUBJECT TO ANY AND ALL RECORDED AND UNRECORDED EASEMENTS
– SURVEYOR HAS NOT INDEPENDENTLY ABSTRACTED PROPERTY
– UNDERGROUND UTILITY INSTALLATIONS,UNDERGROUND IMPROVEMENTS, FOUNDATIONS AND/OR OTHER UNDERGROUND STRUCTURES WERE NOT LOCATED BY THIS SURVEY
– THIS SURVEY IS CERTIFIED FOR THIS TRANSACTION ONLY, IT IS NOT TRANSFERABLE TO ADDITIONAL INSTITUTIONS OR SUBSEQUENT OWNERS
– SUBJECT TO RESTRICTIVE COVENANTS AS PER TITLE COMMITMENT
– SUBJECT TO ZONING AND BUILDING ORDINANCES ENFORCED BY LOCAL MUNICIPALITIES
– PARTIAL RELEASE OF RESTRICTIONS RECORDED C.F. Z034382, Z034383 & Z034385
– FIELD WORK COMPLETED 5–11–2026, NO ADDITIONAL TRIPS TO THE FIELD WAS MADE.

LEGAL DESCRIPTION

LOT 6 BRIAR VIEW, AN ADDITION IN HARRIS COUNTY, TEXAS ACCORDING TO THE MAP OR PLAT THEREOF RECORDED IN VOLUME 47, PAGE 29 OF THE MAP RECORDS OF HARRIS COUNTY, TEXAS.

VICKI P. COLLINS
KAREN FRANTZEN

ADDRESS
6 BRIAR DALE COURT

STATE OF TEXAS
REGISTERED
TOBY PAUL COUCHMAN
5565
PROFESSIONAL
LAND SURVEYOR

I DO HEREBY CERTIFY THAT THIS SURVEY WAS THIS DAY MADE ON THE GROUND OF THE PROPERTY LEGALLY DESCRIBED HEREON (OR ON ATTACHED SHEET), AND THERE ARE NO ENCROACHMENTS EXCEPT AS SHOWN, AND WAS DONE BY ME OR UNDER MY SUPERVISION.

JOB # 2606334
DATE 6-25-2026
GF# ATCH-09-ATCH26152369ML

PRO-SURV
SURVEYING & MAPPING SERVICES
P.O. BOX 1366, FRIENDSWOOD,TX 77549
PHONE: 281-996-1113, FAX: 281-996-0112
EMAIL: orders@prosurv.net
T.B.P.E.L.S. FIRM #10119300
ONLY SURVEY MAPS WITH THE SURVEYOR'S ORIGINAL SIGNATURE ARE GENUINE TRUE AND CORRECT COPIES OF THE SURVEYOR'S ORIGINAL WORK AND OPINION

© 2026 PRO-SURV ALL RIGHTS RESERVED