CYPRESS MILL ESTATES
SECTION TWO
C.F.# 428080

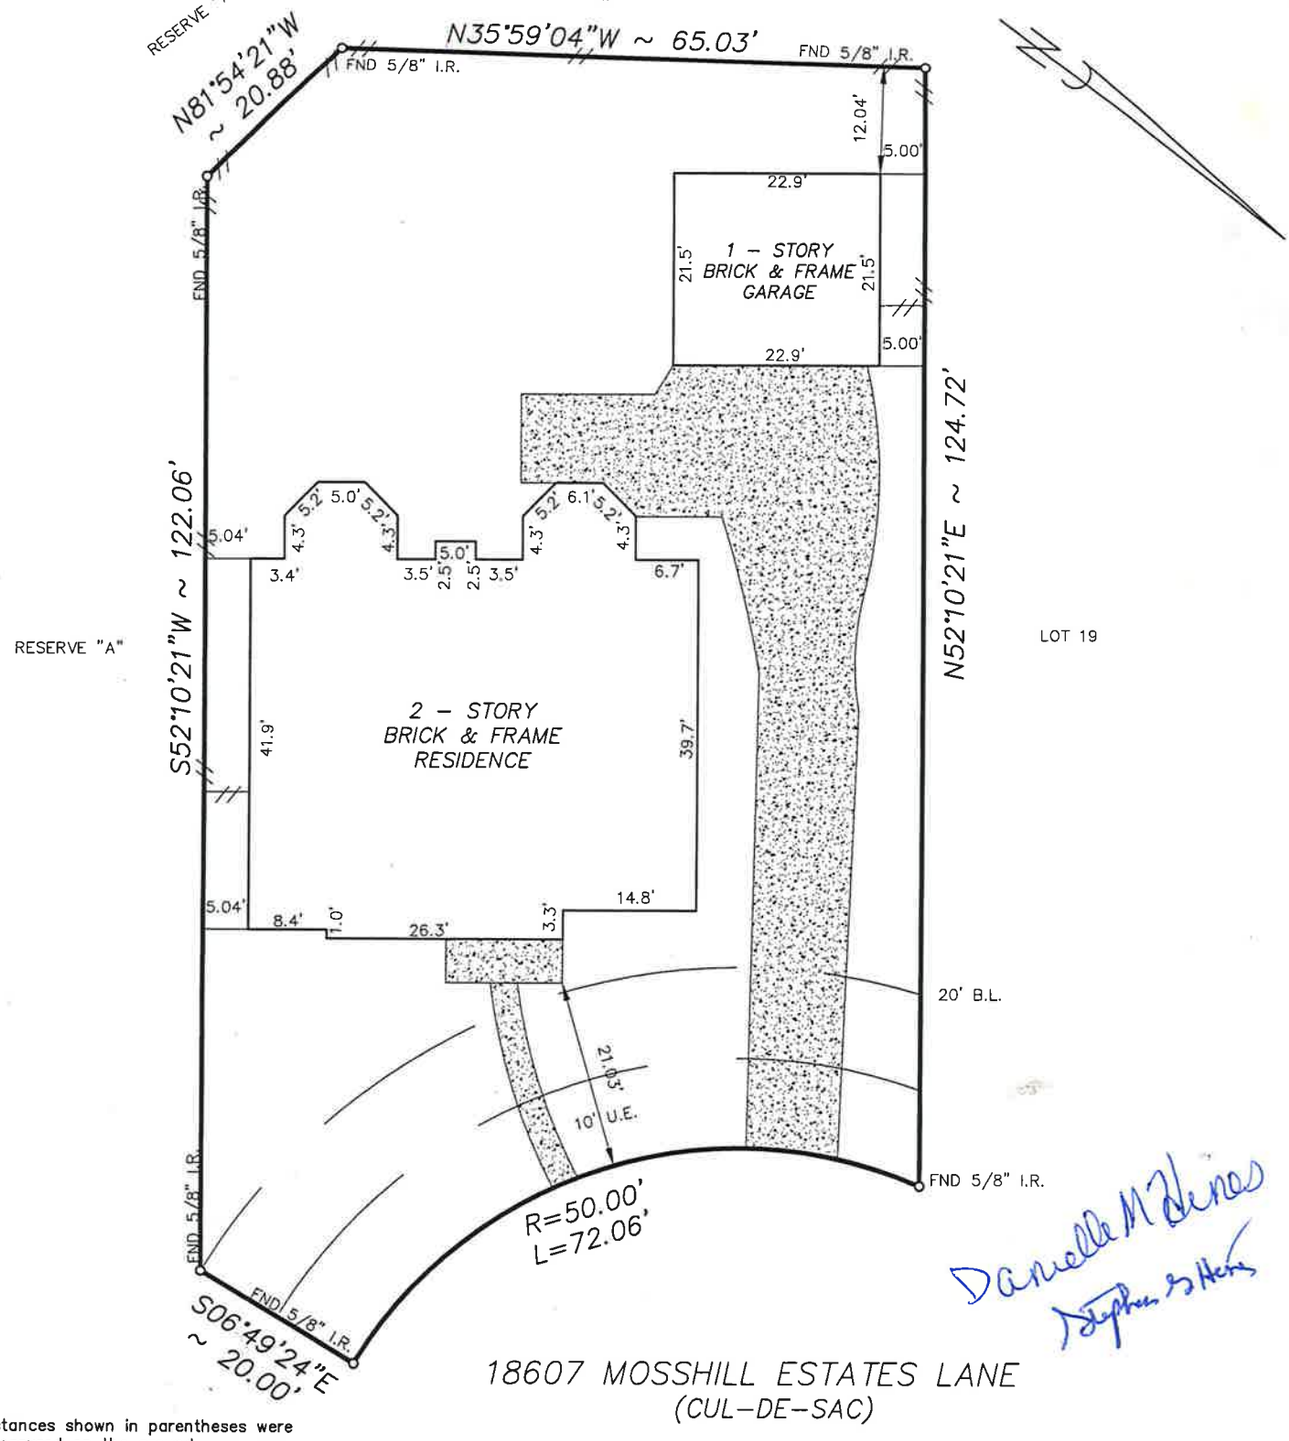

Danielle M Hines
Stephen G Hines

18607 MOSSHILL ESTATES LANE
(CUL–DE–SAC)

NOTE:
1. Distances shown in parentheses were measured on the ground.
2. The following flood information was from a F.E.M.A. Map. We are not responsible for its accuracy

COMMUNITY # 480287 PANEL # 0405 J

DATE OF REVISION 11/06/96
(OUTSIDE OF 100 YEAR FLOOD PLAIN)

SCALE : 1"=30'

Notes:
Oil, gas & other mineral rights per Title Commitment.
Agreement with H.L.&P. as per C.F. No. U–439561.

JW: \FINALS\CME200303

Surveyed for RYLAND HOMES on 08/23/02

Showing Lot 20 Block 3 of CYPRESS MILL ESTATES

Section 3 in HARRIS County Texas according to the Map or Plat

recorded in F.C. # 442009 of the MAP records of HARRIS County.

I hereby certify that this survey was made on the ground under my supervision and that it correctly represents the facts found at the time of the survey. There were no encroachments apparent on the ground except as shown hereon.

REVISIONS	
12/18/02	FINAL

W.O. No. 76646, 81623
G.F. No. 02006318

Buyer: STEPHEN G. HINES
DANIELLE M. HINES
Mortgage Co.: RYLAND MORTGAGE COMPANY
Title Company: RYLAND TITLE

STATE OF TEXAS REGISTERED THOMAS H. EIKEL 2971 PROFESSIONAL LAND SURVEYOR

Hoffman Land Surveying, Ltd.,LLP
5245 LANGFIELD ROAD – HOUSTON, TEXAS 77040 – (713)939–9100