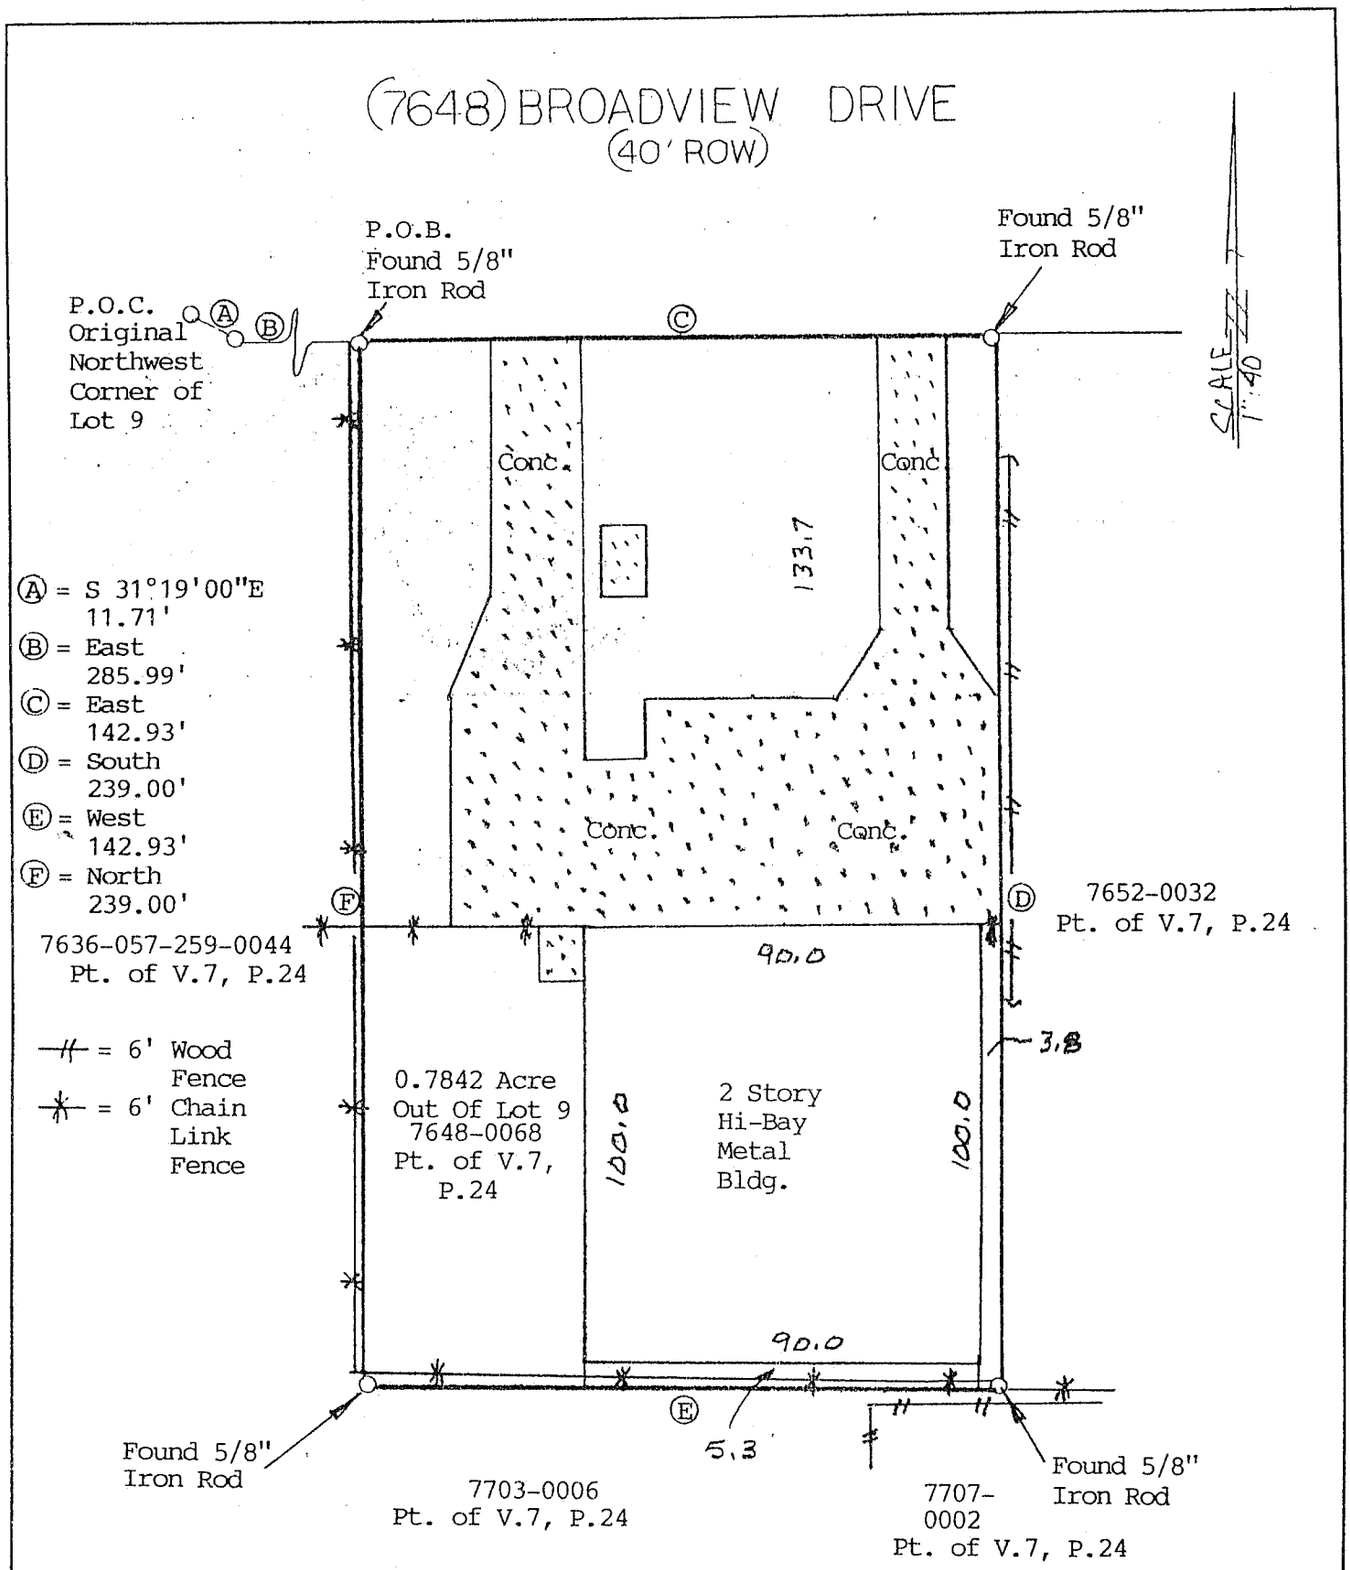


Bruce P. French  Cathy French

**BUYER** Bruce P French and Cathy French  7648 Broadview Drive

**DESCRIBED PROPERTY** Being a 0.7842 acre of land out of Lot 9, BROADVIEW ADDITION, as per map or plat thereof, recorded in Volume 7, Page 24 of the Map Records of Harris County, Texas, and being more particularly described by metes and bounds as attached.

**WESTAR LAND SURVEYORS, INC.**
P. O. BOX 669 • ALVIN, TX 77512-0669
(281) 388-1159 • (888) 339-1159

G.F. 288039
Date: 1-29-02
Inv.#: 3461

JOB# 3461

STATE OF TEXAS REGISTERED STEVEN H. STAFFORD 4901 PROFESSIONAL LAND SURVEYOR

I do hereby certify that this survey was this day made on the ground of the property legally described hereon, (or on the attached sheet), and is correct, and there are no encroachments unless shown, and was done by me or under my supervision, and conforms to or exceeds the current standards as adopted by the Texas Board of Professional Land Surveying.

Note: There are no natural drainage courses on this property.
Note: This property does not lie in a flood hazard zone according to H.U.D./F.I.A.
480296 0895 J 11-6-96 Zone X

SH
JF