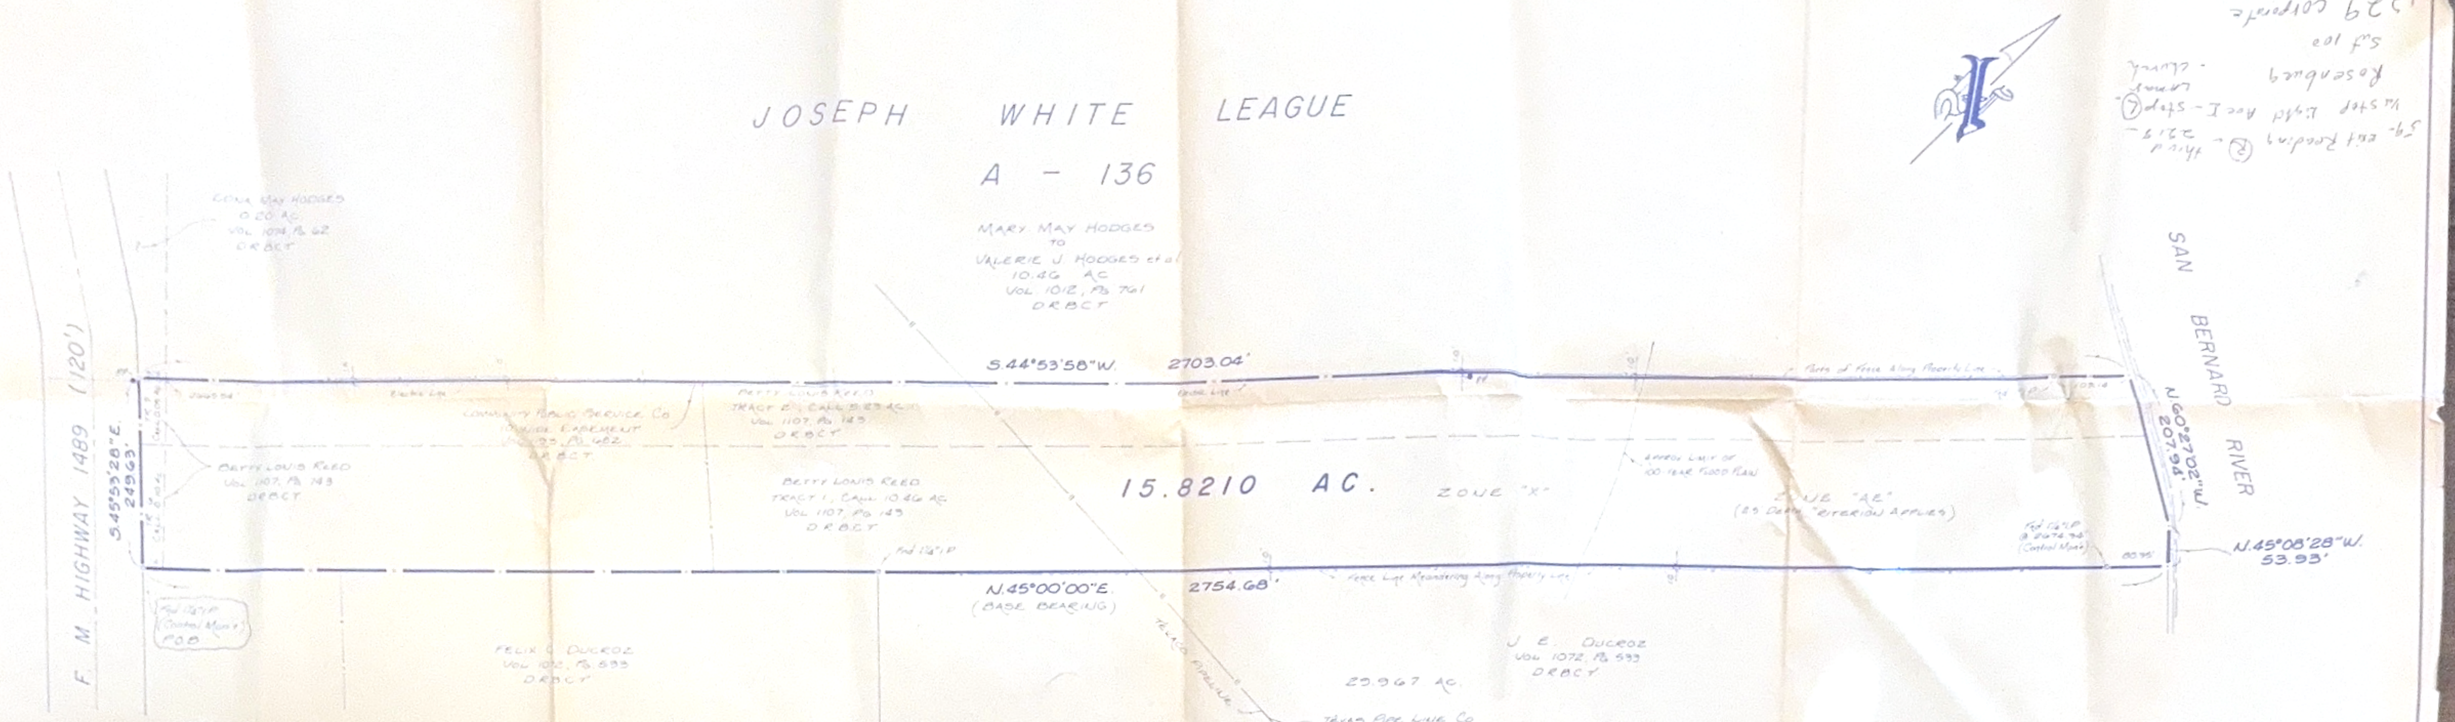

NOTES

1. ALL VISIBLE [illegible]ENTS AND EASEMENTS OF RECORD APPERTAINING TO [illegible]ACT AS REFLECTED UPON TITLE REPORT FROM SOUTHWEST LAND TITLE COMPANY, G.F. NO 4[illegible], DATED APRIL 3, 1995, ARE SHOWN HEREON.

2. ACCORDING TO THE FLOOD INSURANCE RATE MAP FOR BRAZORIA COUNTY, TEXAS (COMMUNITY NO 485458, PANEL NO 0370 F) DATED JUNE 5, 1989, A PORTION OF THE SUBJECT TRACT LIES WITHIN A 100 YEAR FLOOD PLAIN (ZONE "AE" 23' DEPTH CRITERION APPLIES)

SURVEY

OF A 15.8210 ACRE TRACT OF LAND
IN THE JOSEPH WHITE LEAGUE, ABSTRACT 136
BRAZORIA COUNTY, TEXAS
BEING TRACTS 1, 2, 3, AND 6
BEING DESCRIBED IN DEED, THOMAS EDISON LOUIS, INDEPENDENT EXECUTOR OF THE ESTATE OF LURA DEAN LOUIS, DECEASED
TO BETTY LOUIS REED, DATED DECEMBER 16, 1971
RECORDED IN VOLUME 1007, PAGES 143-148, DEED RECORDS
BRAZORIA COUNTY, TEXAS

SCALE 1" = 100'

For reference and further description, see metes and bounds description, Job No. 1548-0 FB. prepared by Charlie Kalkomey Surveying, Inc. on same date.

I hereby certify that this survey was made on the ground under my supervision, and that this plat correctly represents the facts found at the time of the survey and that this professional service substantially complies with the current Texas Society of Professional Surveyors Standards and Specifications for a Category 1A, Condition IV, Survey

STATE OF TEXAS REGISTERED CHARLIE KALKOMEY 1399 PROFESSIONAL LAND SURVEYOR

Charlie Kalkomey Date 3-23-95
Charlie Kalkomey
Registered Professional Land Surveyor
Texas Registration No. 1399

CHARLIE KALKOMEY SURVEYING, INC
1815 MORIS AVENUE
ROSENBERG, TEXAS 77471
(713) 342-2033