DARRYL HEINO
594 SANDUST ROAD #331
SPRING TEXAS 77380

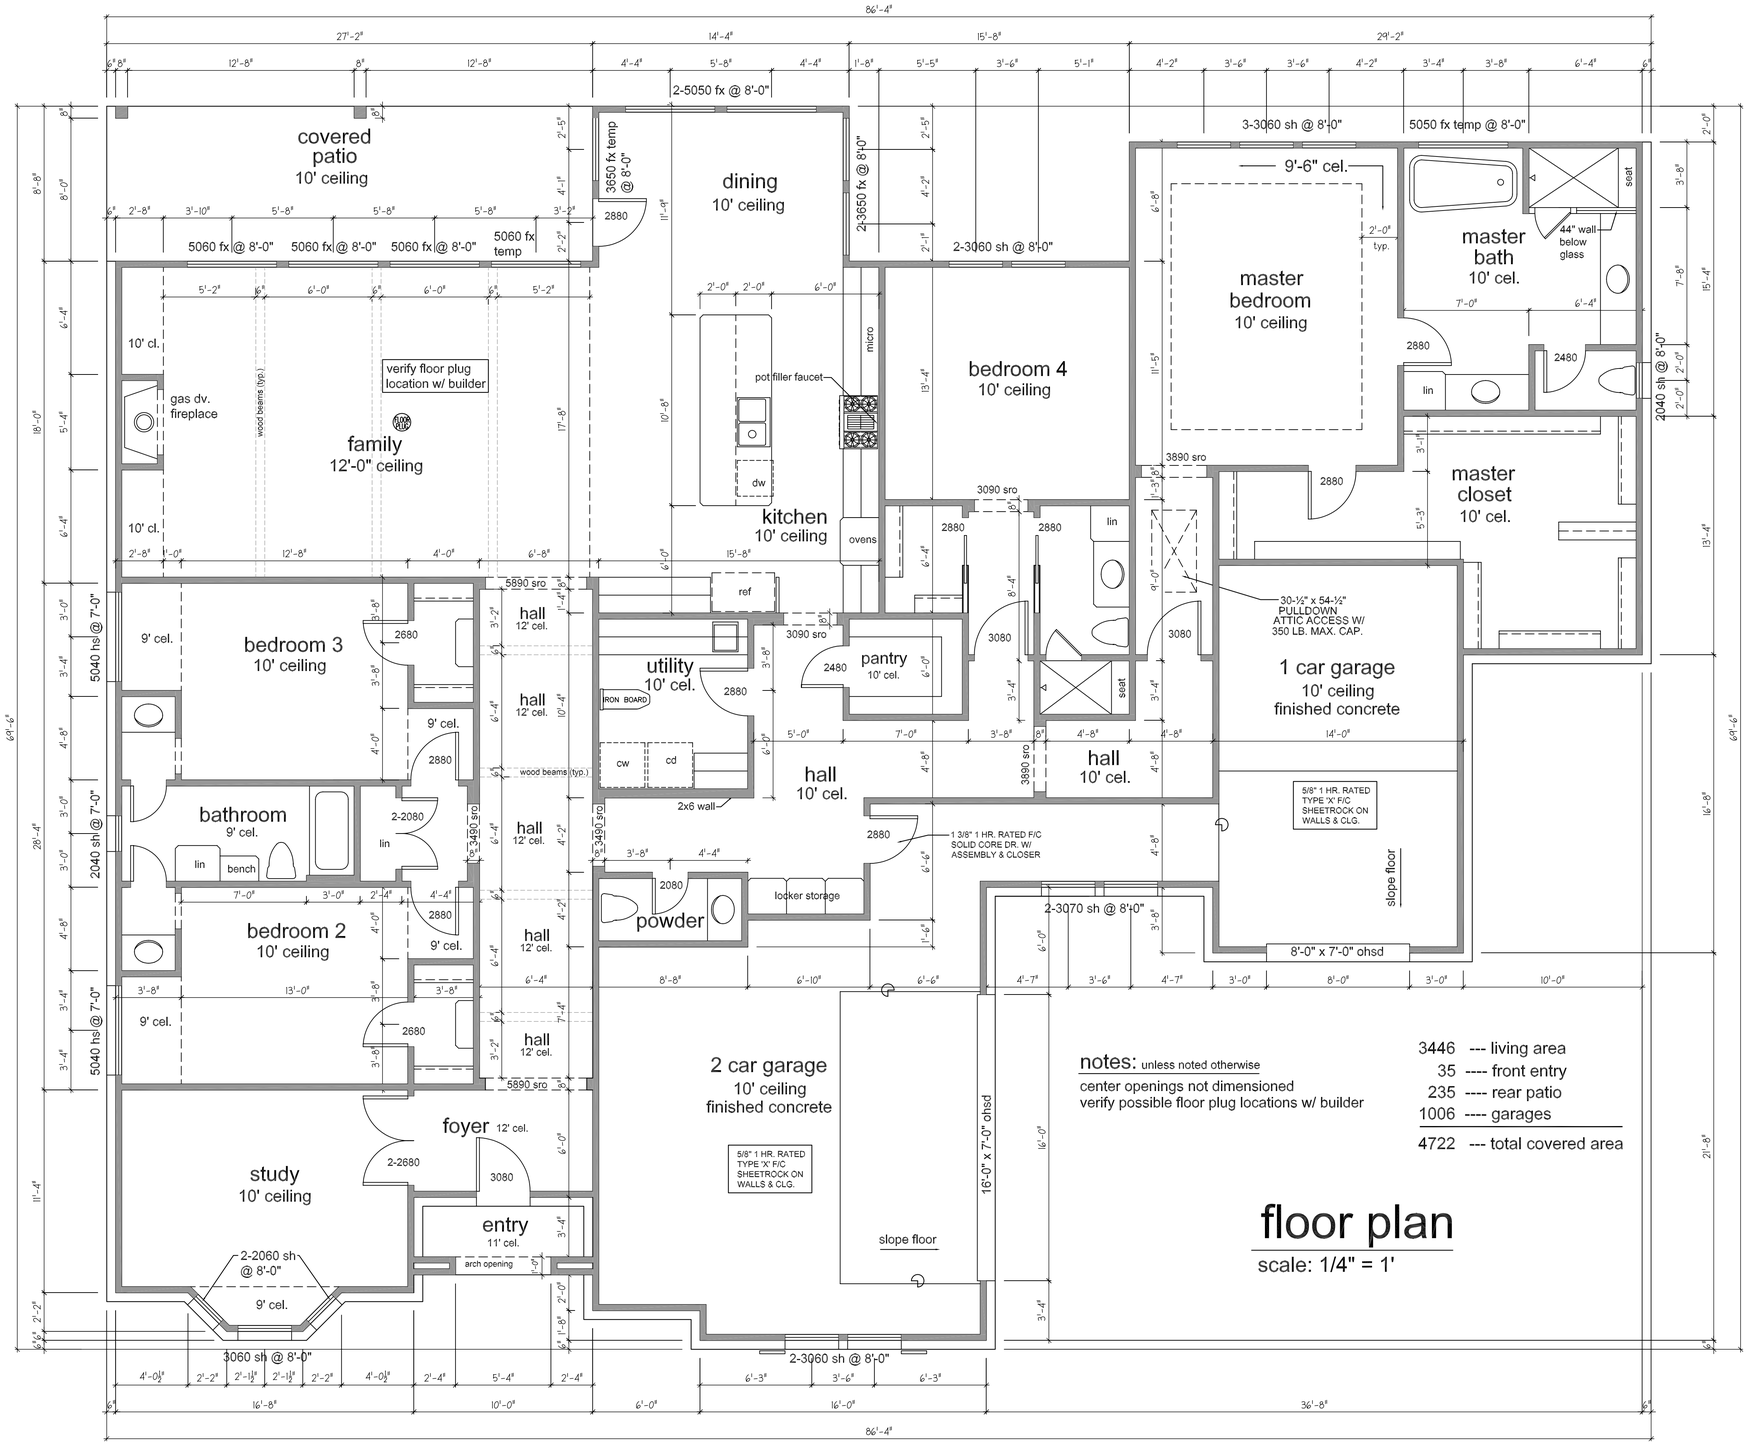

notes: unless noted otherwise

center openings not dimensioned
verify possible floor plug locations w/ builder

3446	--- living area
35	---- front entry
235	---- rear patio
1006	---- garages
4722	--- total covered area

floor plan

scale: 1/4" = 1'

DATE: 5-1-24
DRAWN: D.H.
PLAN: 210 HL
REVISION:
△

CUSTOM RESIDENCE FOR:

ERNESTO C. TORRES

LOT 52
BLOCK 1
LEGENDARY OAKS SUBDIVISION
HEMPSTEAD TEXAS 77445
WALLER COUNTY
210 HOGAN LANE

SHEET 2