GF NO. 1310179 FRONTIER TITLE
ADDRESS: 23314 SOUTH WARMSTONE WAY
KATY, TEXAS 77494
BORROWER: RICHARD MERCER

LOT 8, BLOCK 6
CINCO RANCH MEADOW PLACE, SECTION 4

A SUBDIVISION IN HARRIS COUNTY, TEXAS
ACCORDING TO THE MAP OR PLAT THEREOF RECORDED
IN FILM CODE NO. 370086, OF THE MAP RECORDS
OF HARRIS COUNTY, TEXAS

SCALE: 1" = 30'

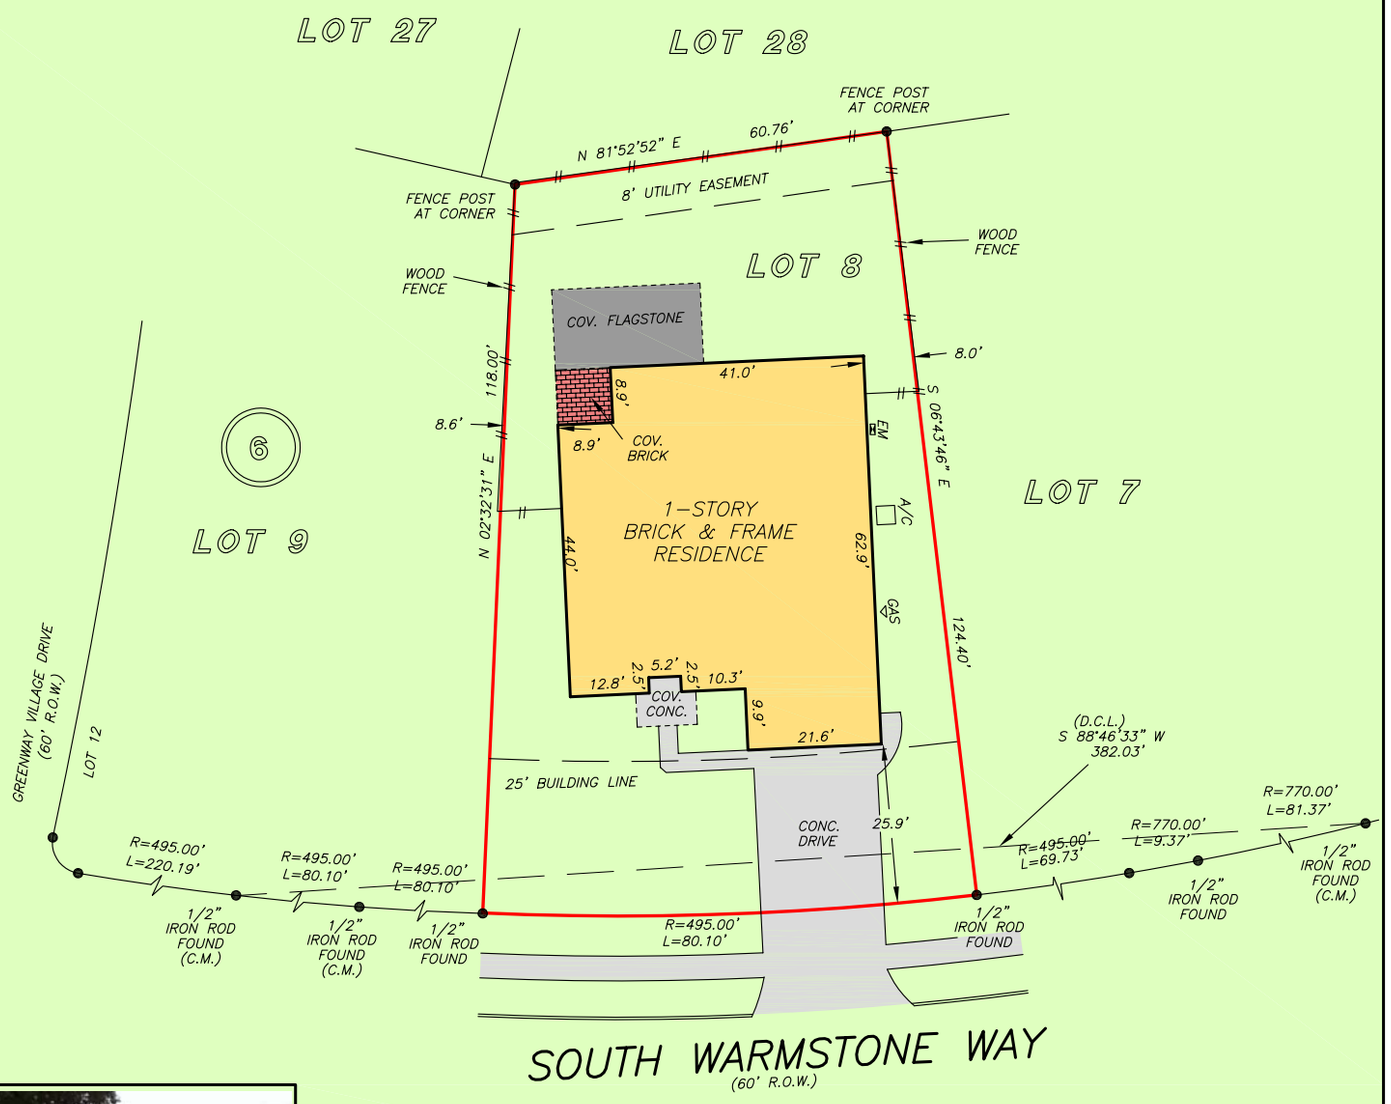

NOTE: AGREEMENT FOR UNDERGROUND ELECTRIAL DISTRIBUTION SYSTEM AS PER CF. NO. R655394.

THIS PROPERTY DOES NOT LIE WITHIN THE 100 YEAR FLOOD PLAIN AS PER FIRM PANEL NO. 48201C 0595 L MAP REVISION: 06/18/07 ZONE X BASED ONLY ON VISUAL EXAMINATION OF MAPS. INACCURACIES OF FEMA MAPS PREVENT EXACT DETERMINATION WITHOUT DETAILED FIELD STUDY

A SUBSURFACE INVESTIGATION WAS BEYOND THE SCOPE OF THIS SURVEY

D.C.L. = DIRECTIONAL CONTROL LINE
RECORD BEARING: FILM CODE NO. 370086, H.C.M.R. AND SLIDE NO(S). 1408A, 1408B AND 1409A P.R.F.B.C.

DRAWN BY: VT

I HEREBY CERTIFY THAT THIS SURVEY WAS MADE ON THE GROUND, THAT THIS PLAT CORRECTLY REPRESENTS THE FACTS FOUND AT THE TIME OF SURVEY AND THAT THERE ARE NO ENCROACHMENTS APPARENT ON THE GROUND, EXCEPT AS SHOWN HEREON. THIS SURVEY IS CERTIFIED FOR THIS TRANSACTION ONLY AND ABSTRACTING PROVIDED IN THE ABOVE REFERENCED TITLE COMMITMENT WAS RELIED UPON IN PREPARATION OF THIS SURVEY.

JIMMY RAY JANECEK
PROFESSIONAL LAND SURVEYOR
NO. 5868
JOB NO. 13-08036
JULY 12, 2013

STATE OF TEXAS REGISTERED JIMMY RAY JANECEK 5868 PROFESSIONAL LAND SURVEYOR

FRONTIER TITLE
KENNETH LESLIE
281-391-9181

PRECISION surveyors
1-800-LANDSURVEY
www.precisionsurveyors.com
281-496-1586 FAX 281-496-1867
950 THREADNEEDLE STREET SUITE 150 HOUSTON, TEXAS 77079
210-829-4941 FAX 210-829-1555
1777 NE LOOP 410 SUITE 600 SAN ANTONIO, TEXAS 78217

FORM 032105