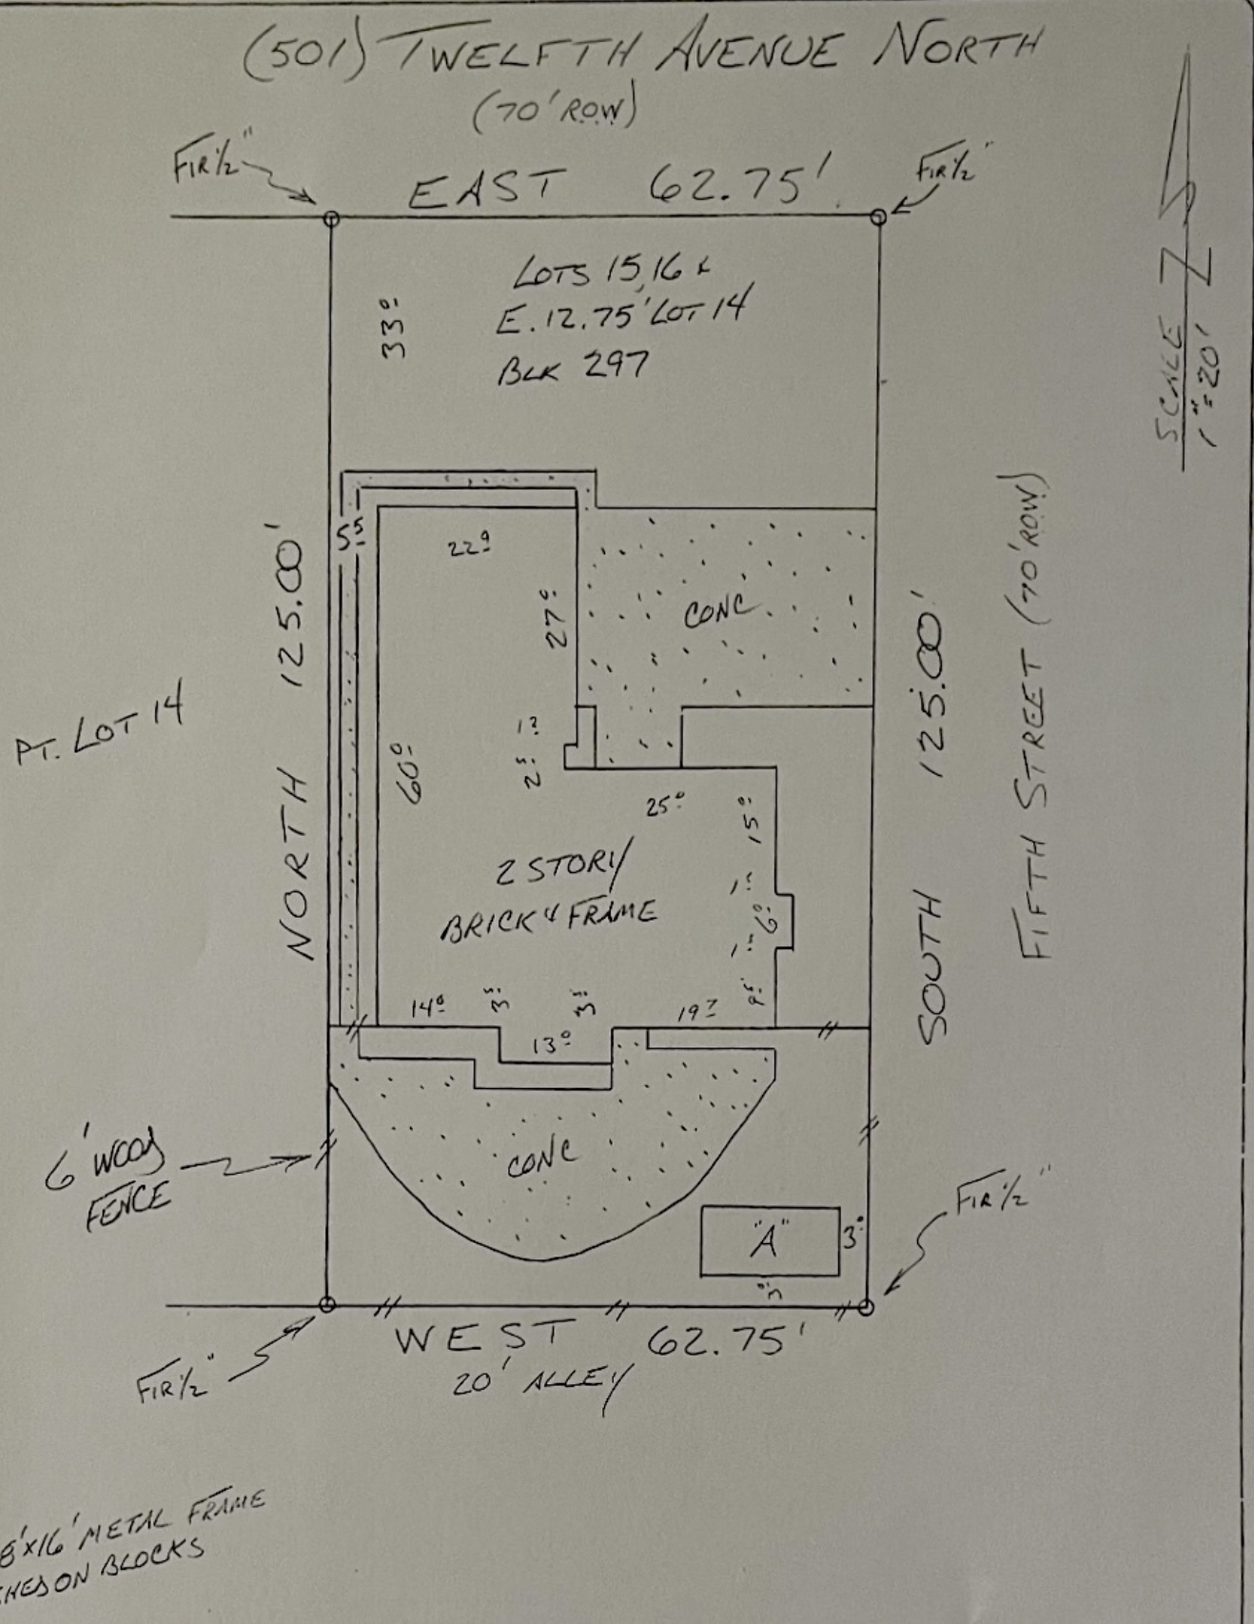

BUYER William D. Creel 501 Twelfth Avenue North

DESCRIBED PROPERTY

Lots 15, 16, and the East 14.75 feet of Lot 14, in Block 297, of TEXAS CITY THIRD DIVISION, a subdivision in Galveston County, Texas, a subdivision in Galveston County, Texas, according to the map or plat thereof, recorded in Volume 238, Page 17, in the Office of the County Clerk of Galveston County, Texas.

TEXAS LAND COORDINATORS, INC.
P.O. Box 1697 • Pearland, TX 77588
(281) 997-1585

G.F. 00207639
Date: 8-9-00
Inv.#: 31153
JOB # 8-73-00

STATE OF TEXAS REGISTERED HARRY E. KAIN 3953 PROFESSIONAL LAND SURVEYOR

I do hereby certify that this survey was this day made on the ground of the property legally described hereon, (or on the attached sheet), and is correct, and there are no encroachments unless shown, and was done by me or under my supervision, and conforms to or exceeds the current standards as adopted by the Texas Board of Professional Land Surveying.

Note: There are no natural drainage courses on this property.
Note: This property does not lie in a flood hazard zone according to H.U.D./F.I.A. 485514 0035 C 5-2-83 ZONE B

Harry E. Kain 8/10/2000
Harry E. Kain R.P.L.S. #3953