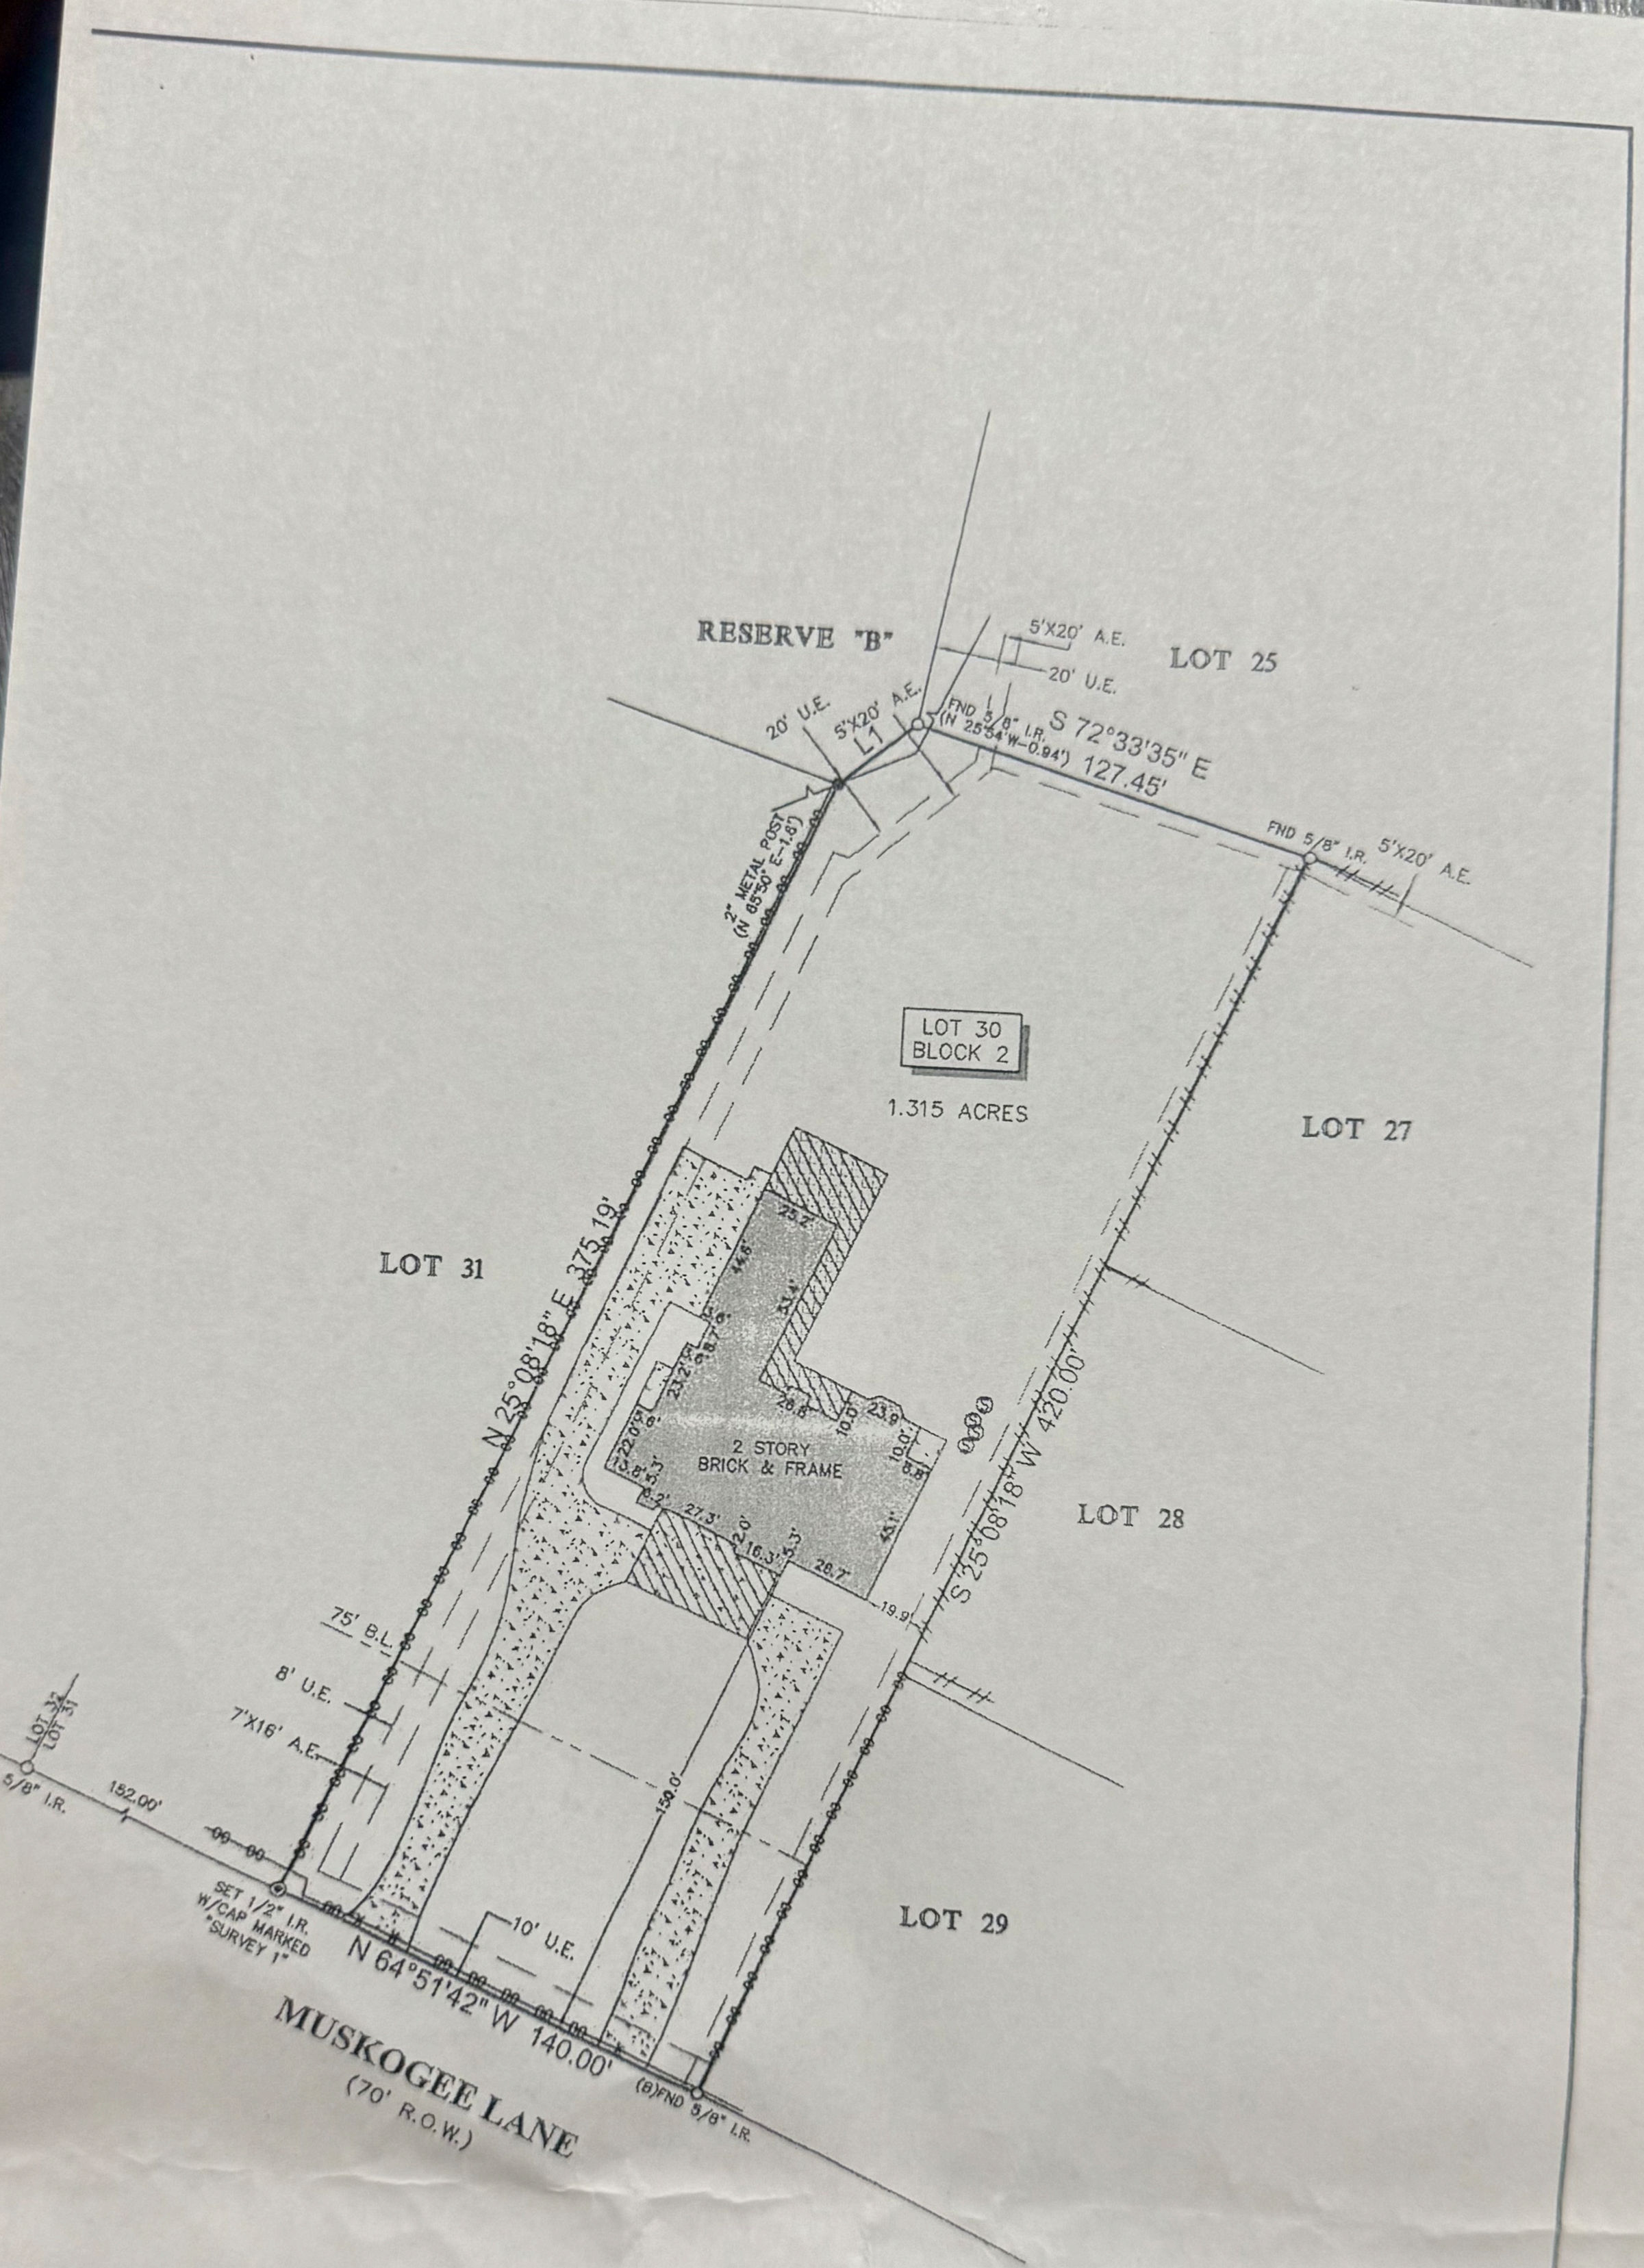

Edward Clay

SUBDIVISION PLAT NAMED BELOW, POINTS (A) AND (B)
ROVIDED BY THE TITLE INSURANCE COMPANY LISTED BELOW,
T PROPERTY.
THE TITLE INSURANCE COMPANY LISTED BELOW FOR THIS
NAL INSTITUTIONS OR SUBSEQUENT OWNERS.
E RECORDED PLAT UNLESS OTHERWISE NOTED.
PROPERTY.
CHEDULE B OF THE TITLE COMMITMENT ISSUED ON

79835 O.P.R.F.B.C.
896611 O.P.R.F.B.C.

LEGEND

CONCRETE
COVERED AREA
SEPTIC LID
TILE

FENCE
VINYL
METAL
WOOD

B.L. = BUILDING LINE
U.E. = UTILITY EASEMENT
A.E. = AERIAL EASEMENT

APPROXIMATE HIGH BANK

LINE	BEARING	DISTANCE
L1	N 51°25'17" E	30.94'