GF NO. 1376553–HO29 FIRST AMERICAN TITLE
ADDRESS: 618 SHADYWOOD ROAD
HOUSTON, TEXAS 77057
BORROWER: BETTY T. ADKINS

# LOT 26, BLOCK 57
## TANGLEWOOD, SECTION 18

ACCORDING TO THE MAP OR PLAT THEREOF RECORDED IN VOLUME 187, PAGE 22 OF THE MAP RECORDS OF HARRIS COUNTY, TEXAS

SCALE: 1" = 30'

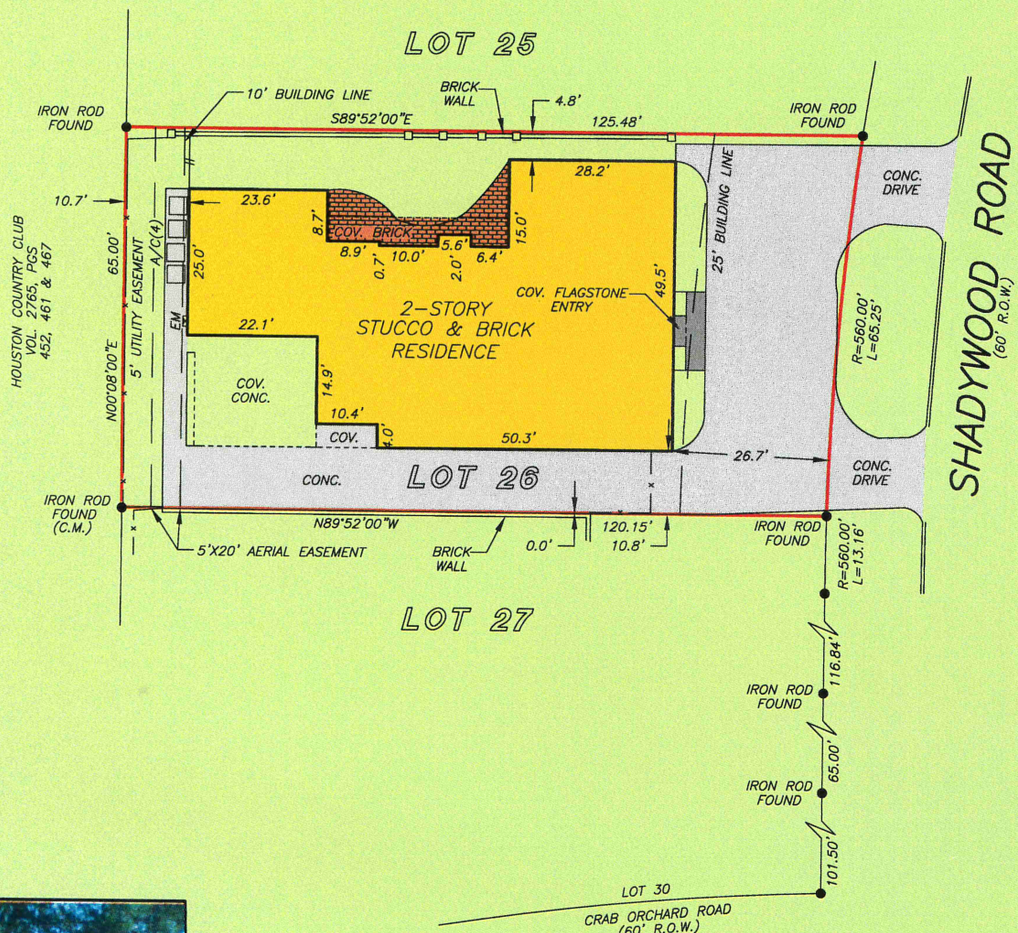

NOTE: AGREEMENT BY AND BETWEEN DEVELOPER AND H. L. & P. FOR INSTALLATION OF OVERHEAD/UNDERGROUND ELECTRICAL DISTRIBUTION SYSTEM CF NO. D586477.

THIS PROPERTY DOES NOT LIE WITHIN THE 100 YEAR FLOOD PLAIN AS PER FIRM PANEL NO. 48201C 0665 L
MAP REVISION: 06/18/07
ZONE X
BASED ONLY ON VISUAL EXAMINATION OF MAPS. INACCURACIES OF FEMA MAPS PREVENT EXACT DETERMINATION WITHOUT DETAILED FIELD STUDY

A SUBSURFACE INVESTIGATION WAS BEYOND THE SCOPE OF THIS SURVEY

RECORD BEARING: VOL. 187, PG. 22 H.C.M.R.

DRAWN BY: MM

I HEREBY CERTIFY THAT THIS SURVEY WAS MADE ON THE GROUND, THAT THIS PLAT CORRECTLY REPRESENTS THE FACTS FOUND AT THE TIME OF SURVEY AND THAT THERE ARE NO ENCROACHMENTS APPARENT ON THE GROUND, EXCEPT AS SHOWN HEREON. THIS SURVEY IS CERTIFIED FOR THIS TRANSACTION ONLY AND ABSTRACTING PROVIDED IN THE ABOVE REFERENCED TITLE COMMITMENT WAS RELIED UPON IN PREPARATION OF THIS SURVEY.

PIOTR A. DEBSKI
PROFESSIONAL LAND SURVEYOR
NO. 5902
JOB NO. 09–10077
SEPTEMBER 08, 2009

STATE OF TEXAS
REGISTERED
PIOTR A. DEBSKI
5902
PROFESSIONAL
LAND SURVEYOR

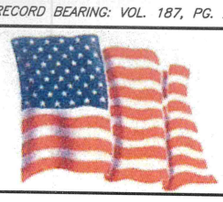

FIRST AMERICAN

RANDALL B. RICE
716-266-2595

PRECISION SURVEYORS, INC.

1–800–LANDSURVEY
1–800–526–3787
281–496–1586
FAX 281–496–1867
14925 MEMORIAL DRIVE SUITE B100 HOUSTON, TEXAS 77079


FORM 032105