GF NO. 14628-07-01315 NORTH AMERICAN TITLE
ADDRESS: 8718 HOSTLER DRIVE
TOMBALL, TEXAS 77375
BORROWER: TAMEKIA JACKSON

LOT 5, BLOCK 2
SADDLEBROOK VILLAGE, SECTION 1

ACCORDING TO THE MAP OR PLAT THEREOF RECORDED UNDER FILM CODE NO. 605108 OF THE MAP RECORDS OF HARRIS COUNTY, TEXAS

SCALE: 1" = 20'

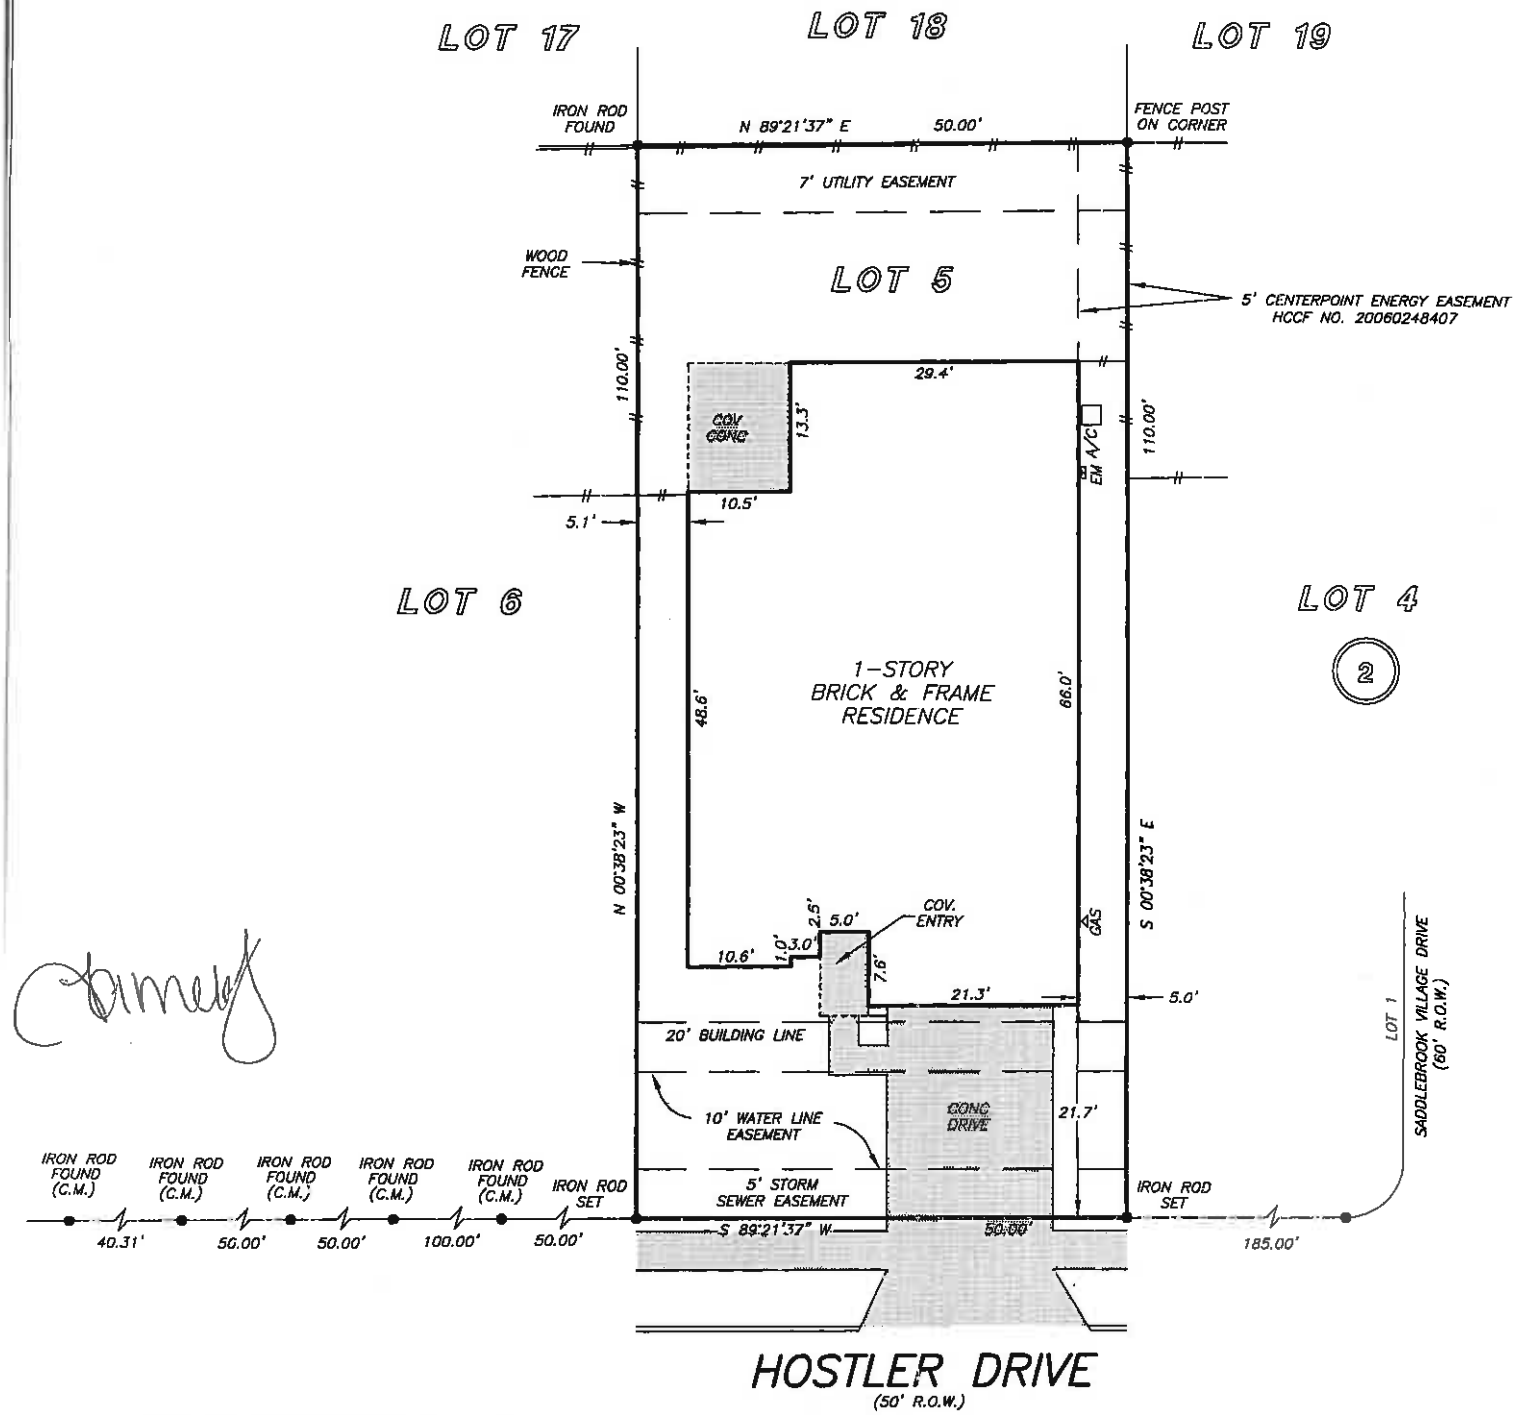

NOTE: AGREEMENT BY AND BETWEEN DEVELOPER AND H. L. & P. FOR INSTALLATION OF UNDERGROUND ELECTRICAL DISTRIBUTION SYSTEM HCCF NO. 20060228919.

THIS PROPERTY DOES NOT LIE WITHIN THE 100 YEAR FLOOD PLAIN AS ESTABLISHED BY THE U.S. DEPT. OF HOUSING & URBAN DEVELOPMENT.
COMMUNITY/PANEL NO. 48201C 0070 L
MAP REVISION: 06/18/2007
ZONE X
BASED ONLY ON VISUAL EXAMINATION OF MAPS.

I HEREBY CERTIFY THAT THIS SURVEY WAS MADE ON THE GROUND, THAT THIS PLAT CORRECTLY REPRESENTS THE FACTS FOUND AT THE TIME OF SURVEY AND THAT THERE ARE NO ENCROACHMENTS APPARENT ON THE GROUND, EXCEPT AS SHOWN HEREON. THIS SURVEY IS CERTIFIED FOR THIS TRANSACTION ONLY AND ABSTRACTING PROVIDED IN THE ABOVE REFERENCED TITLE COMMITMENT WAS RELIED