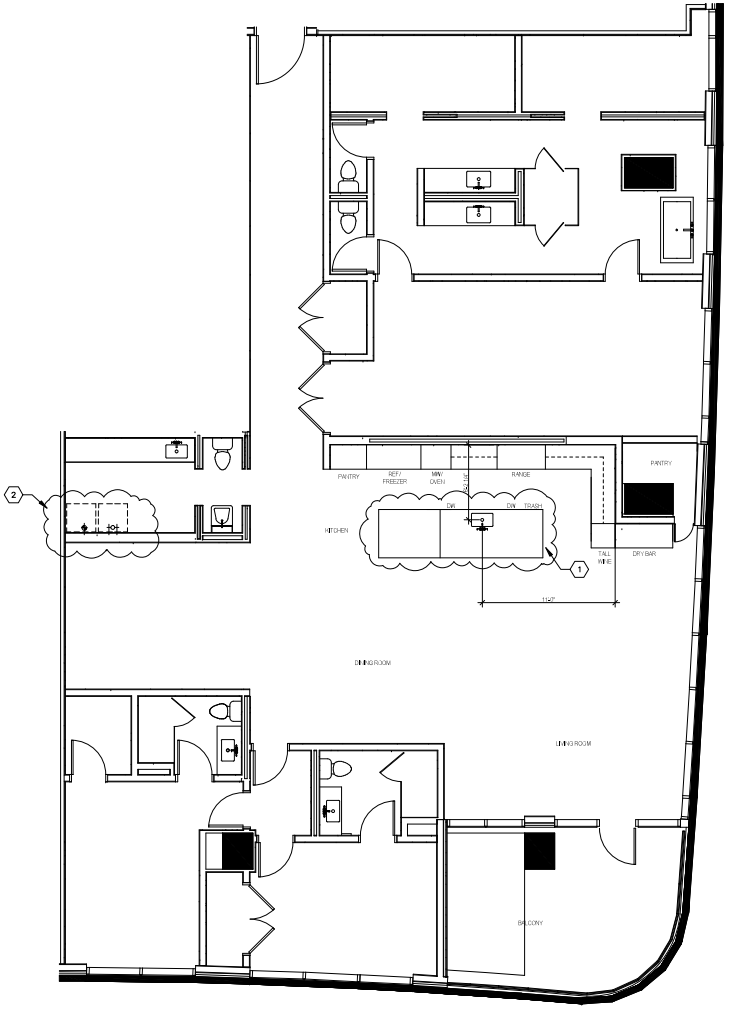

1 LEVEL 33 - UNIT 3302 MEP PLAN
SCALE: 1/4" = 1'-0"

1. RELOCATE SINK AND DW TO ISLAND
2. RELOCATE W/D CONNECTIONS

UNIT 3302

Key Plan

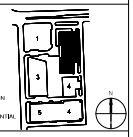

THE ALLEN - HOTEL/CONDO TOWER
1711 ALLEN PARKWAY
HOUSTON, TX 77019

No.	Description	Date
1	FOR BUILDING REVIEW/APPROVAL	10/14/2021

Date of First Issue:
Project No:
Sheet Title:

UNIT 3302 MEMORIAL

Sheet Number

BUG 3302 - 00