TUTTLE-MADDUX SURVEYING CO. 26603 I-45 NORTH, THE WOODLANDS, TEXAS 77380
(713) 367-2052

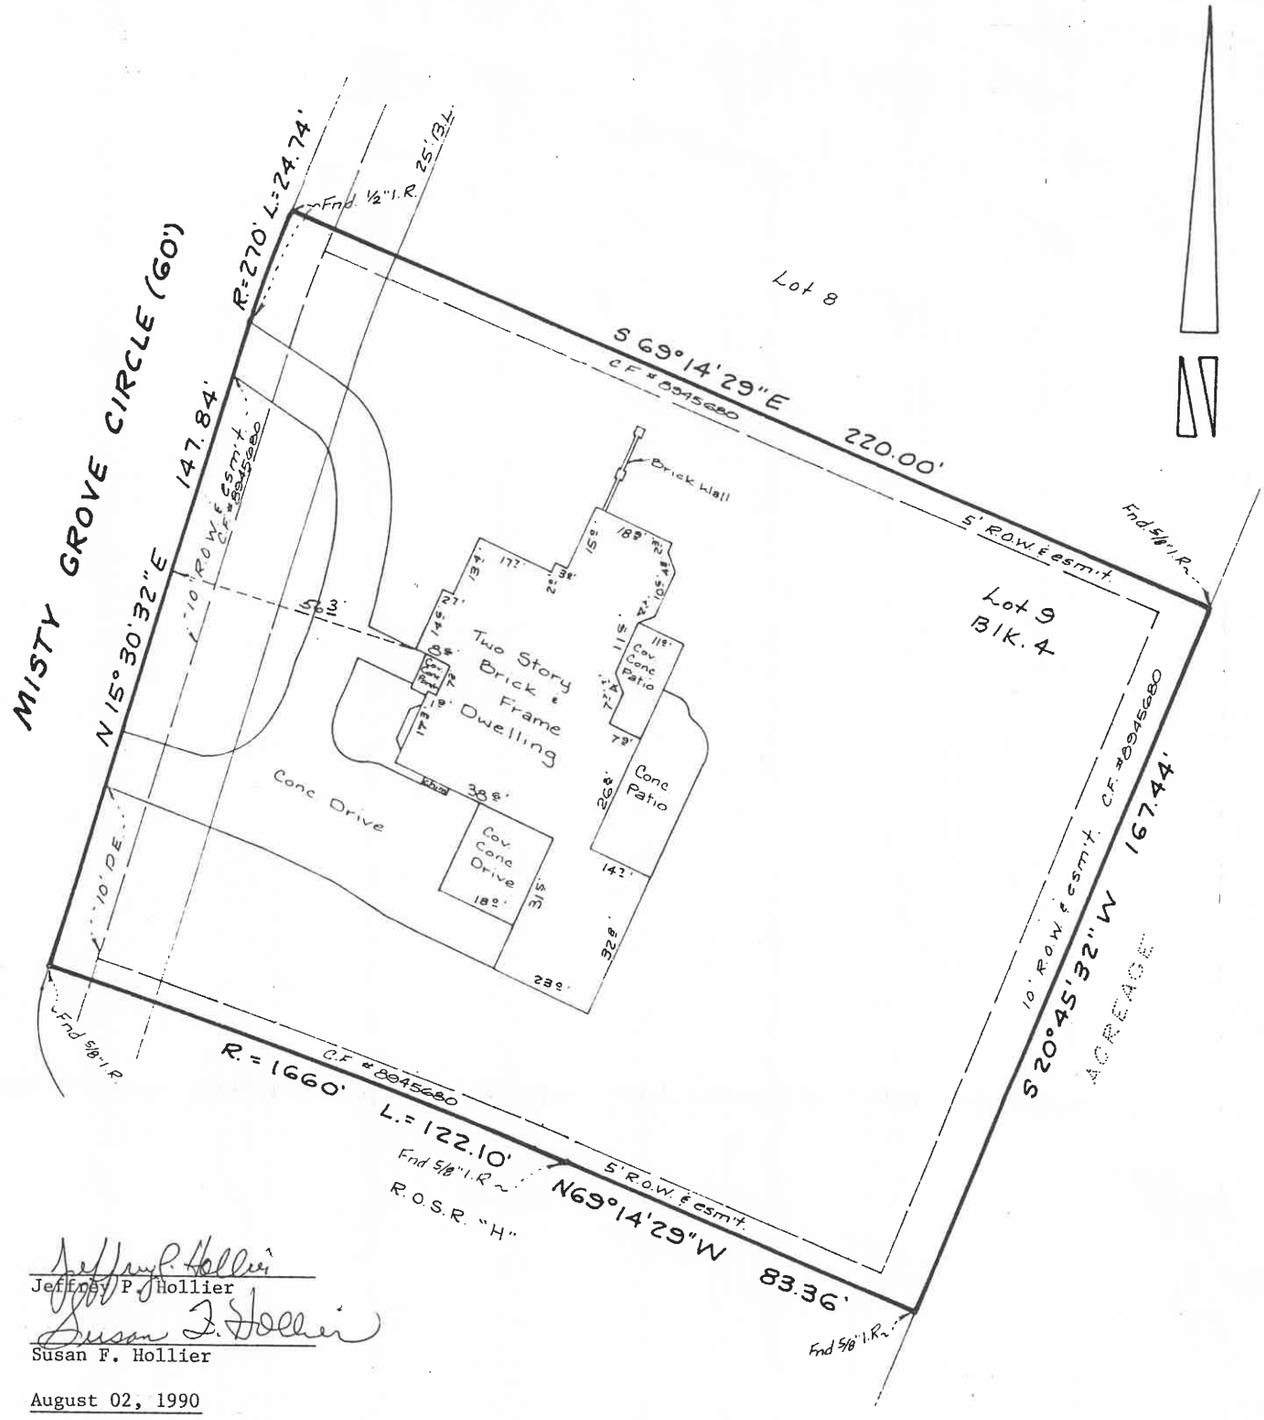

Jeffrey P. Hollier

Susan F. Hollier

August 02, 1990

LAND TITLE SURVEY
LOT 9, BLOCK 4
THE WOODLANDS, VILLAGE OF GROGANS MILL, SECTION 59
A SUBDIVISION LOCATED IN THE JOHN TAYLOR SURVEY, A-547

MONTGOMERY COUNTY, TEXAS REF. Cabinet F, Sheet 65A Map Records

Scale: 1"= 30' Date: July 30, 1990

Address: 35 Misty Grove Circle, The Woodlands, TX 77380

This property lies in flood zone "C" per F.E.M.A. Community-Panel #480483-0240 dated 08/01/1984.

To Jeffery P. Hollier and wife Susan F. Hollier Exclusively.

I hereby certify that this survey was made on the ground, and that this plat correctly represents the facts found at the time of the survey and that this professional service conforms to the current Texas Society of Professional Surveyors Standards and Specifications for a Category 1-A *Condition* III *Survey*

I further certify that there are no encroachments on this property at this time and that all improvements within the boundary lines except as shown

STATE OF TEXAS REGISTERED ROBERT E. MADDUX JR. 4513 PROFESSIONAL LAND SURVEYOR

Robert E. Maddux, Jr.
R.P.L.S. No. 4513

GF # 89 12 1645 File # 90-TM-1014

Book LL Pg.