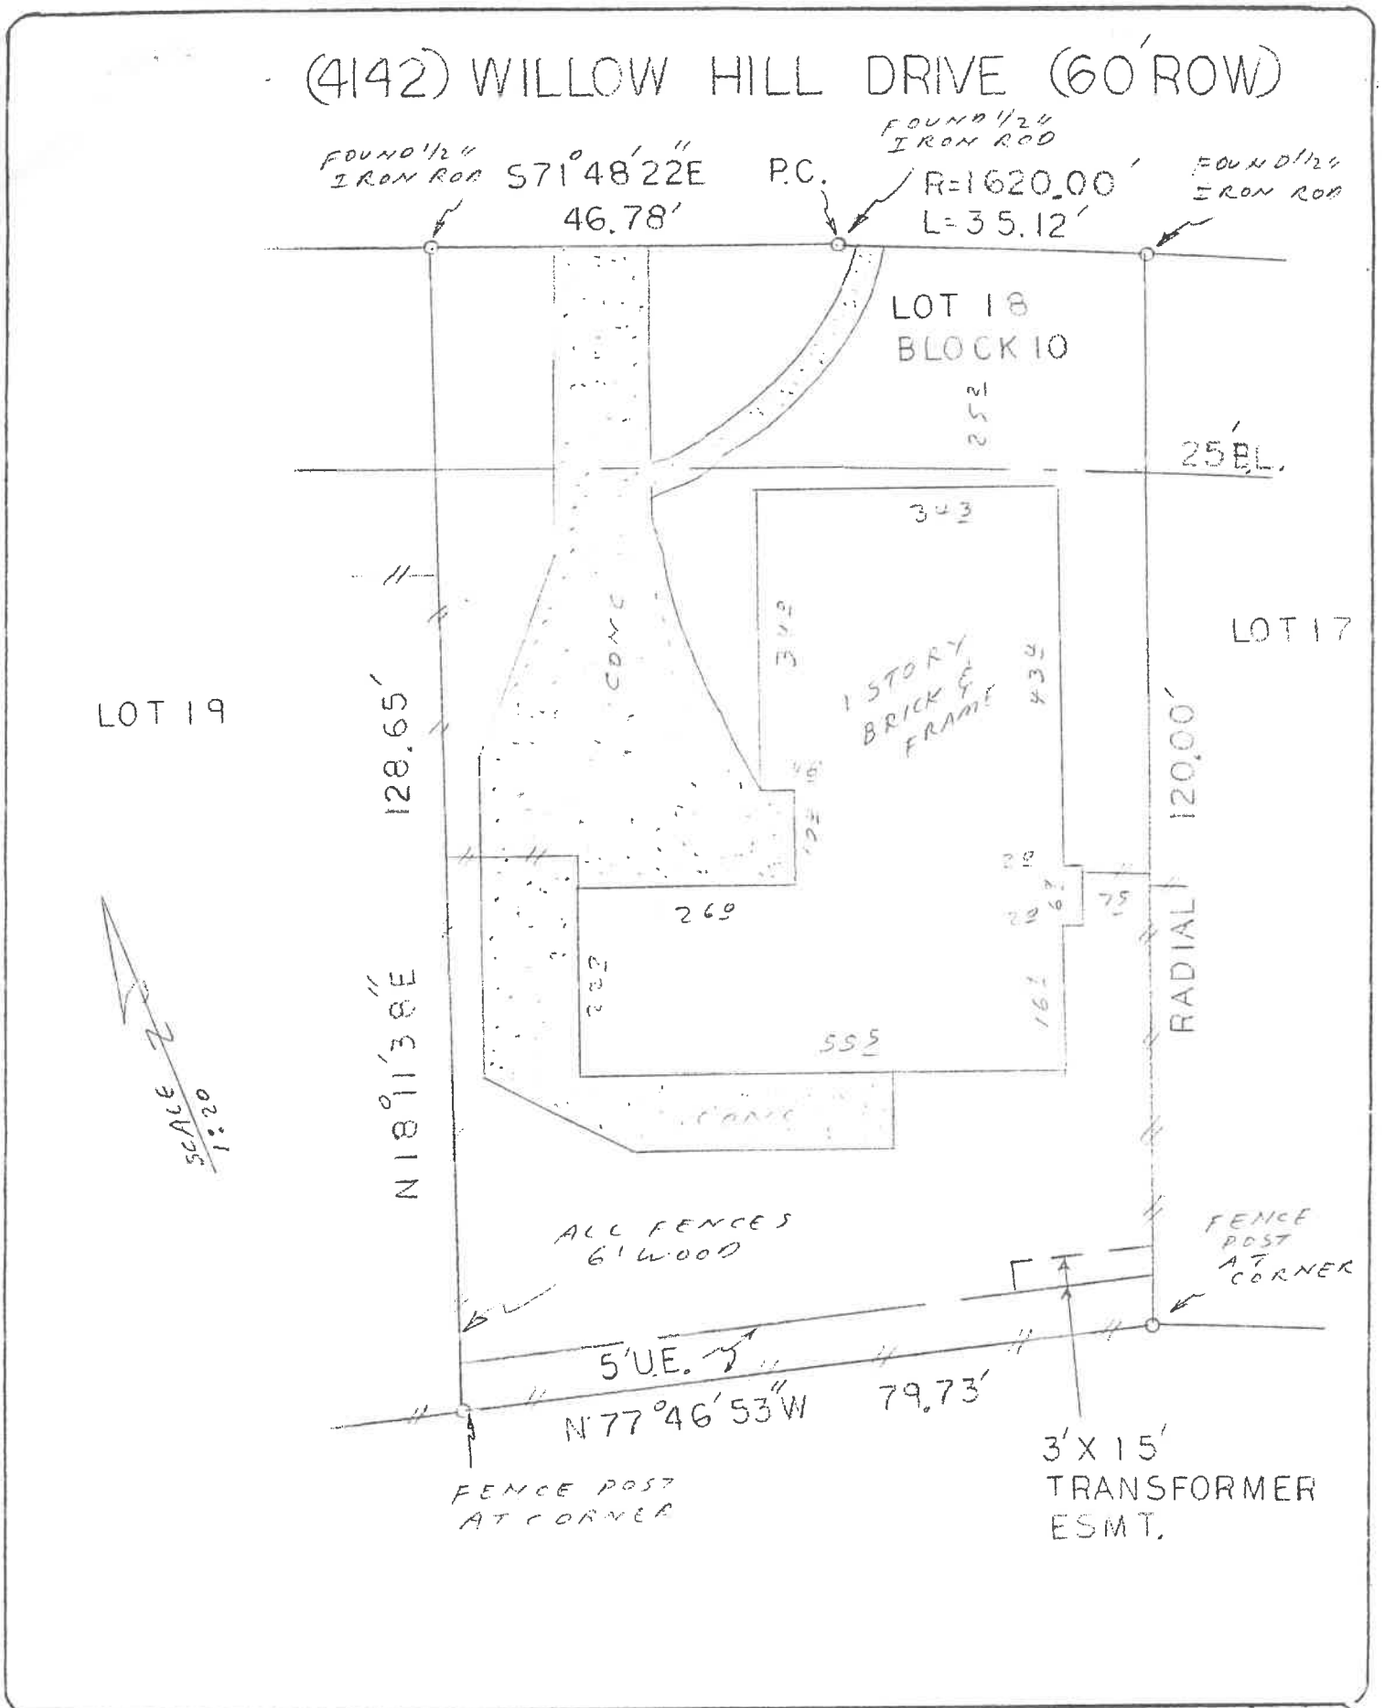

BUYER John F. Delapp and wife
Linda P. Delapp

4142 Willow Hill Dr.

DESCRIBED PROPERTY

Lot 18, in Block 10, of CLEAR LAKE FOREST, SECTION 2, according to the map or plat thereof recorded in Volume 152, Page 45, of the Map Records of Harris County, Texas

TEXAS LAND COORDINATORS, INC.
10502 Telephone Rd. #276
Houston, Texas 77075
997-1585

G. F. 452-59632
Date: 6-14-93
Inv. # 6900

JOB# 6-59-93

STATE OF TEXAS REGISTERED ROBERT ADAMS 1002 PROFESSIONAL LAND SURVEYOR

I do hereby certify that this survey was this day made on the ground of the property legally described hereon, (or on the attached sheet), and is correct, and there are no encroachments unless shown, and was done by me or under my supervision.

Note: There are no natural drainage courses on this property.
Note: This property does not lie in a flood hazard zone according to H.U.D./F.I.A. 485513 0375G 9-28-90 ZONE X

	DATE	BY
FIELD WORK		LB
DRAFTING		LB
FINAL CHECK		LB