ALLPOINTS LAND SURVEY, INC.

FLATWORK	B.L.	BUILDING LINE	CONC.	CONCRETE	BLDG.	BUILDING		LIGHT POLE	MANHOLE
PROPERTY LINE	U.E.	UTILITY EASEMENT	S.S.E.	SANITARY SEWER EASEMENT	D.E.	DRAINAGE EASEMENT		ELECTRIC BOX	GRATE DRAIN
BUILDING LINE	W.L.E.	WATER LINE EASEMENT	STM.S.E.	STORM SEWER EASEMENT	E.E.	ELECTRIC EASEMENT		FIBER OPTIC	FIRE HYDRANT
EASEMENT	ELEV.	ELEVATION	(B.O.)	BUILDER OUTDELINES		WATER VALVE		TELEPHONE PEDESTAL	
WOODEN FENCE	T.O.F.	TOP OF FORM	FND.	FOUND		PROPERTY CORNER		GAS METER	
WROUGHT IRON FENCE	F.F.	FINISHED FLOOR	I.R.	IRON ROD		POWER POLE		CABLE PEDESTAL	MANHOLE & INLET
CHAIN LINK FENCE	EXT.	EXTENDED	I.P.	IRON PIPE		PAD MOUNTED TRANSFORMER		WATER METER	INLET
OVERHEAD ELECTRIC	PVT.	PRIVATE	R.O.W.	RIGHT-OF-WAY				GUY ANCHOR	

PLAT OF SURVEY

SCALE: 1 = 20'

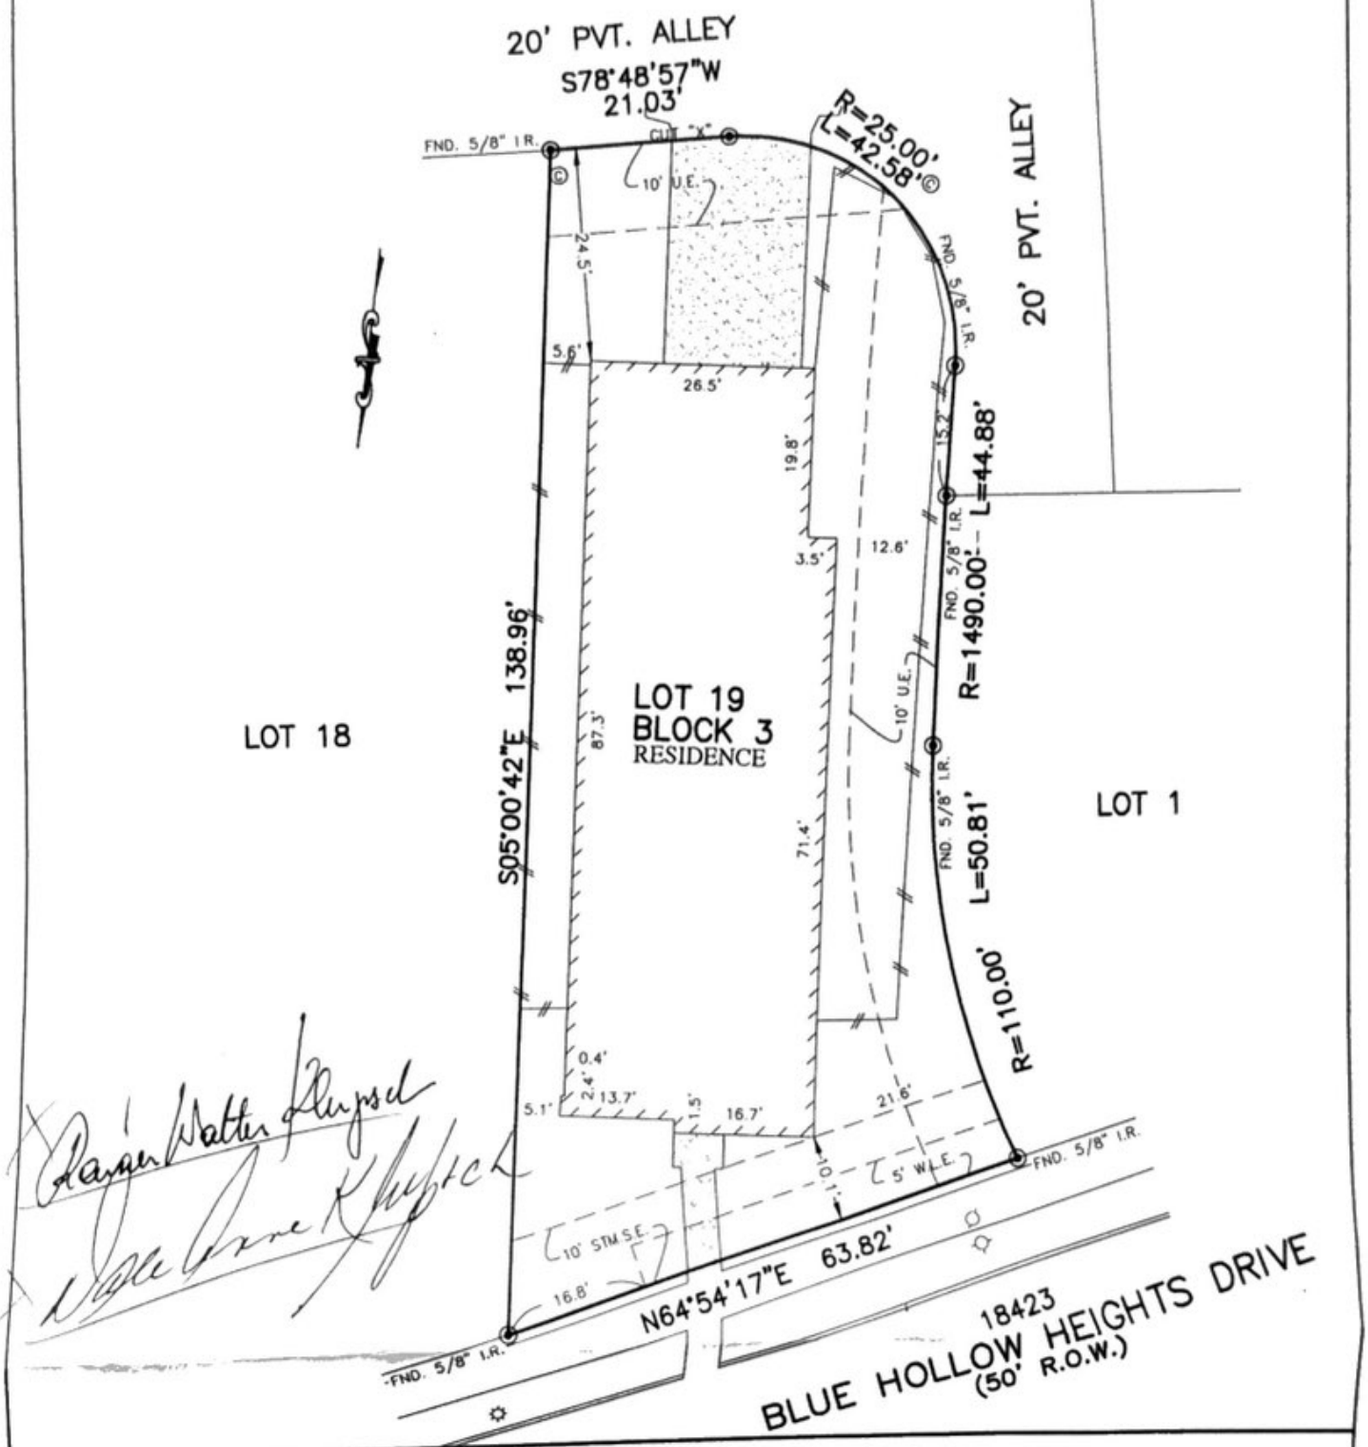

NOTES:
1. ALL BEARINGS SHOWN HEREON ARE BASED ON THE RECORDED PLAT.
2. ALLPOINTS LAND SURVEY, INC. IS NOT LIABLE FOR ANY DAMAGES DUE TO INFORMATION NOT PROVIDED TO SURVEYOR OR BUILDER PLACING ANY IMPROVEMENTS WITHIN A BUILDING LINE OR EASEMENT.
3. SUBJECT TO APPLICABLE RESTRICTIVE COVENANTS LISTED IN ITEM 1, SCHEDULE "B" OF TITLE COMMITMENT ISSUED BY STEWART TITLE GUARANTY UNDER G.F. No 1720102724.
4. AGREEMENT FOR UNDERGROUND/OVERHEAD ELECTRIC SERVICE PER C.F. No. 2015017292I.

FOR: DALE ANNE KLUPSCH
RAINER WALTER
ADDRESS: 18423 BLUE HOLLOW HEIGHTS DRIVE
ALLPOINTS JOB#: DW145128 BY: CO
G.F.: 1720102724
JOB:

FLOOD ZONE: X
COMMUNITY PANEL: 48201 C 0405 M
EFFECTIVE DATE: 10-16-2013
LOMR: 16-06-0557P DATE: 11-04-2016

"THIS INFORMATION IS BASED ON GRAPHIC PLOTTING. WE DO NOT ASSUME RESPONSIBILITY FOR EXACT DETERMINATION"

LOT 19, BLOCK 3,
BRIDGELAND LAKELAND HEIGHTS, SECTION 6,
FILM CODE NO. 668204, MAP RECORDS,
HARRIS COUNTY, TEXAS

I HEREBY CERTIFY THAT THIS PLAT REPRESENTS THE RESULTS OF A SURVEY MADE ON THE GROUND, ON THE 13TH DAY OF MARCH, 2018.

RSW

STATE OF TEXAS REGISTERED RICHARD S. WILLETT 4615 PROFESSIONAL LAND SURVEYOR

©2018, ALLPOINTS LAND SURVEY, INC. All Rights Reserved.