GF NO. 17-26497-1 PLATINUM TITLE
ADDRESS: 5322 ASHMERE LANE
SPRING, TEXAS 77379
BORROWER: AARON A. BOHM AND
LAUREN M. BOHM

LOT 342, BLOCK 10
TERRANOVA, SECTION 2

A SUBDIVISION IN HARRIS COUNTY, TEXAS
ACCORDING TO THE MAP OR PLAT THEREOF RECORDED
IN VOLUME 248, PAGE 35 OF THE MAP RECORDS
OF HARRIS COUNTY, TEXAS

SCALE: 1" = 30'

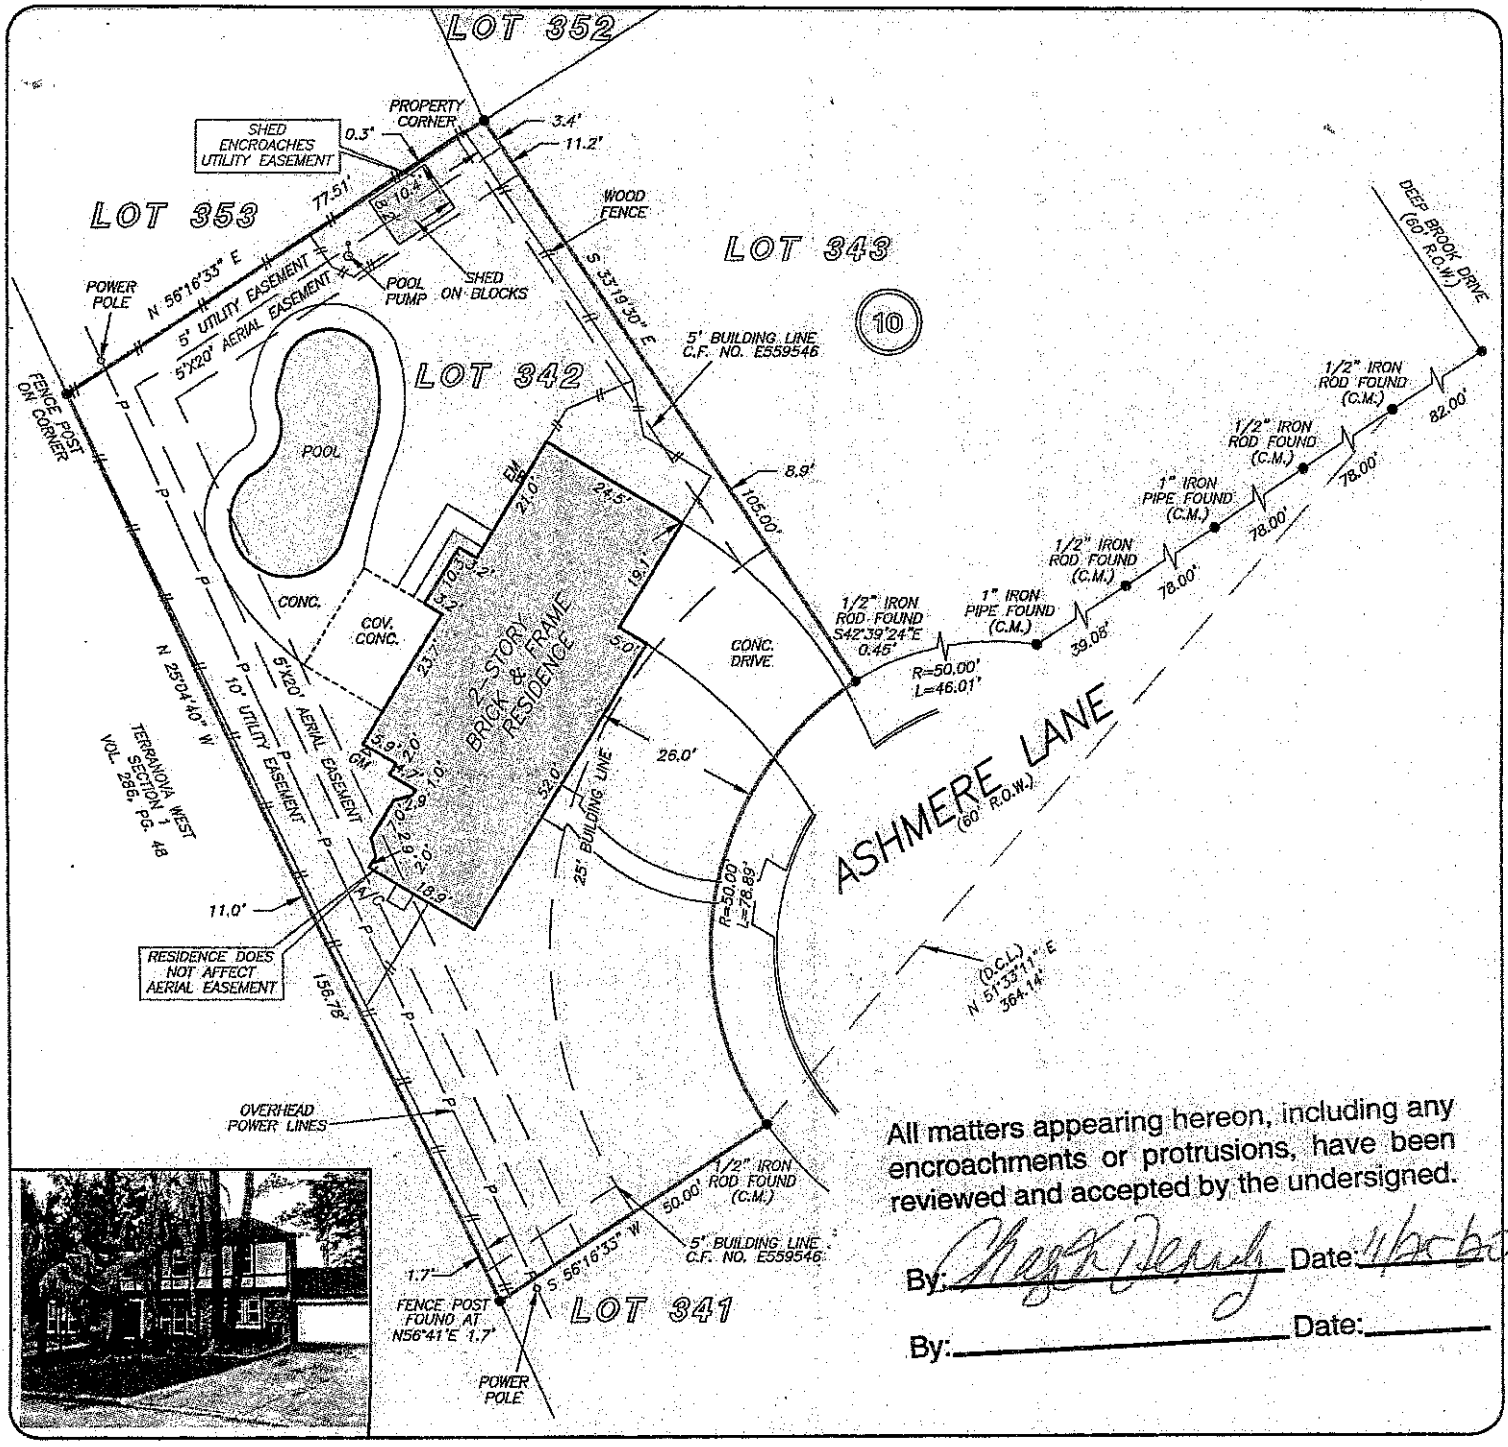

All matters appearing hereon, including any encroachments or protrusions, have been reviewed and accepted by the undersigned.

By: _____ Date: 4/20/20

By: _____ Date: _____

THIS PROPERTY DOES NOT LIE WITHIN THE 100 YEAR FLOOD PLAIN AS PER FIRM PANEL NO. 48201C 0265 M

I HEREBY CERTIFY THAT THIS SURVEY WAS MADE ON THE GROUND, THAT THIS PLAT CORRECTLY REPRESENTS THE FACTS FOUND AT THE TIME OF SURVEY AND THAT THERE ARE NO ENCROACHMENTS APPARENT ON THE GROUND

STATE OF TEXAS
REGISTERED