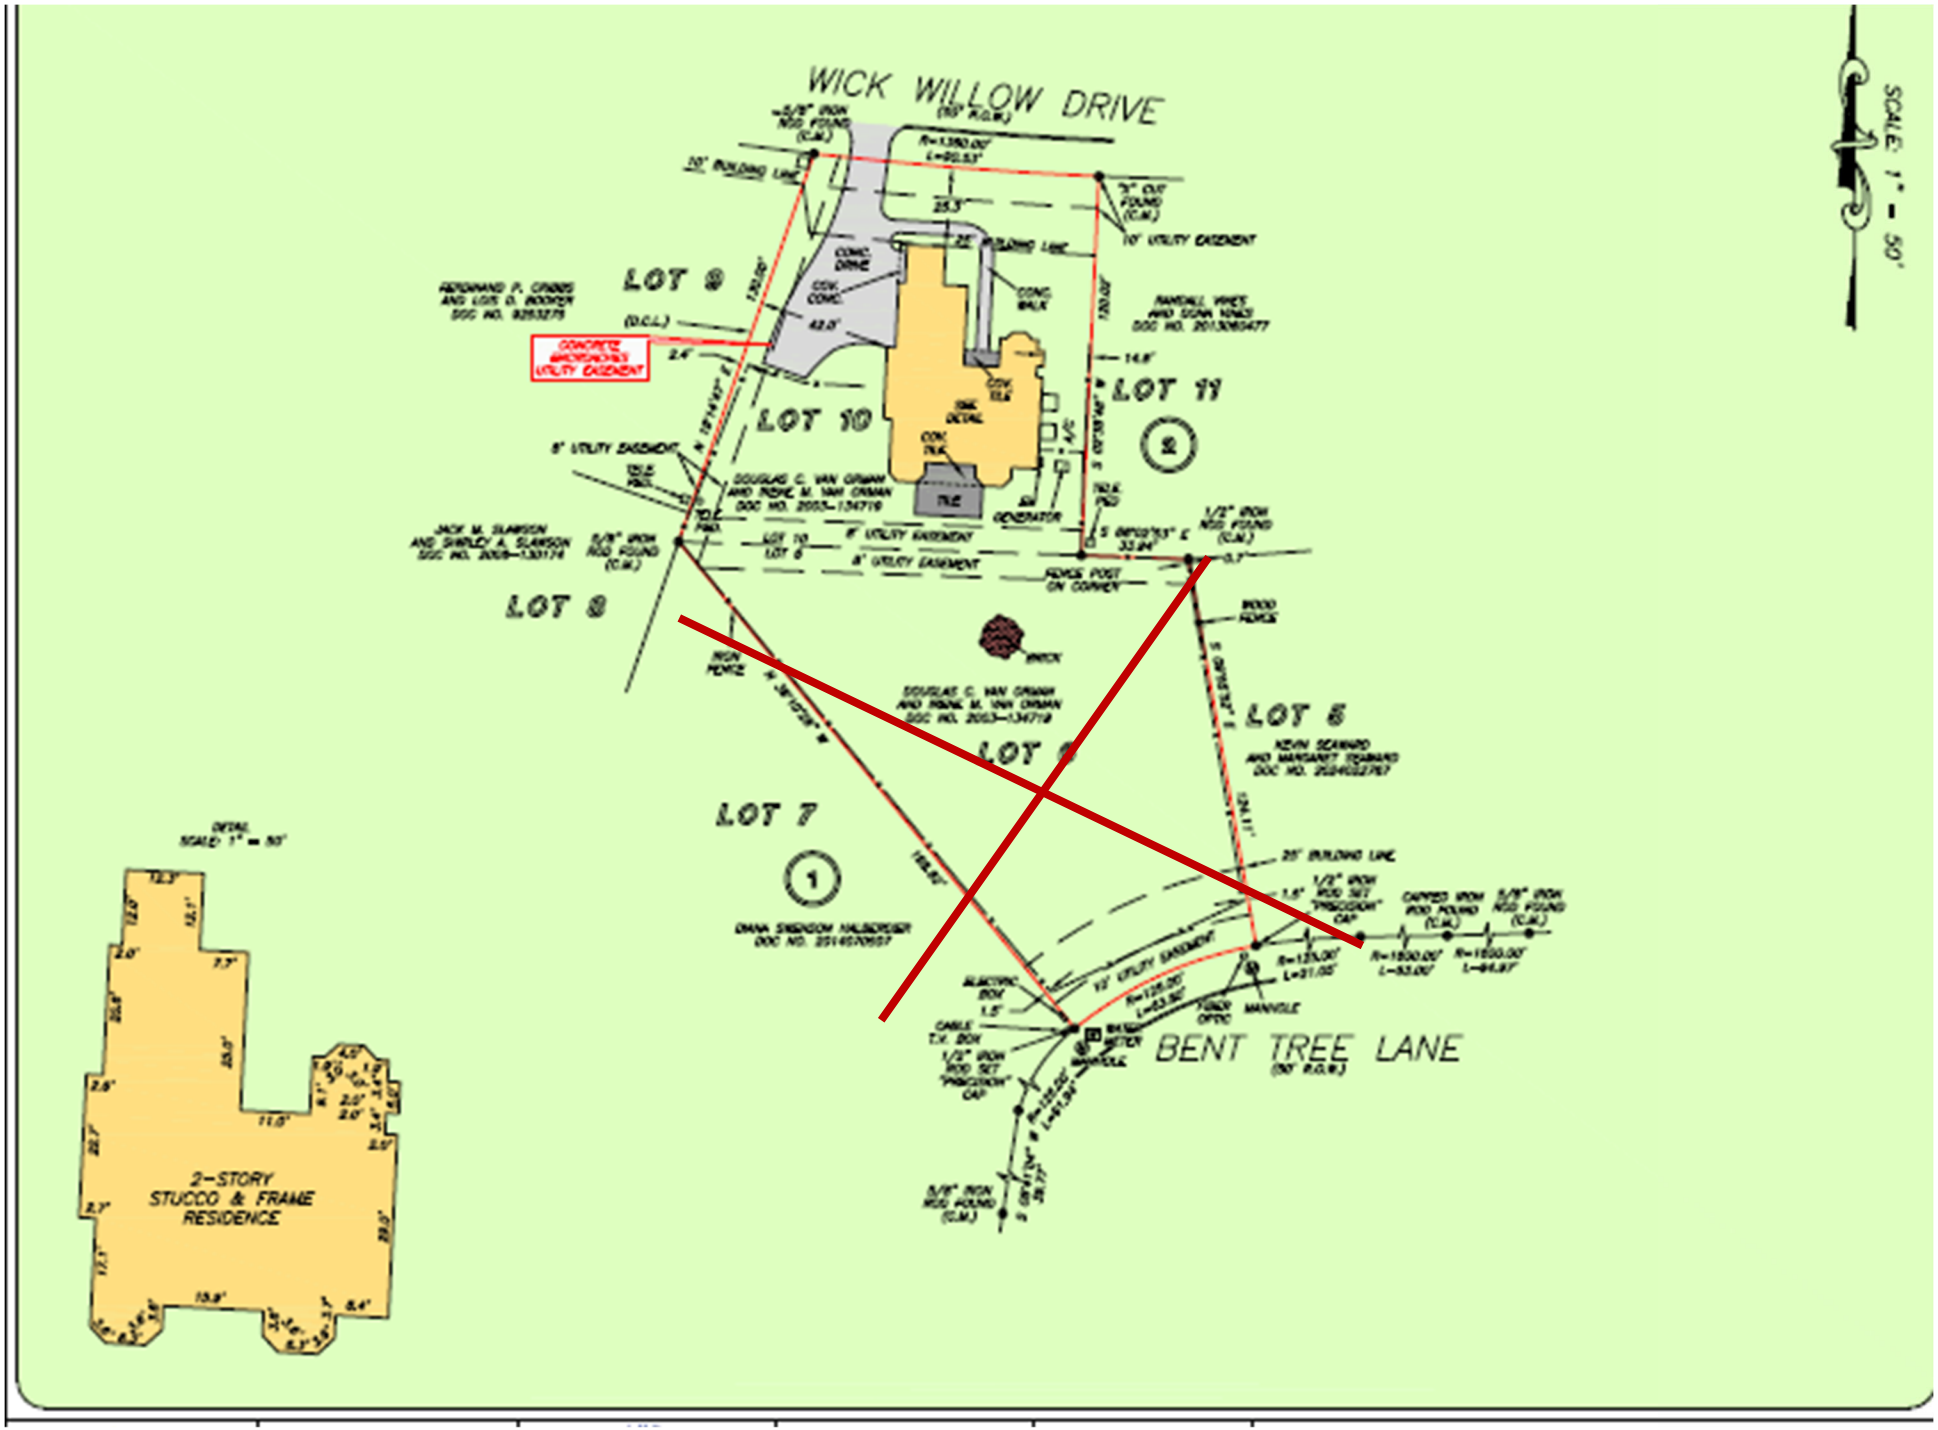
WICK WILLOW DRIVE
(50' R.O.W.)
BENT TREE LANE
(50' R.O.W.)
LOT 9
LOT 10
LOT 11
LOT 8
LOT 7
LOT 6
LOT 5
CONCRETE WINDOWS UTILITY EASEMENT
10' BUILDING LINE
25' BUILDING LINE
10' UTILITY EASEMENT
8' UTILITY EASEMENT
DOUGLAS C. VAN GRAAN AND IRENE M. VAN GRAAN
DOC NO. 2003-134719
JACK M. SLAWSON AND SHIRLEY A. SLAWSON
DOC NO. 2009-130174
KEVIN SCANNO AND MARGARET SCANNO
DOC NO. 2024032767
DIANA SIMONSON HALBERSER
DOC NO. 2014070607
RANDALL WEST AND DIANA WEST
DOC NO. 2013060477
FERDINAND P. CRIBBS AND LOIS D. BOOKER
DOC NO. 9253275
WOOD FENCE
IRON FENCE
FENCE POST ON CORNER
WICK
AIR GENERATOR
TILE
CONC. DRIVE
CONC. WALK
CONC. TILE
BRICK DETAIL
ELECTRIC BOX
CABLE T.V. BOX
WATER METER
MANHOLE
FIBER OPTIC
1/2" IRON ROD SET "PINGCKION" CAP
CAPPED IRON ROD FOUND (C.M.)
5/8" IRON ROD FOUND (C.M.)
SCALE: 1" = 50'
DRIVE
SCALE: 1" = 50'
2-STORY
STUCCO & FRAME
RESIDENCE