NO. 7994-16-5183 TEXAS AMERICAN
ADDRESS: 18802 ATASCOCITA FOREST DRIVE
HUMBLE, TEXAS 77346
BORROWER: MARKETTE MILLER AND
SYMATRI MILLER

# LOT 29, BLOCK 3
## ATASCOCITA SOUTH, SECTION 5

A SUBDIVISION IN HARRIS COUNTY, TEXAS
ACCORDING TO THE MAP OR PLAT THEREOF RECORDED
IN FILM CODE NO. 466022 OF THE MAP RECORDS
OF HARRIS COUNTY, TEXAS

SCALE: 1" = 30'

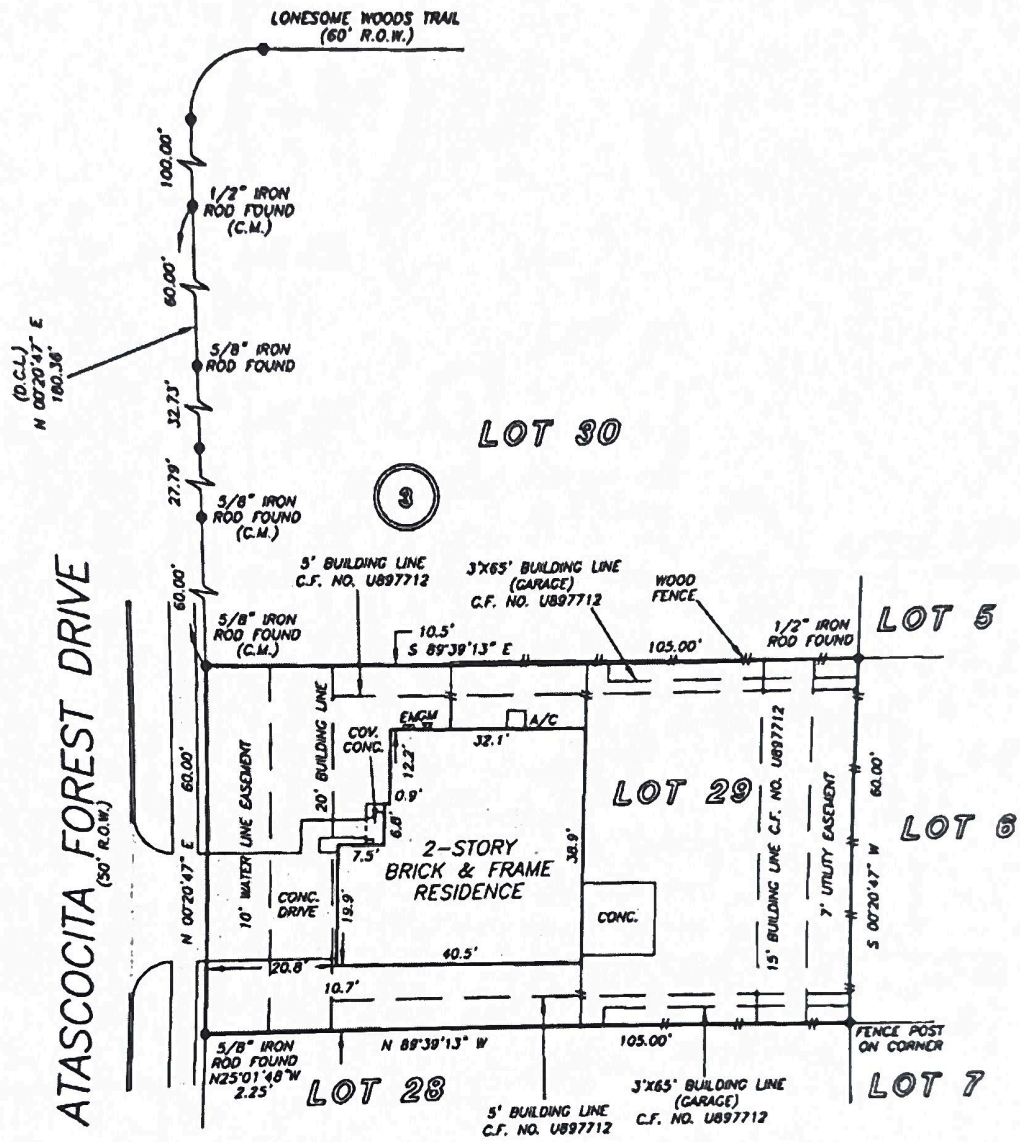


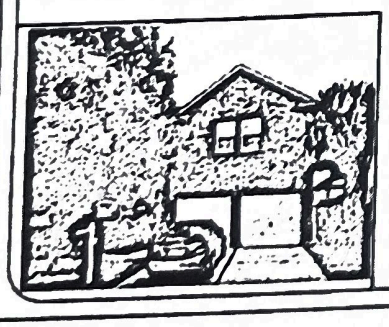

NOTE: AGREEMENT FOR UNDERGROUND ELECTRIC SERVICE GRANTED TO RELIANT ENERGY AS PER CF NO. [illegible]

THIS PROPERTY DOES NOT LIE WITHIN THE 100 YEAR FLOOD PLAIN AS PER FIRM PANEL NO. 48201C 0510 L
MAP REVISION: 06/18/07
ZONE X
BASED ONLY ON VISUAL EXAMINATION OF MAPS. INACCURACIES OF FEMA MAPS PREVENT EXACT DETERMINATION WITHOUT DETAILED FIELD STUDY

A SUBSURFACE INVESTIGATION WAS BEYOND THE SCOPE OF THIS SURVEY

D.C.L. = DIRECTIONAL CONTROL LINE
RECORD BEARING: F.C. NO. 466022, H.C.M.R.

DRAWN BY: PR

I HEREBY CERTIFY THAT THIS SURVEY WAS MADE ON THE GROUND, THAT THIS PLAT CORRECTLY REPRESENTS THE FACTS FOUND AT THE TIME OF SURVEY AND THAT THERE ARE NO ENCROACHMENTS APPARENT ON THE GROUND, EXCEPT AS SHOWN HEREON. THIS SURVEY IS CERTIFIED FOR THIS TRANSACTION ONLY AND ABSTRACTING PROVIDED IN THE ABOVE REFERENCED TITLE COMMITMENT WAS RELIED UPON IN PREPARATION OF THIS SURVEY.

PATRICK THEWITT
PROFESSIONAL LAND SURVEYOR
NO. 5677
JOB NO. 16-11027
NOVEMBER 21, 2016

STATE OF TEXAS
REGISTERED
PATRICK THEWITT
5677
PROFESSIONAL
SURVEYOR

TEXAS AMERICAN TITLE
OSCAR MURCIA
713-621-5808


1-800-LANDSURVEY
www.precisionsurveyors.com
PRECISION surveyors
281-496-1586 FAX 281-496-1867
950 THREADNEEDLE STREET SUITE 150 HOUSTON, TEXAS 77079
210-829-4941 FAX 210-829-1555
1777 NE LOOP 410 SUITE 600 SAN ANTONIO, TEXAS 78217
FIRM NO. 10063700