*CITY ORDINANCES
**RESTRICTIVE COVENANTS
***BUILDER GUIDELINES
WIRE FENCE —X—
CHAIN LINK FENCE —O—
IRON FENCE —I—
WOOD FENCE —//—
OVERHEAD UTILITIES —U—

BL = BUILDING LINE
PL = PROPERTY LINE
UE = UTILITY EASEMENT
AE = AERIAL EASEMENT
MH = MANHOLE
FNC = FENCE
BUILDING LINE
ESMT LINE
AERIAL ESMT

I.R. = IRON ROD
I.P. = IRON PIPE
PUE = PUBLIC UTILITY ESMT.
PAE = PERMANENT ACCESS ESMT.
MUE = MUNICIPAL UTILITY ESMT.
SSE = SANITARY SEWER ESMT.
WLE = WATERLINE EASEMENT
ROW = RIGHT OF WAY
FND = FOUND

LEGEND

CONCRETE
COVERED
SOD
ELECT. BOX
A/C PAD
FIRE HYDRANT
LIGHT STANDARD
UTILITY POLE
MANHOLE
WATER METER
UTIL. PEDESTAL

SCALE 1"=30'
15' 15' 30'

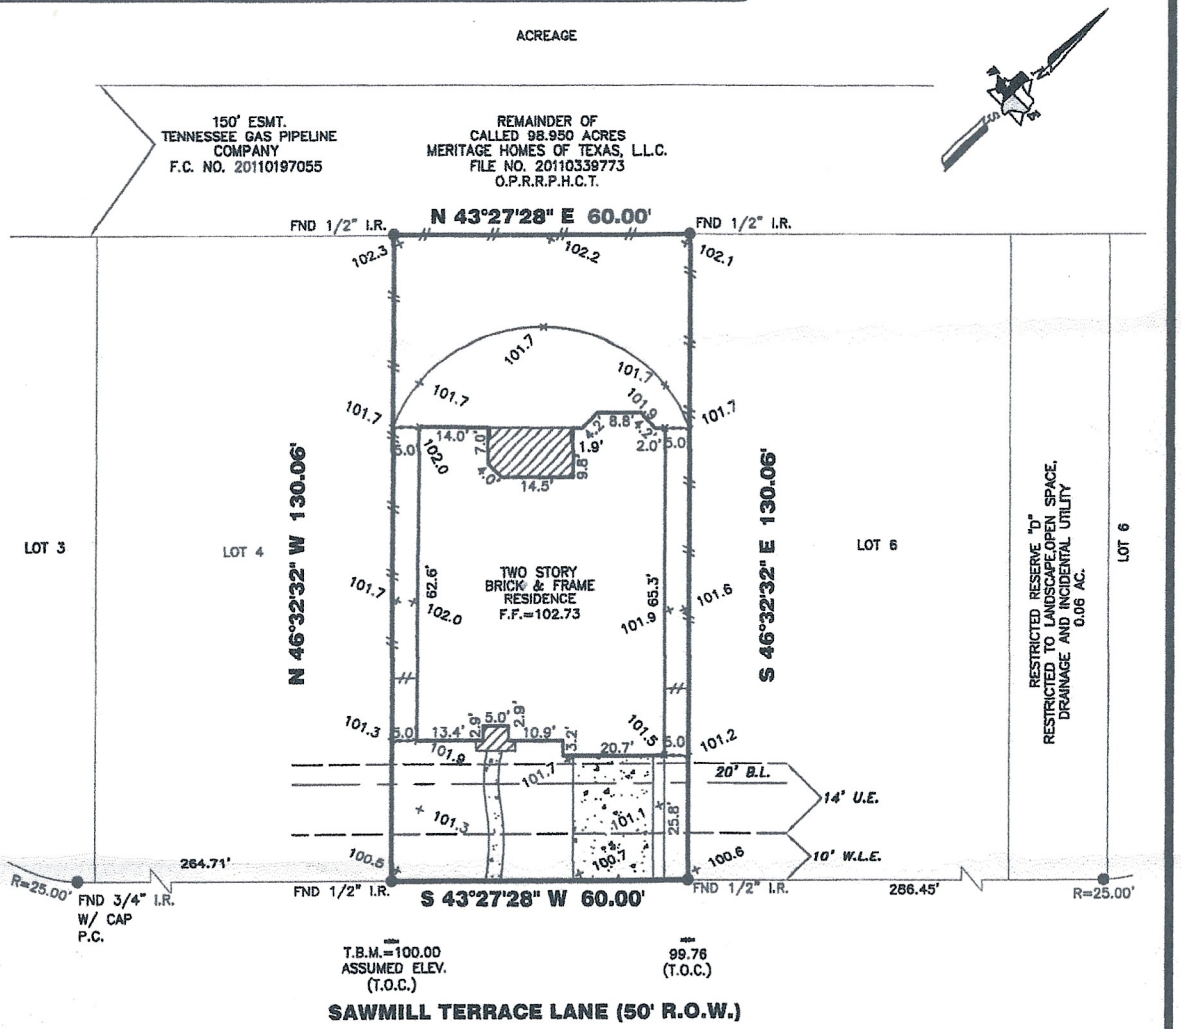

5002 SAWMILL TERRACE LANE

PROPERTY INFORMATION

LOT 5 BLOCK 1

SUBDIVISION:
SAWMILL RANCH SEC 4

RECORDING INFO:
FILM CODE NO. 656280, MAP RECORDS
HARRIS COUNTY, TEXAS

BORROWER:
CARMEN ANGLES-PRATS

TITLE CO.
CAREFREE TITLE AGENCY, INC.

G.F.# 6934-1 G.F. DATE: 04-30-14

SURVEYED FOR:
MERITAGE CORP./LEGACY & HAMMONDS HOMES

DRAWING INFORMATION

TRI-TECH JOB NO: L13016-13
CLIENT JOB NO: 65141210151
DRAWN BY: RK
BEARING BASE: REFERRED TO PLAT NORTH
FIELD DATE: 12-19-13

FLOOD INFORMATION

F.I.R.M. NO: 48201C PANEL: 0255L
REVISED DATE: 06-18-07 ZONE: "X"

FLOOD INFORMATION PROVIDED HEREON IS BASED ON SCALING THE LOCATION OF THE SUBJECT TRACT ON THE FLOOD INSURANCE RATE MAPS. THE INFORMATION SHOULD BE USED TO DETERMINE FLOOD INSURANCE RATES ONLY AND IS NOT INTENDED TO IDENTIFY SPECIFIC FLOODING CONDITIONS. WE ARE NOT RESPONSIBLE FOR THE

NOTES:

ALL EASEMENTS AND BUILDING LINES SHOWN ARE PER THE RECORDED PLAT UNLESS OTHERWISE NOTED.

ALL ROD CAPS ARE STAMPED "DANNENBAUM", UNLESS OTHERWISE NOTED.

SUBJECT TO A DRAINAGE EASEMENT 15 ON EACH SIDE OF THE CENTERLINE OF ALL NATURAL DRAINAGE COURSES IN THE ADDITION AS SHOWN ON RECORDED PLAT OF SAID ADDITION

RESTRICTIVE COVENANTS AND EASEMENTS AS DEFINED PER FILM CODE NO 656280, M.R.H.C.TX., H.C.C. FILE NOS. 20130460532

C.O.H. ORDINANCE 65-1078 PER H.C.C.F. # N-253886 AND C.O.H. ORDINANCE 69-1312 PER H.C.C.F # M-337573 AND AMENDED BY C.O.H. ORDINANCE 1999-262

PROPERTY SUBJECT TO RECORDED RESTRICTIONS, REGULATIONS, & ORDINANCES IF ANY

ALL BUILDING LINES, RECORDED EASEMENTS, UNRECORDED EASEMENTS BUILDING RESTRICTIONS (DEED RESTRICTIONS, ETC.) AND ZONING ORDINANCES (INCLUDING CITY OF HOUSTON), IF ANY, THAT AFFECT SUBJECT PROPERTY SHOULD BE VERIFIED

THIS SURVEY DOES NOT ADDRESS ANY EAVES, GUTTERS OR OTHER OVERHANGING STRUCTURE FEATURES, WHICH MAY PROTRUDE OVER BOUNDARY, EASEMENT AND/ OR BUILDING LINES, UNLESS OTHERWISE SHOWN HEREON

A GROUND AND/OR AERIAL EASEMENT MAY EXIST ADJACENT TO ANY EXISTING UTILITY. OWNER AND BUILDERS SHOULD VERIFY WITH APPLICABLE UTILITY COMPANIES PRIOR TO PLANNING OR CONSTRUCTION

REVISIONS

NO.	DATE	REASON	BY
1	12-09-13	FORM	
2	04-29-14	FINAL	JF

TRI-TECH SURVEYING COMPANY, L.P.
WWW.SURVEYINGCOMPANY.COM
10401 Westoffice Drive Phone: (713) 667-0800
Houston, Texas 77042 Fax: (713) 667-4610
Firm Reg. Number: 10115900

CERTIFICATION

I, the undersigned registered professional land surveyor, do hereby state that the plat shown hereon represents a boundary survey made on the ground under my supervision of the tract or parcel of land, according to the map or plat thereof, indicated hereon.

THIS SURVEY IS VALID FOR THIS TRANSACTION ONLY.
THIS SURVEY IS INVALID WITHOUT THE ORIGINAL EMBOSSED SURVEYORS SEAL AND SIGNATURE

© 2014, TRI-TECH SURVEYING COMPANY, L.P.

05-23-14

SURVEYOR REGISTRATION