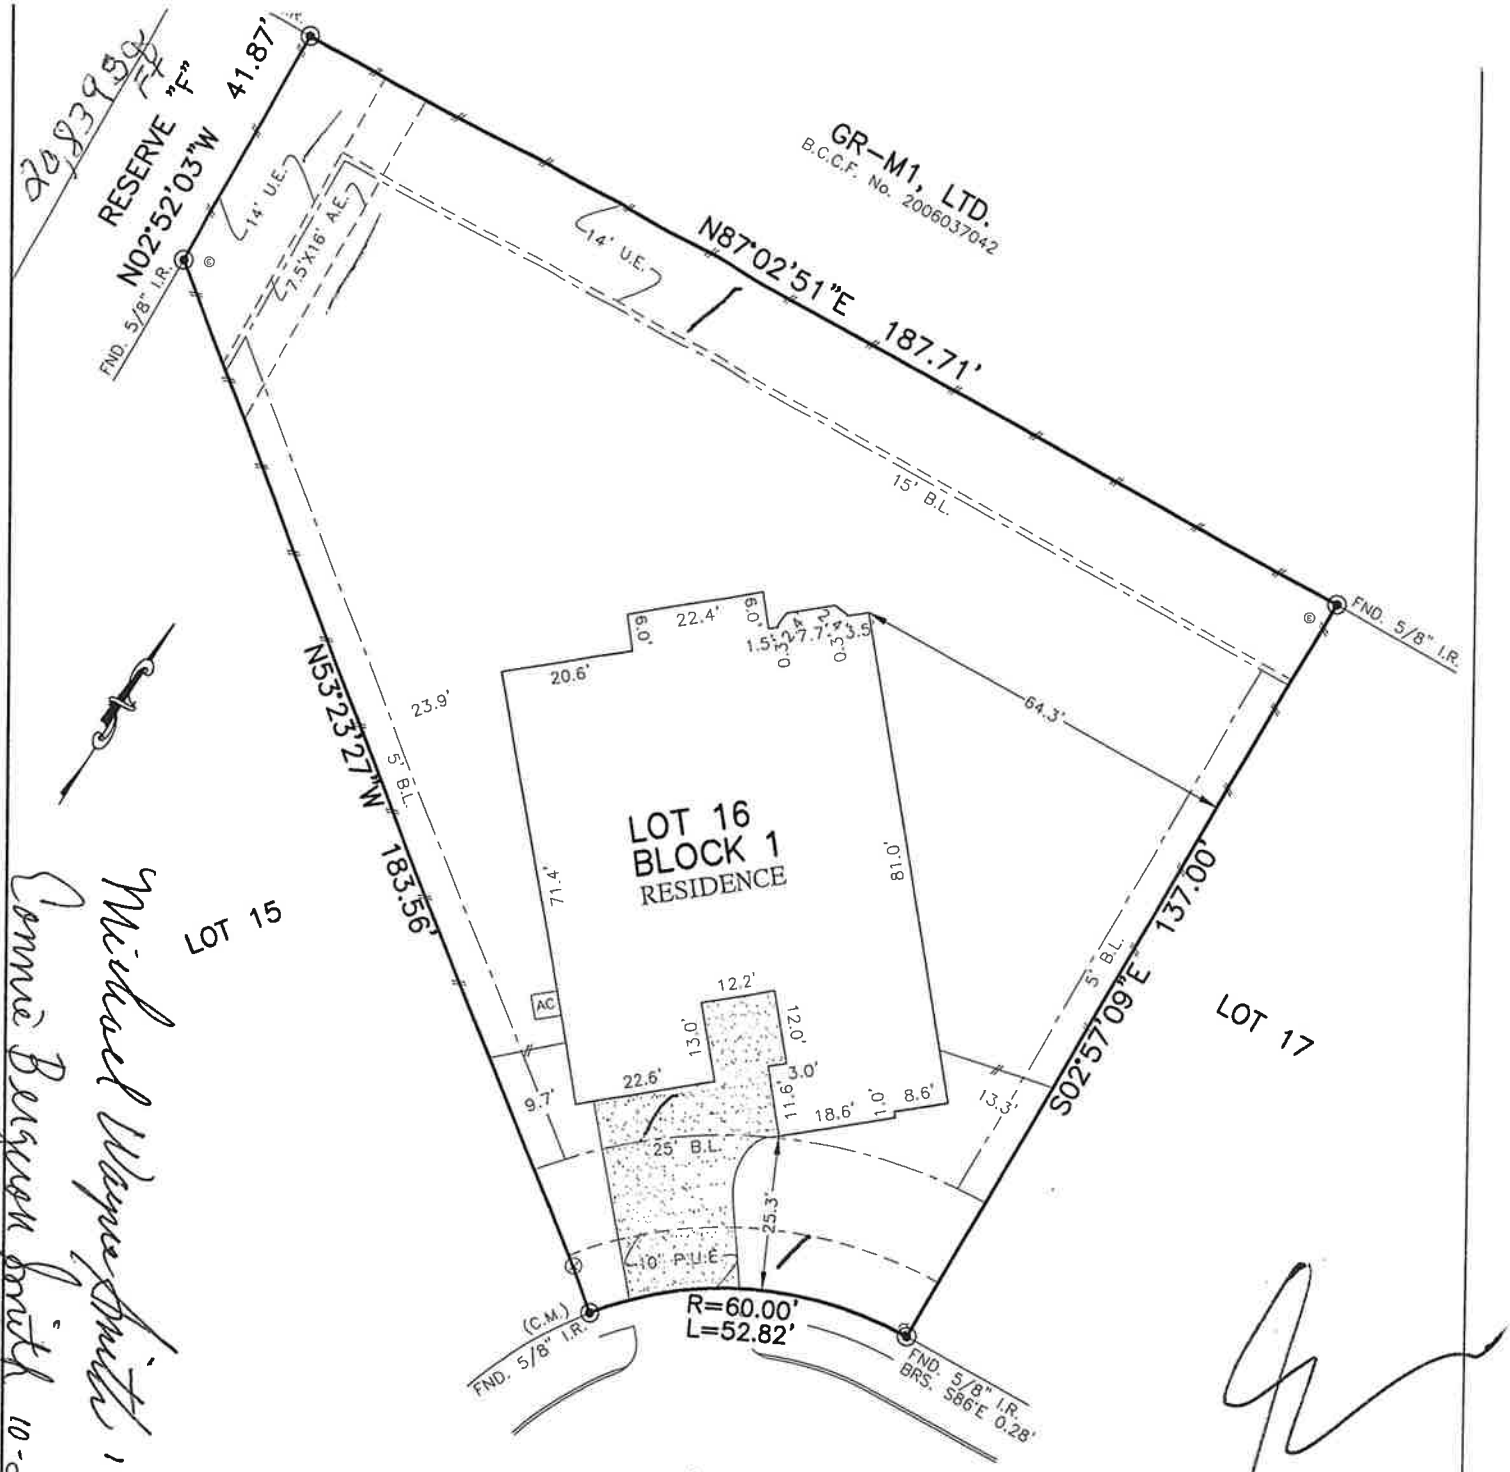

4607
BENARD DRIVE
(60' R.O.W.)

PLAT OF SURVEY

SCALE: 1" = 30'

Michael Wayne Smith 10/21/21
Connie Bergeron Smith 10-21-21

FOR: MICHAEL WAYNE SMITH AND CONNIE BERGERON SMITH
ADDRESS: 4607 BENARD DRIVE
ALLPOINTS JOB#: SH233032 BY: UC
G.F.:CTH-PH-CTT21741304BH
JOB:

FLOOD ZONE: X SHADED
COMMUNITY PANEL: 48039C0110K
EFFECTIVE DATE: 12/30/2020
LOMR: 19-06-3195A | DATE: 8-21-19

"THIS INFORMATION IS BASED ON GRAPHIC PLOTTING. WE DO NOT ASSUME RESPONSIBILITY FOR EXACT DETERMINATION"

LOT 16, BLOCK 1,
FINAL PLAT OF MERIDIANA, SECTION 44,
C.F. NO. 2020024232, MAP RECORDS
BRAZORIA COUNTY, TEXAS

I HEREBY CERTIFY THAT THIS PLAT REPRESENTS THE RESULTS OF A SURVEY MADE ON THE GROUND, ON THE 14TH DAY OF SEPTEMBER, 2021.

Steven P. Brister

STATE OF TEXAS
REGISTERED
STEVEN P. BRISTER
4448
PROFESSIONAL
LAND SURVEYOR

©2021, ALLPOINTS LAND SURVEY, INC.
All Rights Reserved.