H. & M. ENGINEERING CO. INC.

PHONE: 524-1500

P.O. BOX 980063
HOUSTON, TEXAS 77098-0063

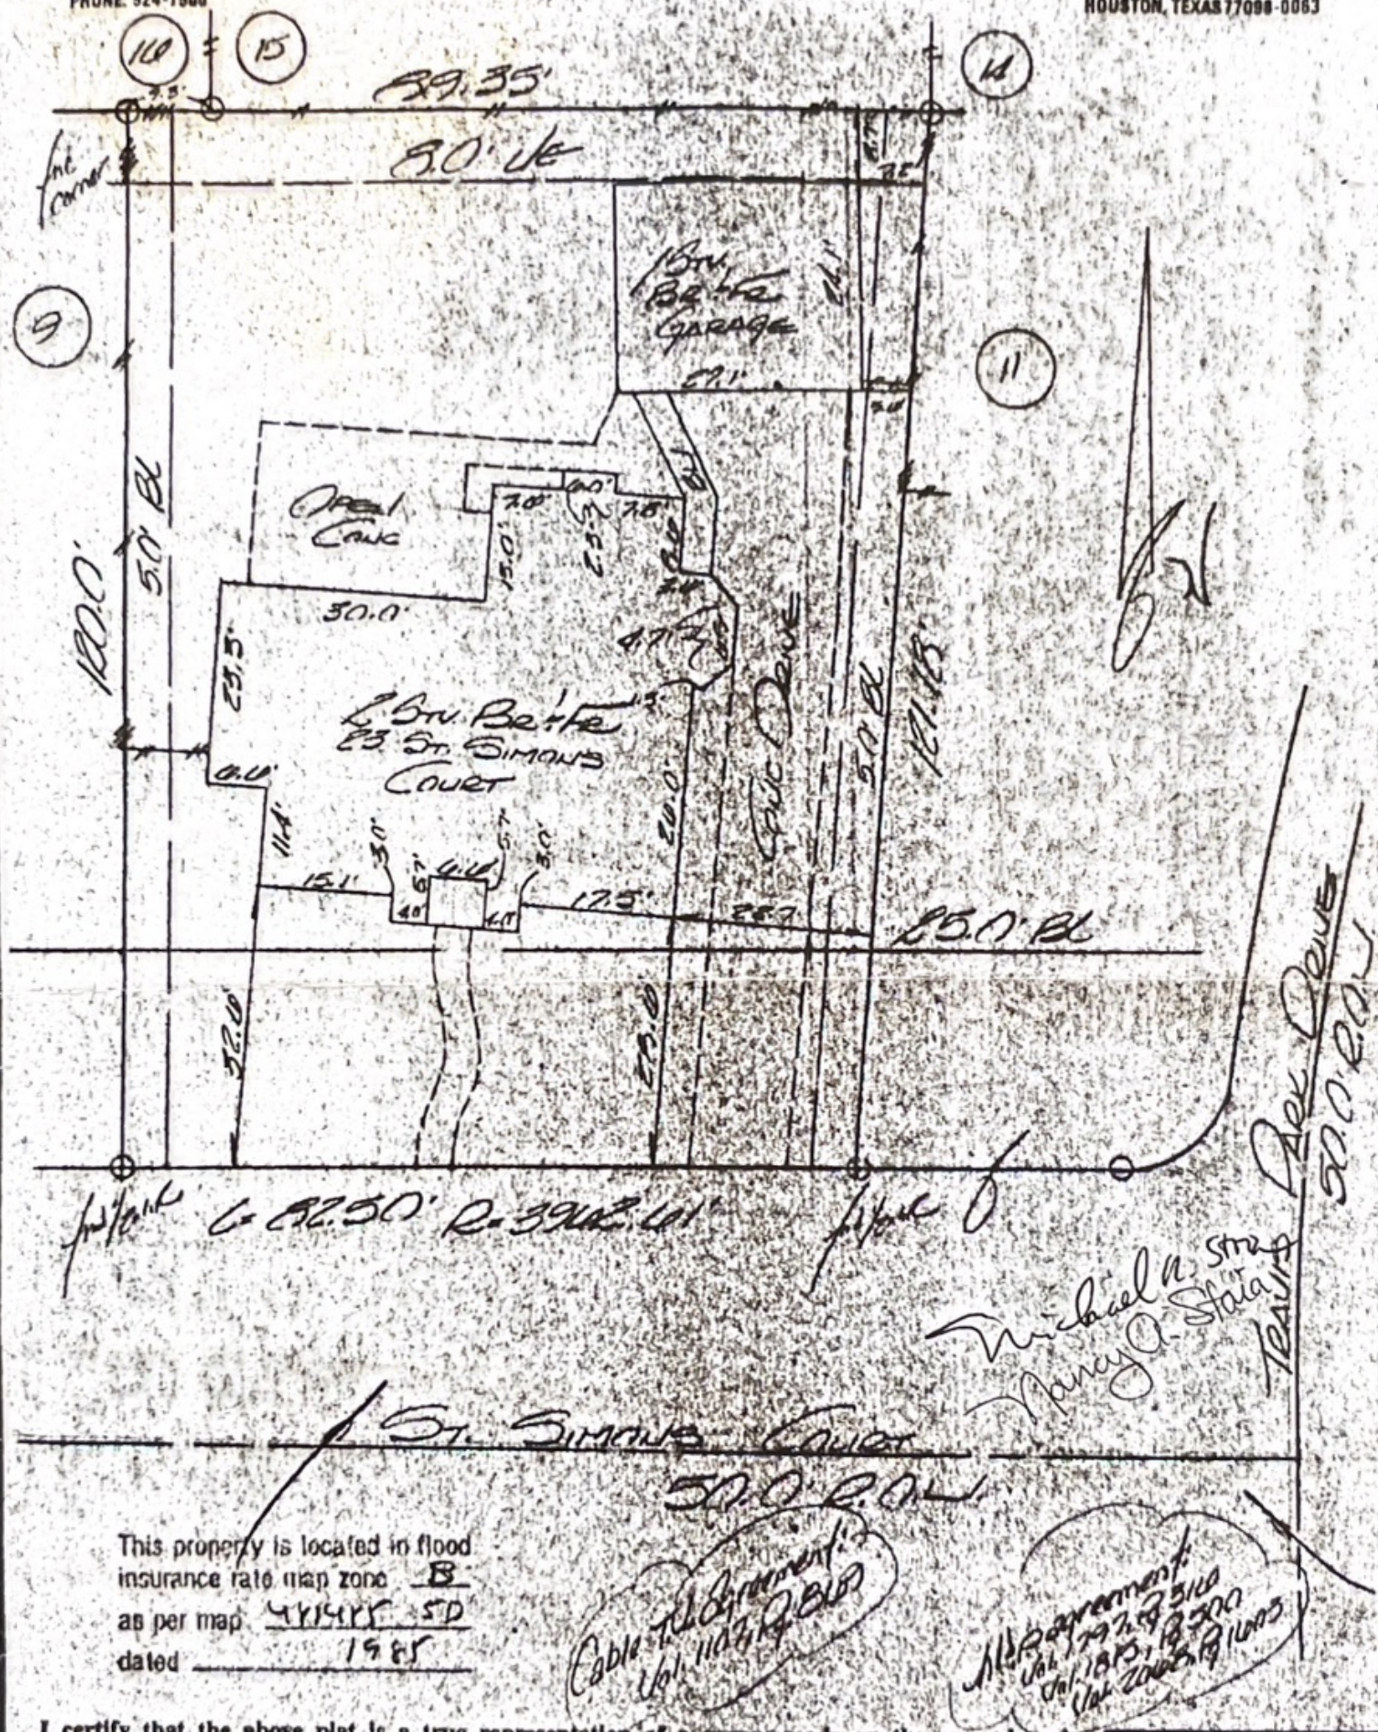

This property is located in flood insurance rate map zone B
as per map 480495 5D
dated 1985

Cable TV Agreement Vol. 11074 Pg 818

All Agreement Vol. 7972 Pg 3110 Vol. 1815 Pg 1300 Vol. 2005 Pg 1003

I certify that the above plat is a true representation of a survey made on the ground under my supervision of Lot 10 Block 1 in Bayou Park Sec. 2 recorded in Vol. ____ Page ____ (Slide 1158A) of the Map Records of Fort Bend County, Texas and out of the William Stafford Survey A-89. I further certify there are no encroachments unless shown and all buildings surveyed are within the lot boundaries.

STATE OF TEXAS REGISTERED FRED F. McCONNELL 4162 PROFESSIONAL LAND SURVEYOR

Owners Michael R. & Nancy A. Stoia

GF# 9191450E Date 8-12-91

Job# ____ Scale 1:20 F.B. mubb