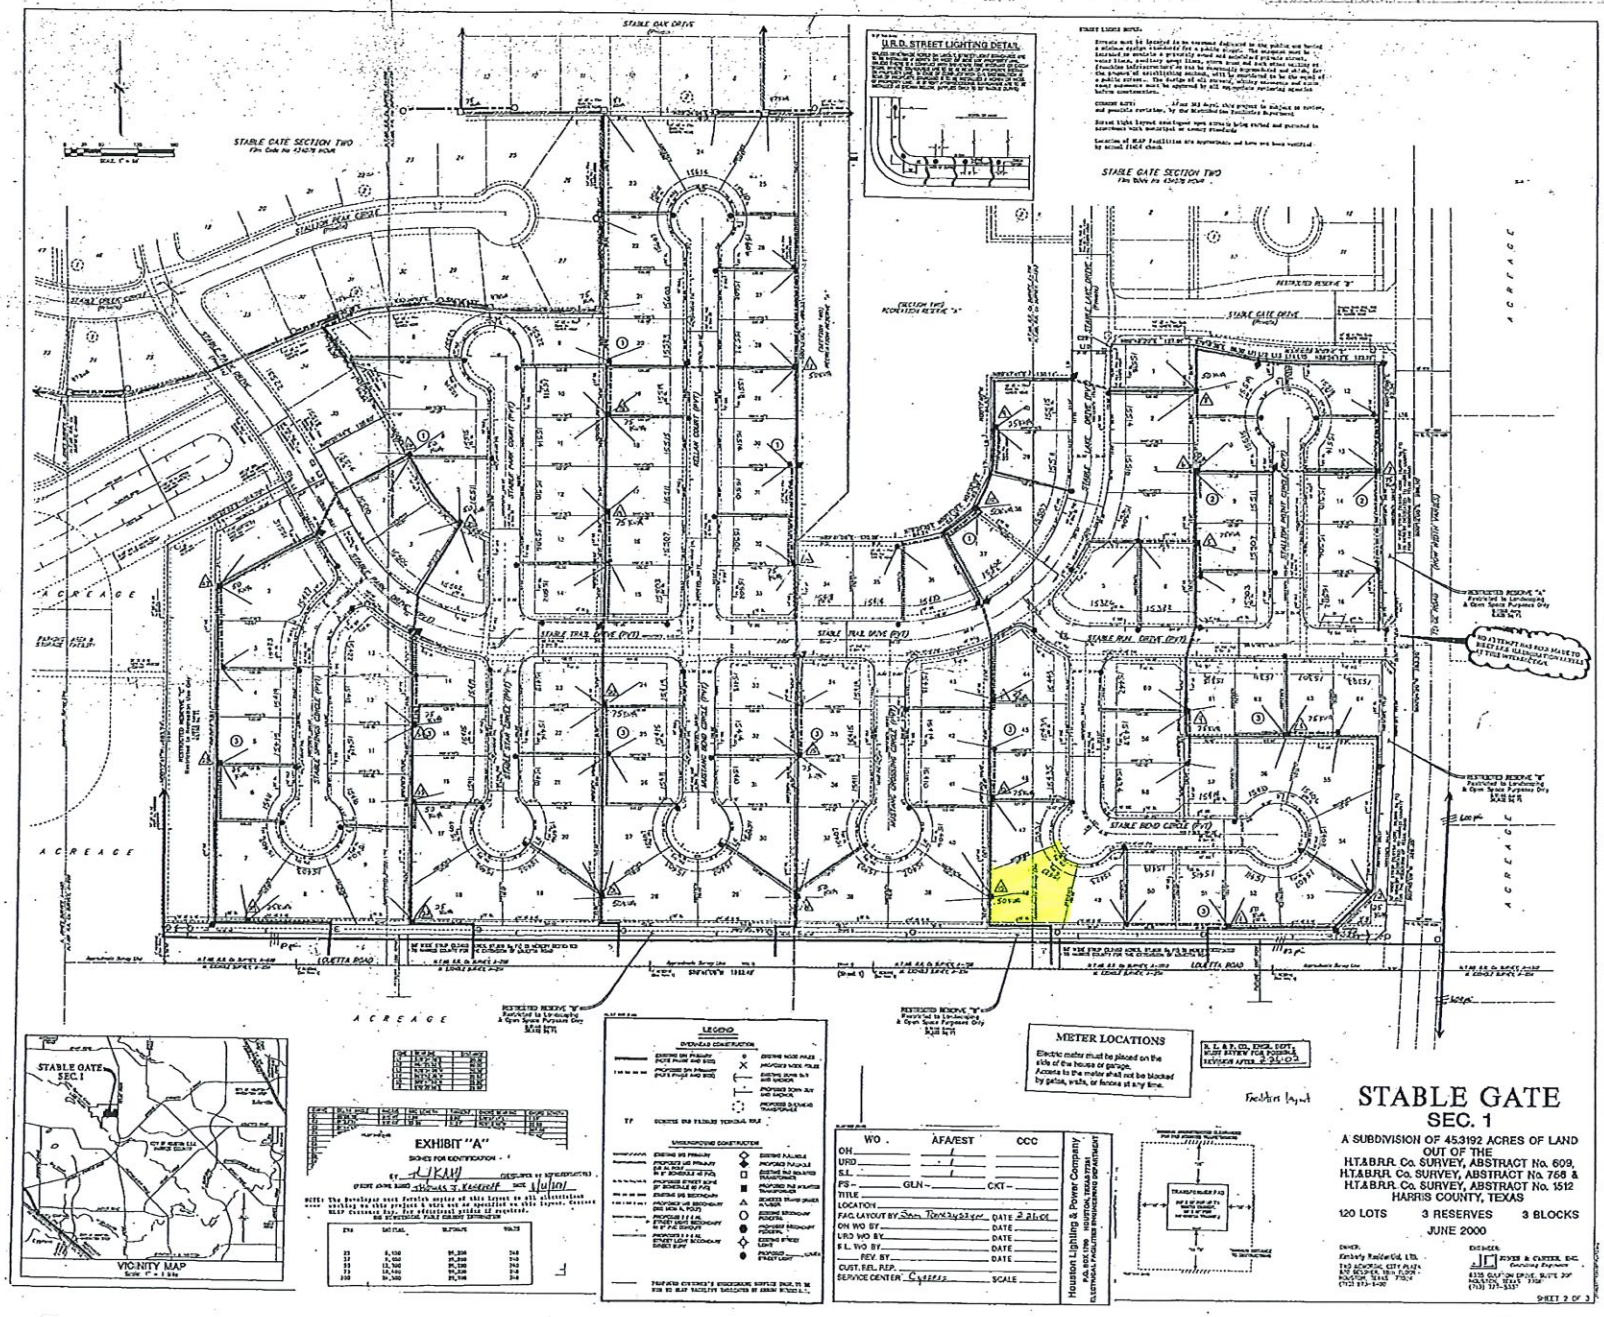
STABLE GATE SECTION TWO
U.R.D. STREET LIGHTING DETAIL
STABLE GATE DRIVE
STABLE TRAIL DRIVE (PVT)
STABLE BOND CIRCLE (PVT)
LOUETTA ROAD
ACREAGE
RESTRICTED RESERVE "A"
RESTRICTED RESERVE "B"
VICINITY MAP
STABLE GATE SEC. 1
EXHIBIT "A"
LEGEND
METER LOCATIONS
Electric meter must be placed on the side of the house or garage. Access to the meter shall not be blocked by gates, walls, or fences at any time.
Houston Lighting & Power Company
WO
AFA/EST
CCC
OH
URD
S.L.
FS-
GLN-
CKT-
TITLE
LOCATION
FAC. LAYOUT BY
DATE
ON WO BY
URD WO BY
S.L. WO BY
REV. BY
CUST. REL. REP.
SERVICE CENTER
SCALE
STABLE GATE
SEC. 1
A SUBDIVISION OF 45.3192 ACRES OF LAND
OUT OF THE
H.T.&B.R.R. Co. SURVEY, ABSTRACT No. 609,
H.T.&B.R.R. Co. SURVEY, ABSTRACT No. 768 &
H.T.&B.R.R. Co. SURVEY, ABSTRACT No. 1512
HARRIS COUNTY, TEXAS
120 LOTS
3 RESERVES
3 BLOCKS
JUNE 2000
SHEET 2 OF 3