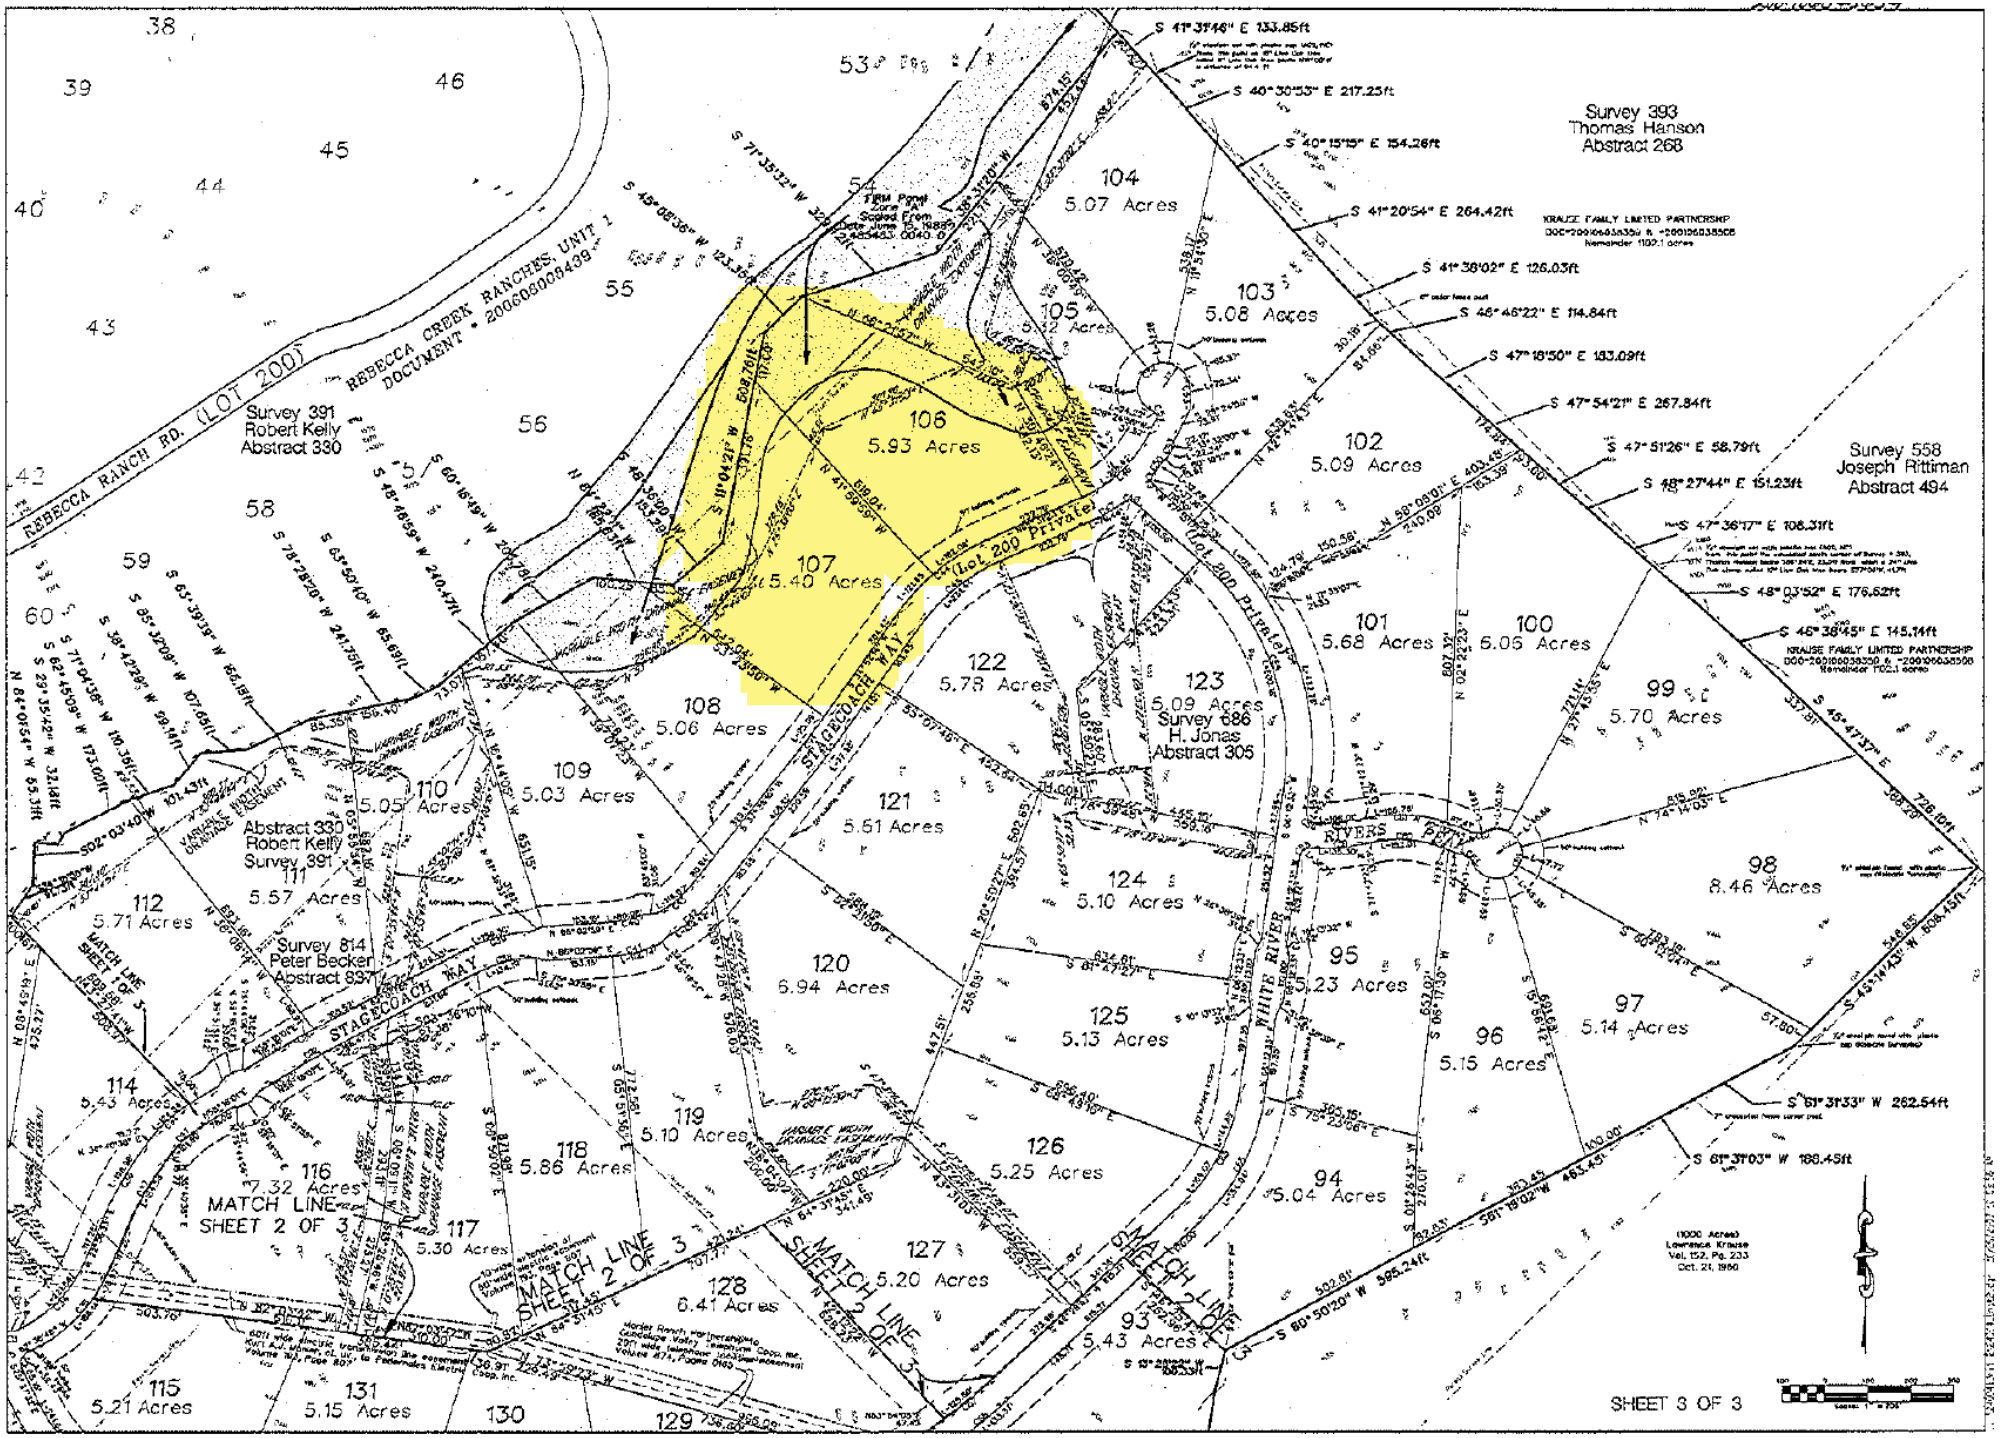
REBECCA RANCH RD. (LOT 200)
REBECCA CREEK RANCHES, UNIT 1
DOCUMENT # 200608009438
Survey 391
Robert Kelly
Abstract 330
Survey 393
Thomas Hanson
Abstract 268
Survey 558
Joseph Rittiman
Abstract 494
Survey 686
H. Jonas
Abstract 305
Survey 814
Peter Becker
Abstract 837
KRAUSE FAMILY LIMITED PARTNERSHIP
Lot 200 Private
STAGECOACH WAY
WHITE RIVERS
MATCH LINE SHEET 2 OF 3
SHEET 3 OF 3
104 5.07 Acres
103 5.08 Acres
105 5.12 Acres
106 5.93 Acres
107 5.40 Acres
102 5.09 Acres
101 5.68 Acres
100 6.06 Acres
99 5.70 Acres
98 8.46 Acres
97 5.14 Acres
96 5.15 Acres
95 5.23 Acres
94 5.04 Acres
93 5.43 Acres
122 5.78 Acres
123 5.09 Acres
121 5.61 Acres
124 5.10 Acres
125 5.13 Acres
126 5.25 Acres
127 5.20 Acres
128 6.41 Acres
129
130
131 5.15 Acres
115 5.21 Acres
114 5.43 Acres
112 5.71 Acres
111 5.57 Acres
110 5.05 Acres
109 5.03 Acres
108 5.06 Acres
120 6.94 Acres
119 5.10 Acres
118 5.86 Acres
117 5.30 Acres
116 7.32 Acres