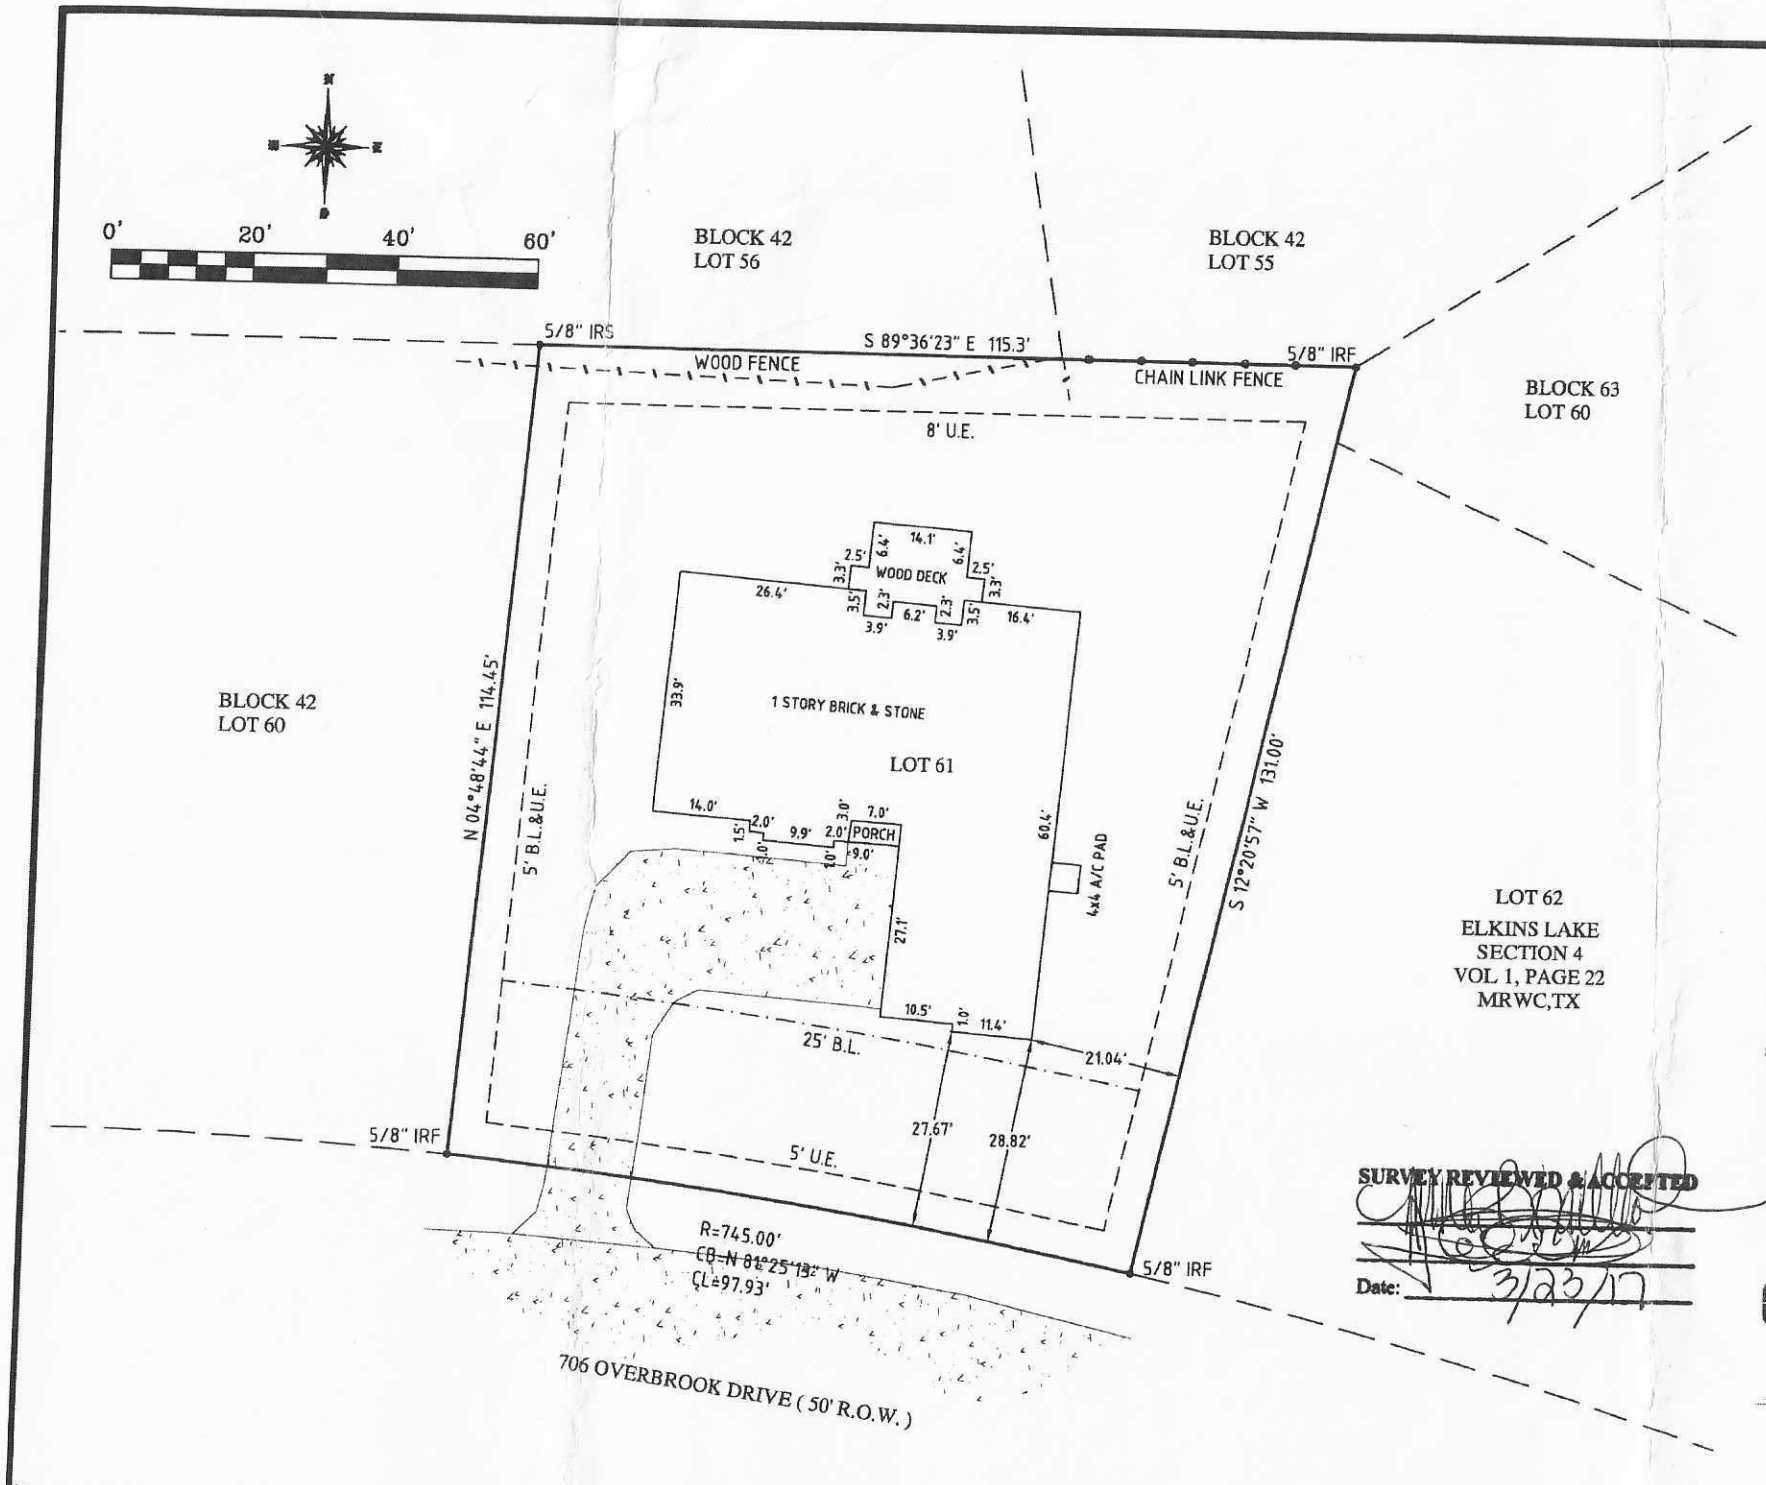

LOCATED IN THE

BASED ON THE

VOLUME/CABINET

THE MAP RECOR

REF :

I HEREBY CERTIFY THAT
BEST OF MY KNOWLEDGE
THE TIME OF THE SURVEY
OVERLAPS DISCREPANCIE

STEVEN LAUGHLIN R.P.

1) THE BEARINGS SHOWN H

2) THE SURVEYOR HAS NOT

3) THIS SURVEY WAS PERFO

4) SURVEYOR HAS MADE NO
EASEMENTS OF RECORD,
OWNERSHIP, TITLE EVIDE
AND CURRENT TITLE SEAR

5) PROPERTY SUBJECT TO T
DEED RECORDS OF WALKE
OF WALKER COUNTY, TEX.

6) ALL BUILDING TIES ARE P

7) ALL ADJOINER DEED INFO
OWNER OR OWNERS.

8) OTHER MINOR IMPROVEM

SURVTECH
SURVEYORS
PLANNERS
P.O. BOX 1080 \ CONROE, TEX
936-539-5444 \ FAX 936-
email: SURVTECH@SURV