HOWARD B. CAMP & ASSOCIATES
CIVIL ENGINEERING

623-4803
686-1075
5429 SHERATON OAKS DR.
HOUSTON, TEXAS 77018

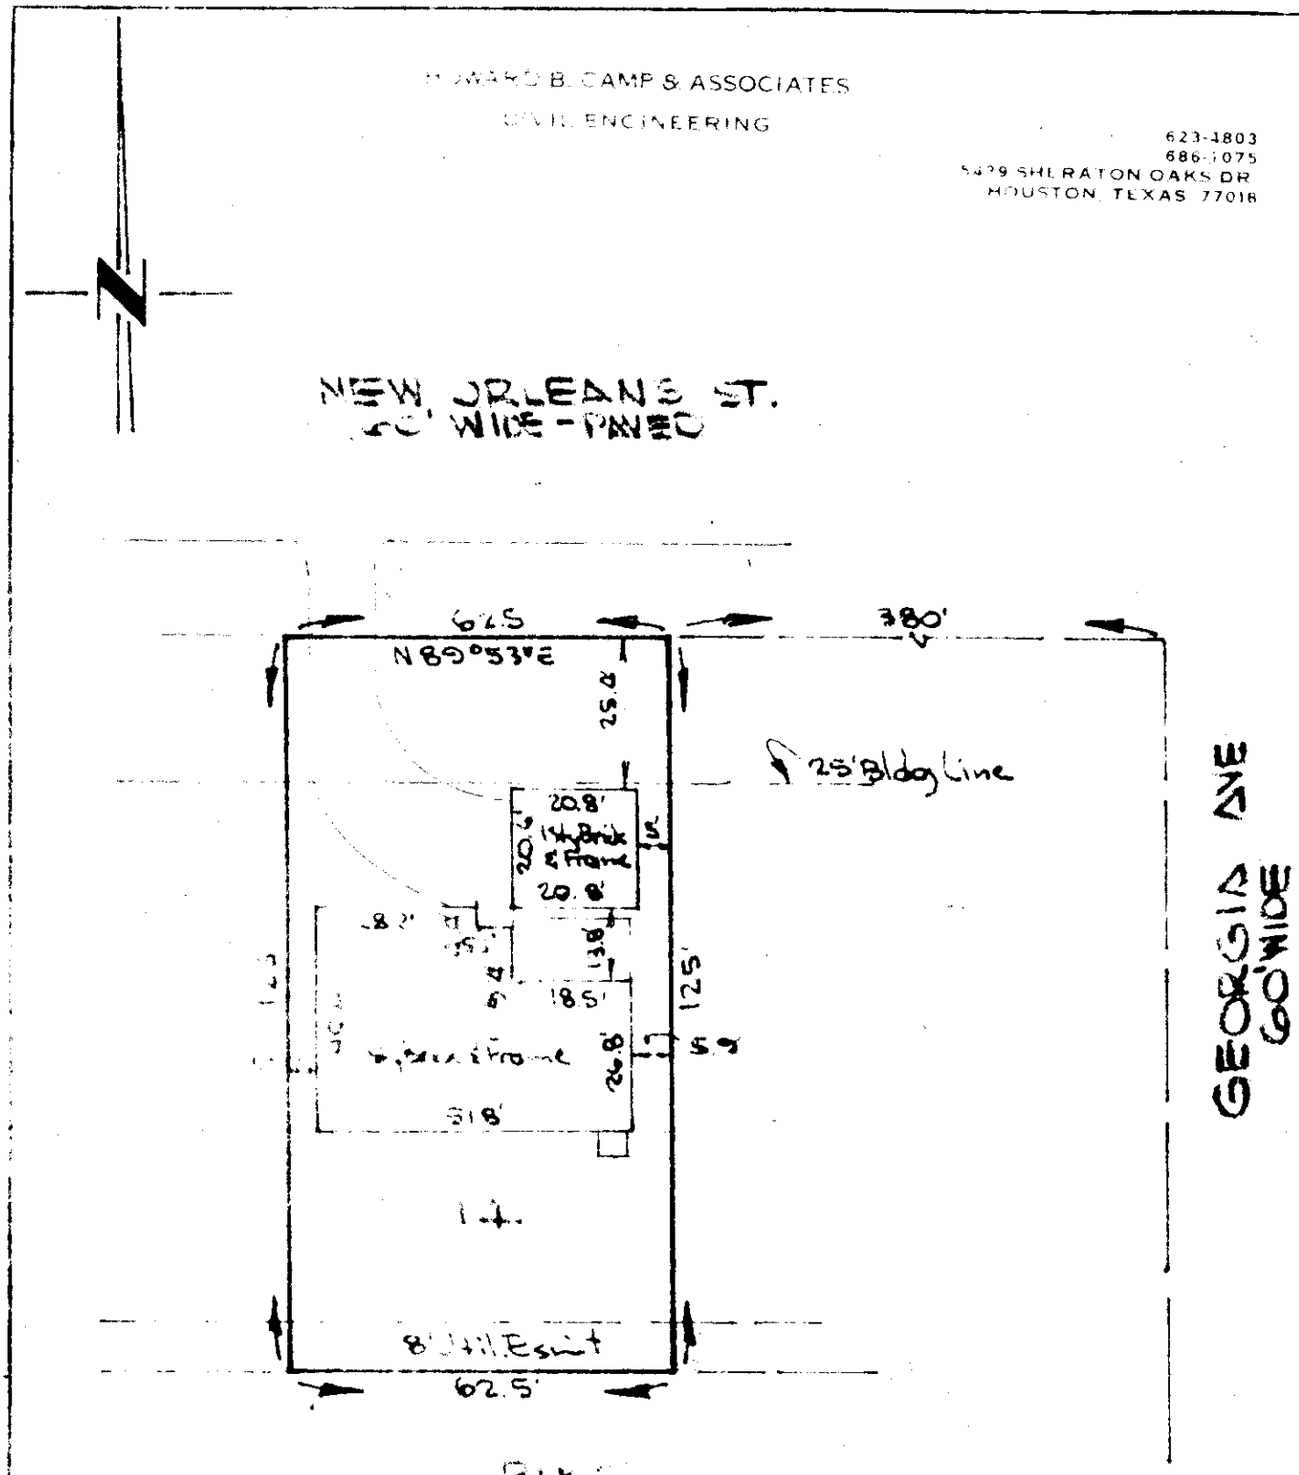

BLK 2

PLAT OF PROPERTY

Scale: 1" = 30'

I certify that the above is an accurate plat of the property of [illegible]

Texas, made by me on [illegible] 19[illegible] The map of this property is recorded in Volume [illegible] Page [illegible] of the [illegible] Records of Harris County, Texas.

There are no [illegible] on this property at this time and all improvements lie wholly within the [illegible] boundary lines of the property described above, and that the building set back [illegible] feet is in accordance with the recorded plat above referred [illegible]

4984

STATE OF TEXAS
HOWARD B. CAMP
REGISTERED PROFESSIONAL ENGINEER

Howard B. Camp

Unless staked, do not use for construction purposes.