GF NO. CTH-MM-CTT17684937BC CHICAGO TITLE
ADDRESS: 10802 PIPING ROCK LANE
HOUSTON, TEXAS 77042
BORROWER: DOUGLAS PHILIP DUNHAM AND
MEGAN M. DUNHAM

SCALE: 1" = 30'

LOT 17, BLOCK 5
LAKESIDE ESTATES, SECTION 2

AN ADDITION IN HARRIS COUNTY, TEXAS
ACCORDING TO THE MAP OR PLAT THEREOF RECORDED
IN VOLUME 162 PAGE 105 OF THE MAP RECORDS
OF HARRIS COUNTY, TEXAS

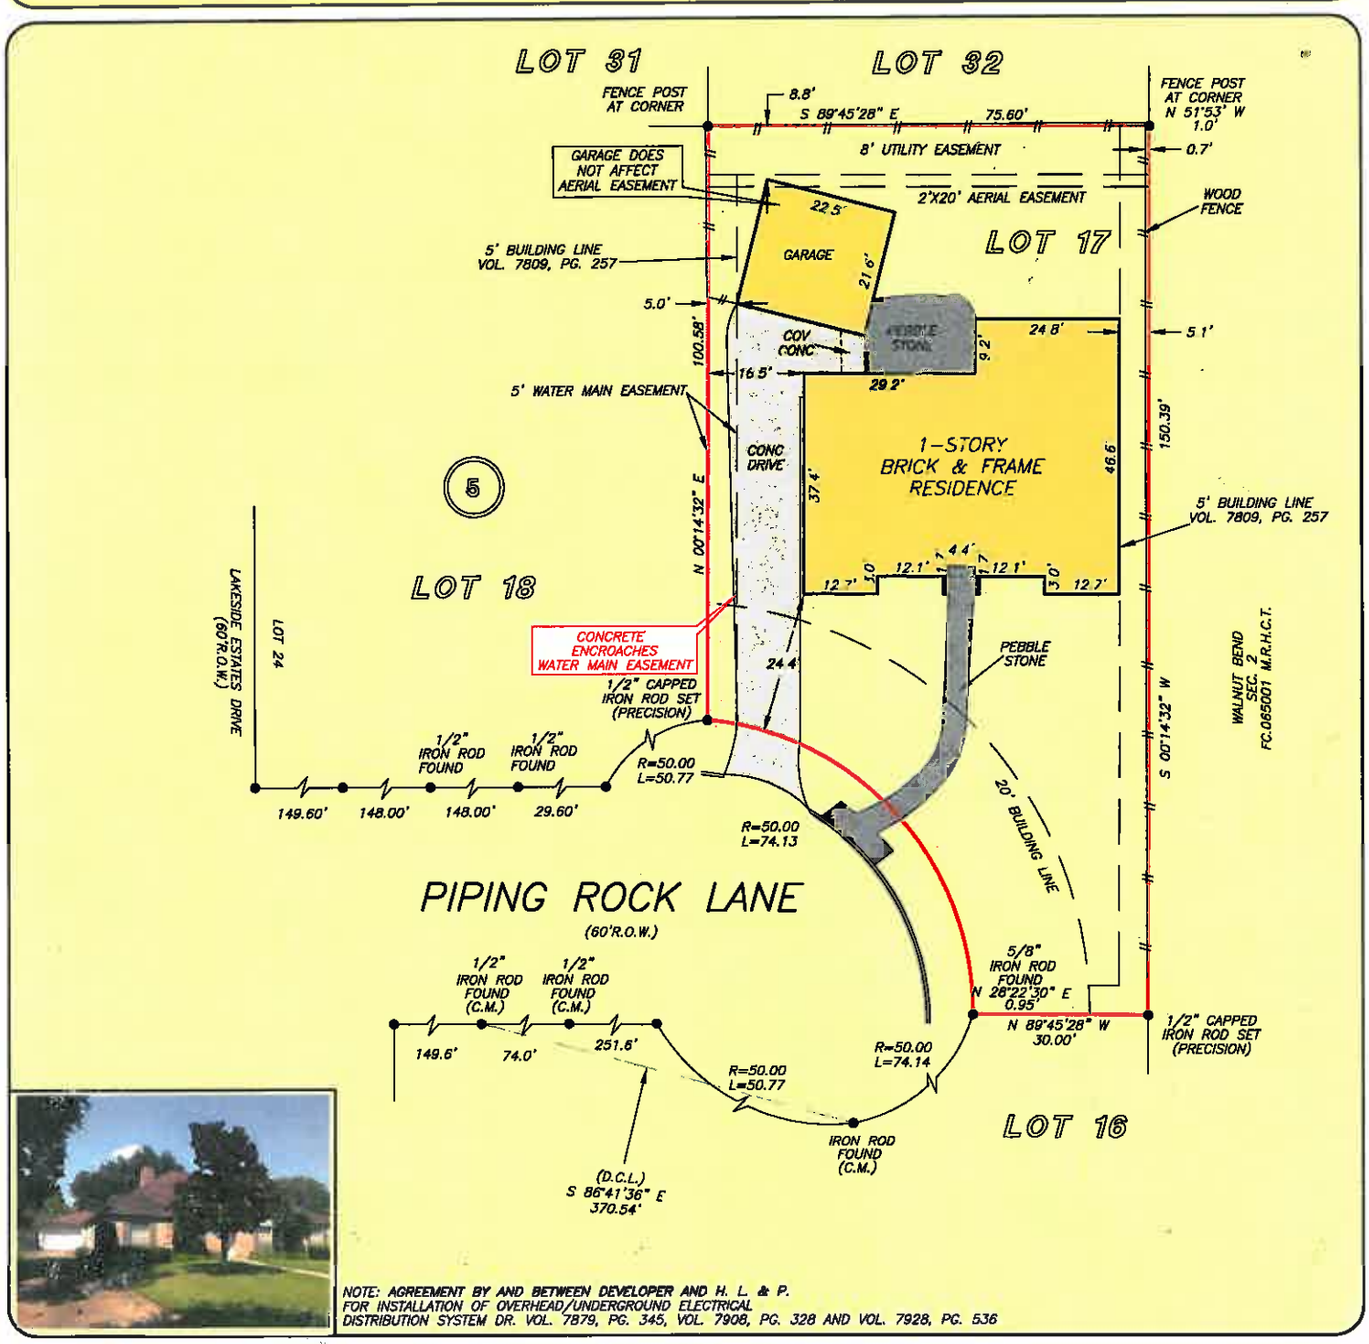

NOTE: AGREEMENT BY AND BETWEEN DEVELOPER AND H. L. & P. FOR INSTALLATION OF OVERHEAD/UNDERGROUND ELECTRICAL DISTRIBUTION SYSTEM DR. VOL. 7879, PG. 345, VOL. 7908, PG. 328 AND VOL. 7928, PG. 536

THIS PROPERTY DOES NOT LIE WITHIN THE 100 YEAR FLOOD PLAIN AS PER FIRM PANEL NO. 48201C 0830 L
MAP REVISION: 06/18/2007
ZONE X
BASED ONLY ON VISUAL EXAMINATION OF MAPS. INACCURACIES OF FEMA MAPS PREVENT EXACT DETERMINATION WITHOUT DETAILED FIELD STUDY

A SUBSURFACE INVESTIGATION WAS BEYOND THE SCOPE OF THIS SURVEY

D.C.L. = DIRECTIONAL CONTROL LINE
RECORD BEARING: VOL. 162, PG. 105 M.R.H.C.T.

DRAWN BY: RE

I HEREBY CERTIFY THAT THIS SURVEY WAS MADE ON THE GROUND, THAT THIS PLAT CORRECTLY REPRESENTS THE FACTS FOUND AT THE TIME OF SURVEY AND THAT THERE ARE NO ENCROACHMENTS APPARENT ON THE GROUND, EXCEPT AS SHOWN HEREON. THIS SURVEY IS CERTIFIED FOR THIS TRANSACTION ONLY AND ABSTRACTING PROVIDED IN THE ABOVE REFERENCED TITLE COMMITMENT WAS RELIED UPON IN PREPARATION OF THIS SURVEY.

GEORGE GALE
PROFESSIONAL LAND SURVEYOR
NO. 4678
JOB NO. 17-10080
SEPTEMBER 18, 2017

STATE OF TEXAS
REGISTERED
GEORGE J. GALE
4678
PROFESSIONAL
LAND SURVEYOR

Chicago Title
A trusted business partner since 1847
BOB COLLIER
713-465-1663

PRECISION surveyors
1-800-LANDSURVEY
www.precisionsurveys.com
281-490-1888 FAX 281-490-1867 210-623-4941 FAX 210-820-1350
950 SPENCERVILLE STREET SUITE 100 HOUSTON, TEXAS 77090 1777 NE LOOP 410 SUITE 600 SAN ANTONIO, TEXAS 78217
FIRM NO. 10083700

FORM 032108