GF NO. 000481216 CHICAGO TITLE
ADDRESS: 319 SOUTH SILVERSHIRE CIRCLE
THE WOODLANDS, TEXAS 77381
BORROWER: WILLIAM C. BOWLING AND
TRACY L. BOWLING

LOT 29, BLOCK 2
THE WOODLANDS
VILLAGE OF COCHRANS CROSSING, SECTION 43

ACCORDING TO THE MAP OR PLAT THEREOF RECORDED
IN CABINET G, SHEET 113B OF THE MAP RECORDS
OF MONTGOMERY COUNTY, TEXAS

SCALE: 1" = 40'

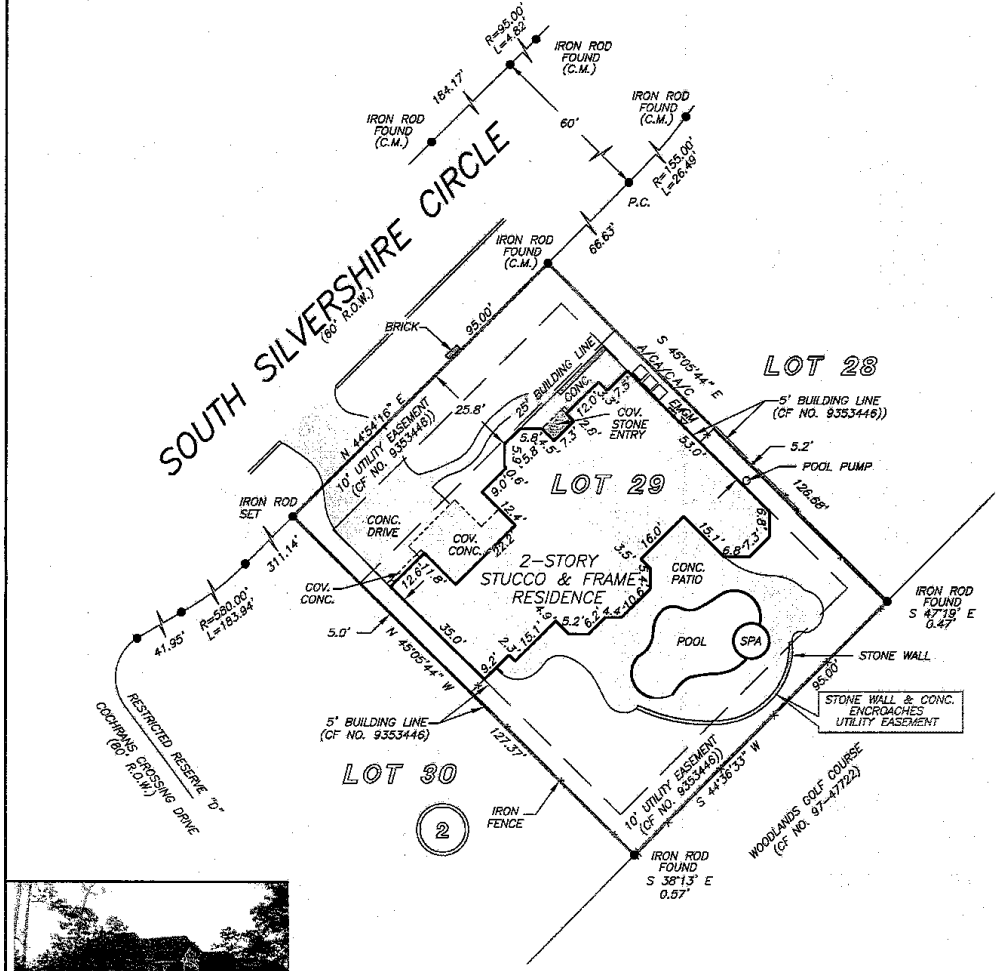

THIS PROPERTY DOES NOT LIE WITHIN THE 100 YEAR FLOOD PLAIN AS PER FIRM PANEL NO. 48339C 0510 F MAP REVISION: 12/19/1996 ZONE X BASED ONLY ON VISUAL EXAMINATION OF MAPS. INACCURACIES OF FEMA MAPS PREVENT EXACT DETERMINATION WITHOUT DETAILED FIELD STUDY

A SUBSURFACE INVESTIGATION WAS BEYOND THE SCOPE OF THIS SURVEY

RECORD BEARING: CABINET G, SHEET 113B, M.C.M.R.

DRAWN BY: BK

I HEREBY CERTIFY THAT THIS SURVEY WAS MADE ON THE GROUND, THAT THIS PLAT CORRECTLY REPRESENTS THE FACTS FOUND AT THE TIME OF SURVEY AND THAT THERE ARE NO ENCROACHMENTS APPARENT ON THE GROUND, EXCEPT AS SHOWN HEREON. THIS SURVEY IS CERTIFIED FOR THIS TRANSACTION ONLY AND ABSTRACTING PROVIDED IN THE ABOVE REFERENCED TITLE COMMITMENT WAS RELIED UPON IN PREPARATION OF THIS SURVEY.

RICKY J. RICHARDSON
PROFESSIONAL LAND SURVEYOR
NO. 5445
JOB NO. 09-01761
FEBRUARY 23, 2009

STATE OF TEXAS
REGISTERED
RICKY J. RICHARDSON
5445
PROFESSIONAL
LAND SURVEYOR

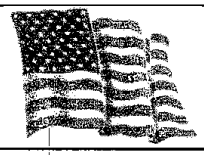

KELLER WILLIAMS REALTY The Woodlands
ERIC DEPOY
281-364-1558

Chicago Title Insurance Company
LACEE WALL
281-364-8110

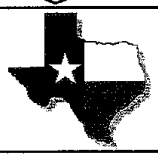

PRECISION SURVEYORS, INC.
1-800-LANDSURVEY 281-496-1586
1-800-526-3787 FAX 281-496-1867
14925 MEMORIAL DRIVE SUITE B100 HOUSTON, TEXAS 77079

FORM 032705