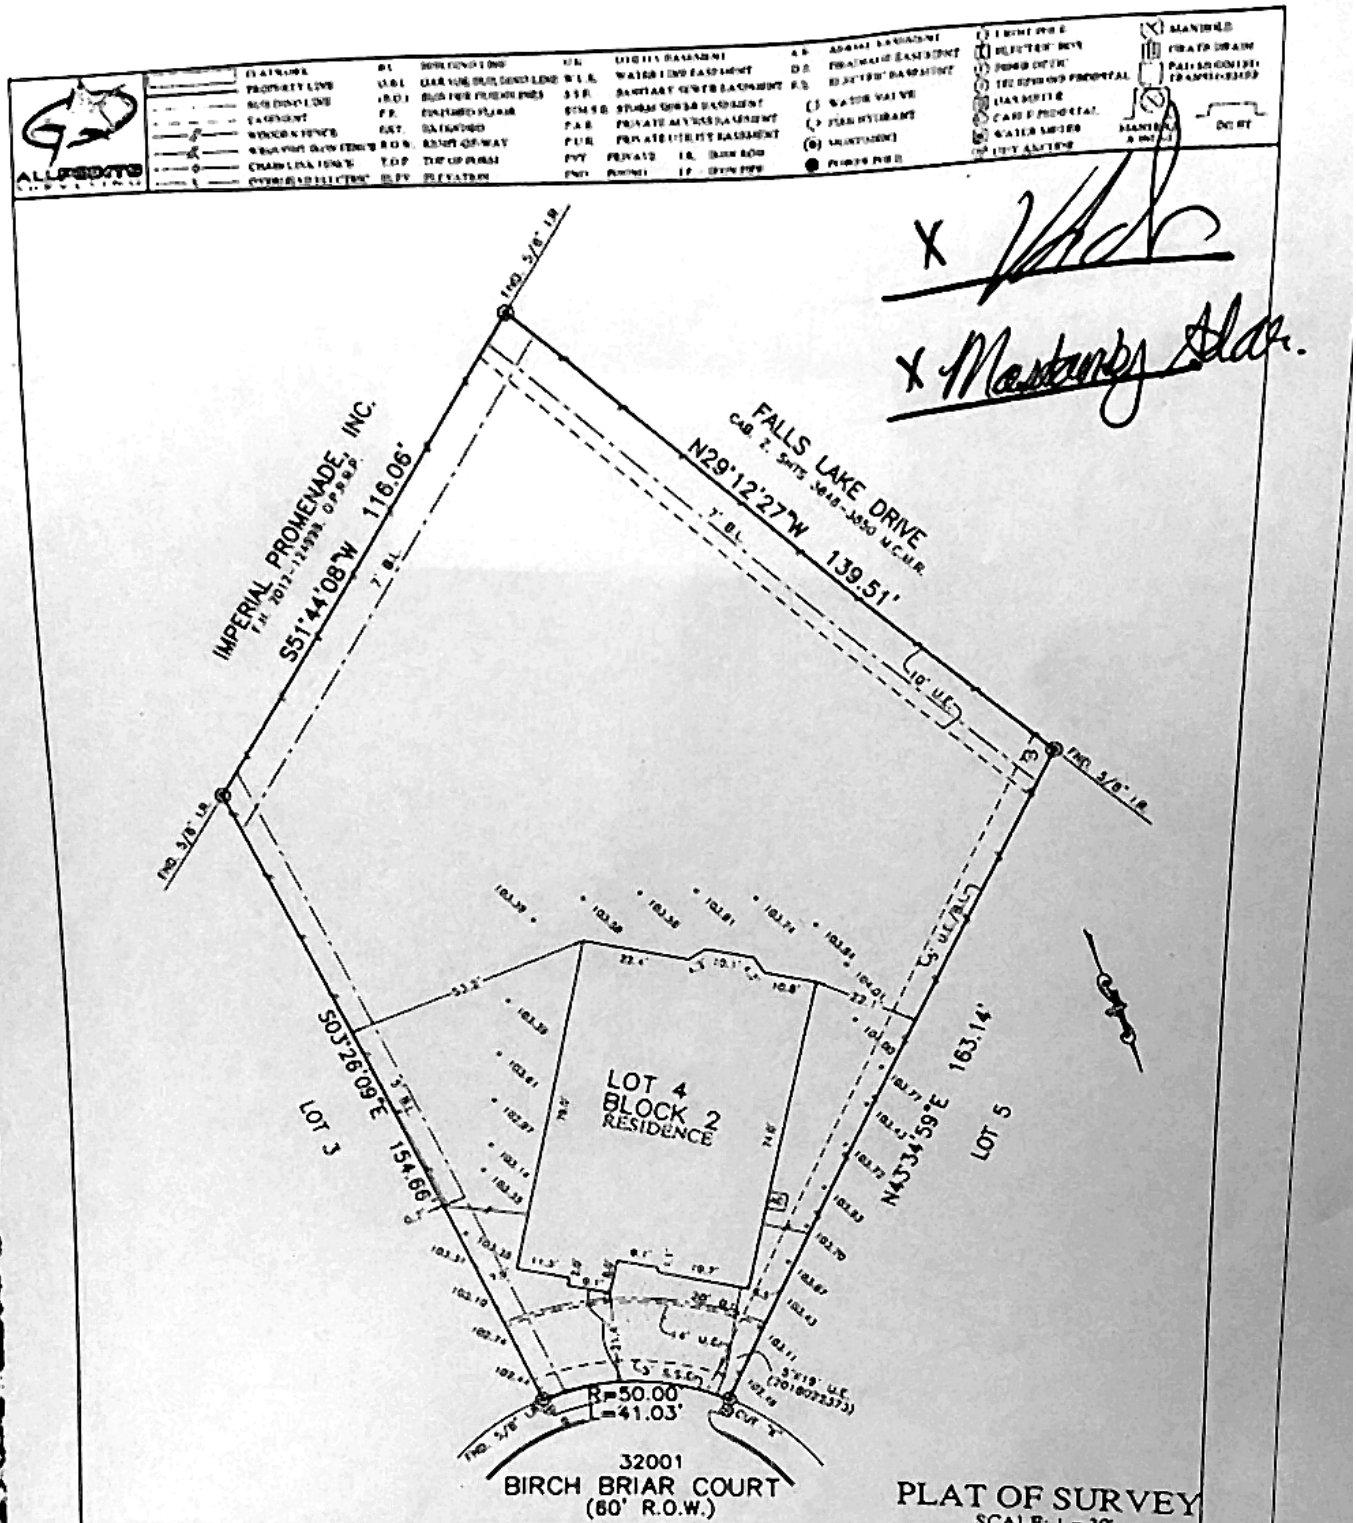

FOR: JOE BYE & DONNA BYE
ADDRESS: 32001 BIRCH BRIAR COURT
ALLPOINTS JOB#: DW158757 BY: PM
G.F.: 1833900988
JOB:

FLOOD ZONE: X
COMMUNITY PANEL:
48339C0545G
EFFECTIVE DATE: 8/18/2014
LOMR: DATE:

LOT 4, BLOCK 2,
FALLS AT IMPERIAL OAKS, SECTION 24,
CAB. Z, SHT. 4929, MAP RECORDS
MONTGOMERY COUNTY, TEXAS

I HEREBY CERTIFY THAT THIS PLAT REPRESENTS THE RESULTS OF A SURVEY MADE ON THE GROUND, ON THE 13TH DAY OF NOVEMBER, 2018.

STATE OF TEXAS
REGISTERED
STEVEN P. BRISTER
4448
PROFESSIONAL
LAND SURVEYOR

ALLPOINTS LAND SURVEY, INC. - 1515 WITTE ROAD - HOUSTON, TEXAS 77080 - PHONE: 713-468-7707 - T.B.P.L.S. # 10122600