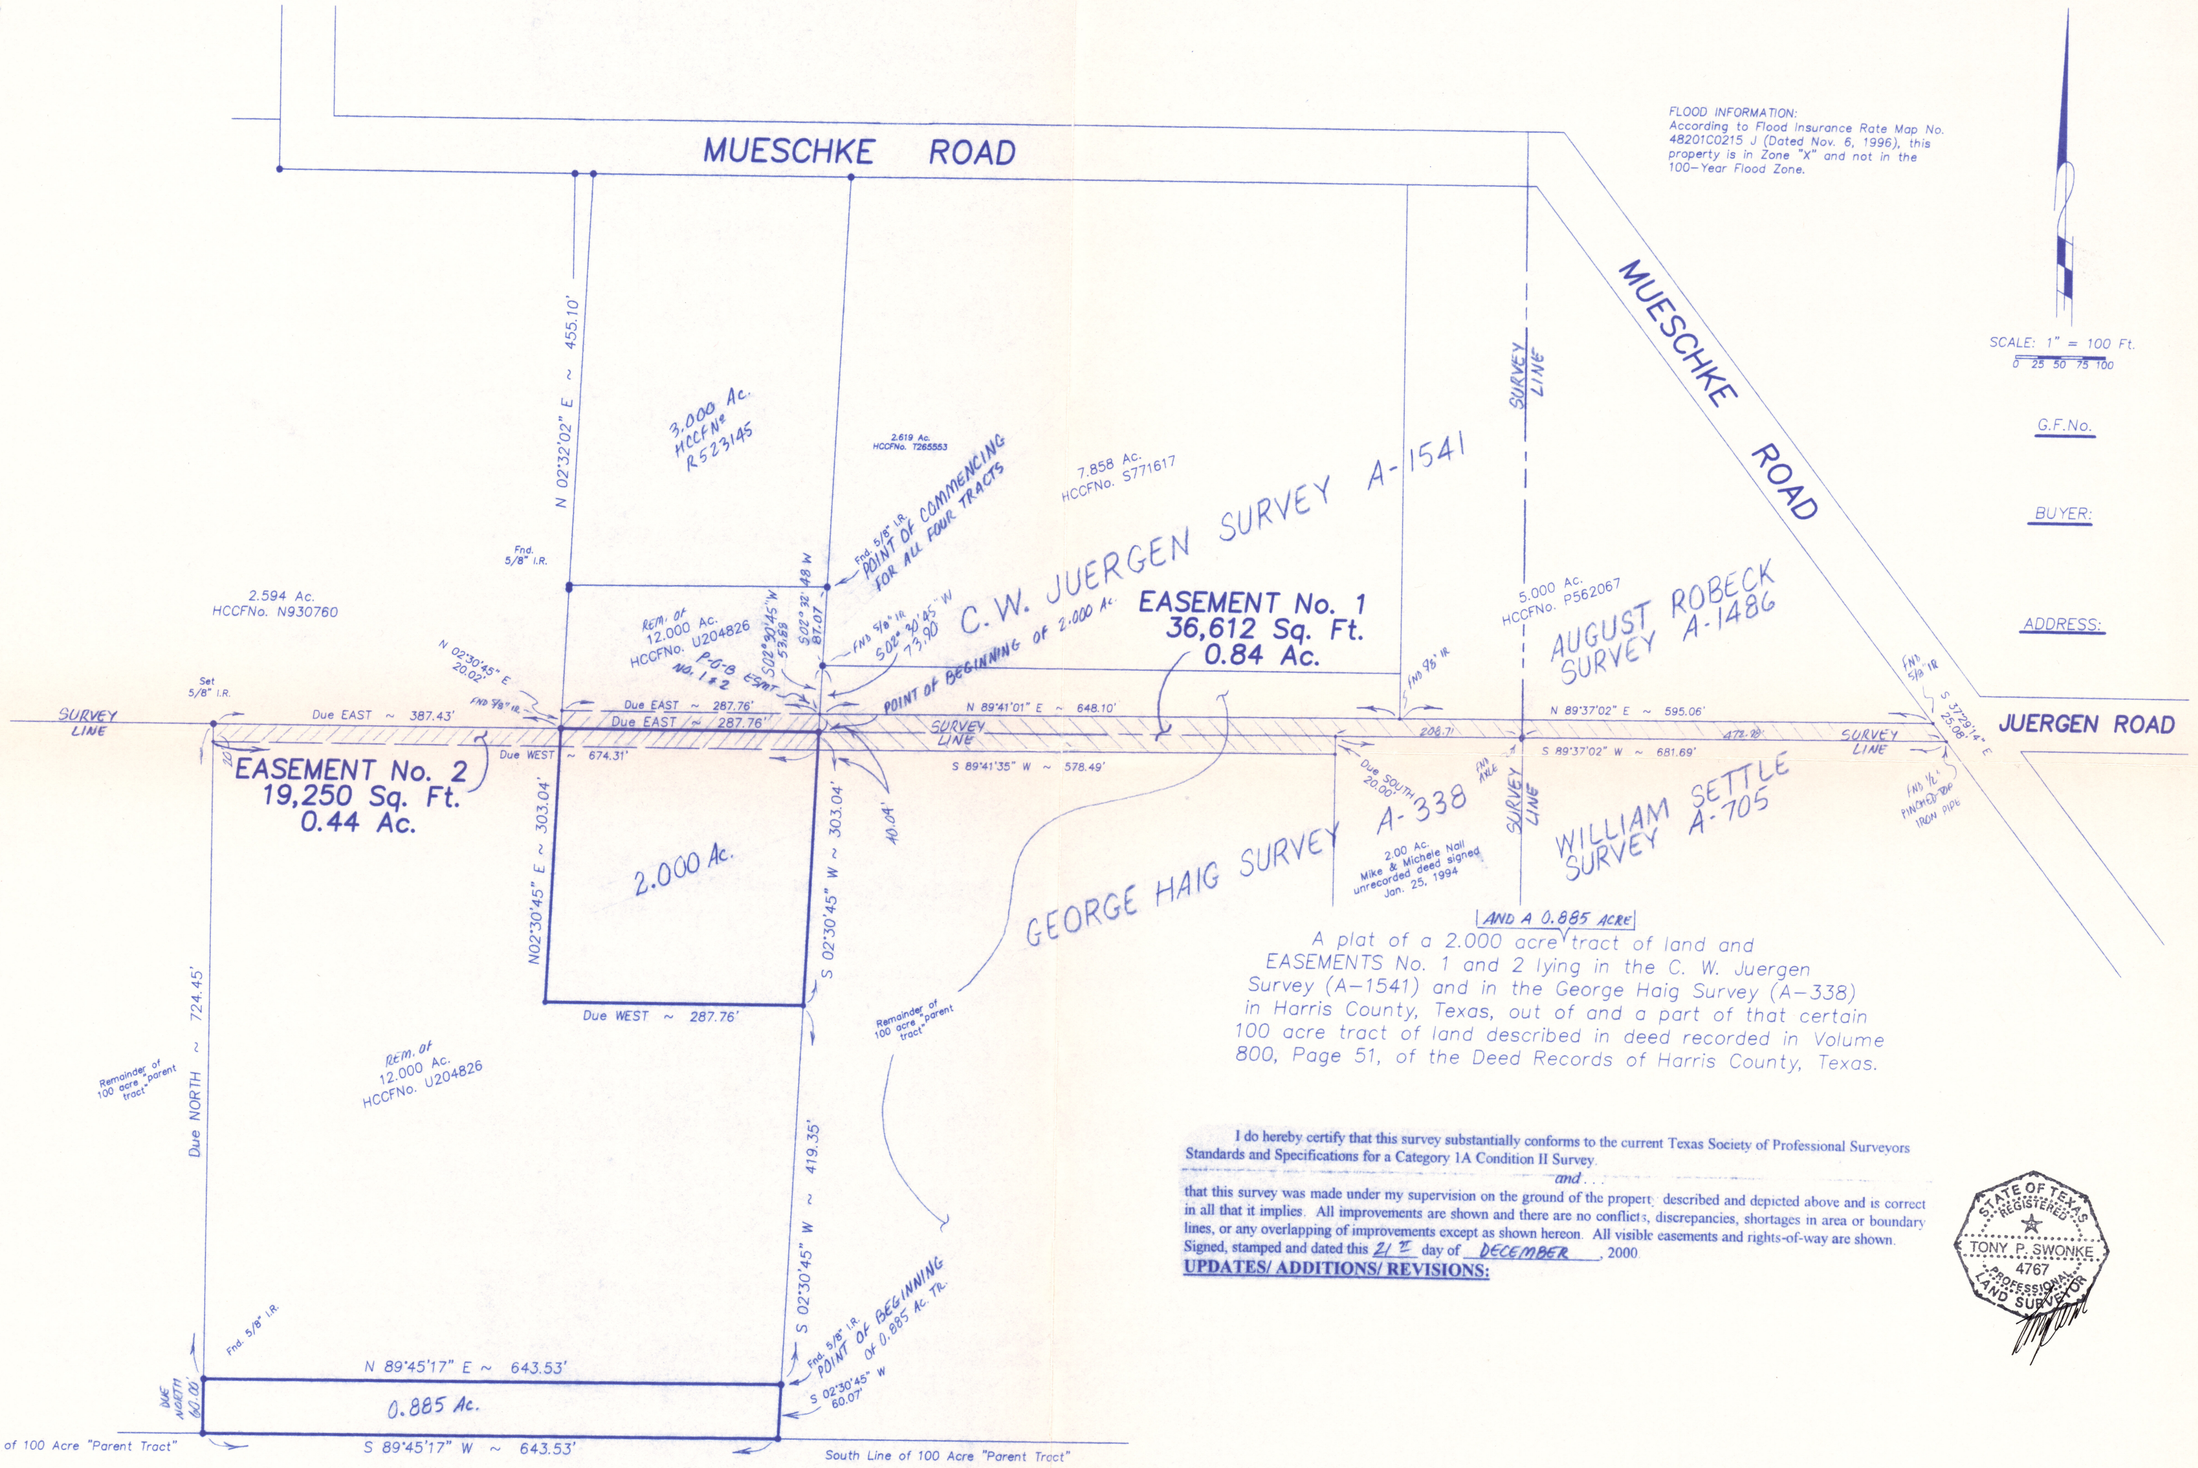

FLOOD INFORMATION:
According to Flood Insurance Rate Map No. 48201C0215 J (Dated Nov. 6, 1996), this property is in Zone "X" and not in the 100-Year Flood Zone.

A plat of a 2.000 acre AND A 0.885 ACRE tract of land and EASEMENTS No. 1 and 2 lying in the C. W. Juergen Survey (A-1541) and in the George Haig Survey (A-338) in Harris County, Texas, out of and a part of that certain 100 acre tract of land described in deed recorded in Volume 800, Page 51, of the Deed Records of Harris County, Texas.

I do hereby certify that this survey substantially conforms to the current Texas Society of Professional Surveyors Standards and Specifications for a Category 1A Condition II Survey.

and . . .

that this survey was made under my supervision on the ground of the property described and depicted above and is correct in all that it implies. All improvements are shown and there are no conflicts, discrepancies, shortages in area or boundary lines, or any overlapping of improvements except as shown hereon. All visible easements and rights-of-way are shown. Signed, stamped and dated this 21st day of DECEMBER, 2000.

UPDATES/ ADDITIONS/ REVISIONS:

STATE OF TEXAS
REGISTERED
TONY P. SWONKE
4767
PROFESSIONAL LAND SURVEYOR

Prepared by
Tony Swonke Land Surveying
700 Kane Street
Tomball, TX 77375
281 **351-SRVY** 7789