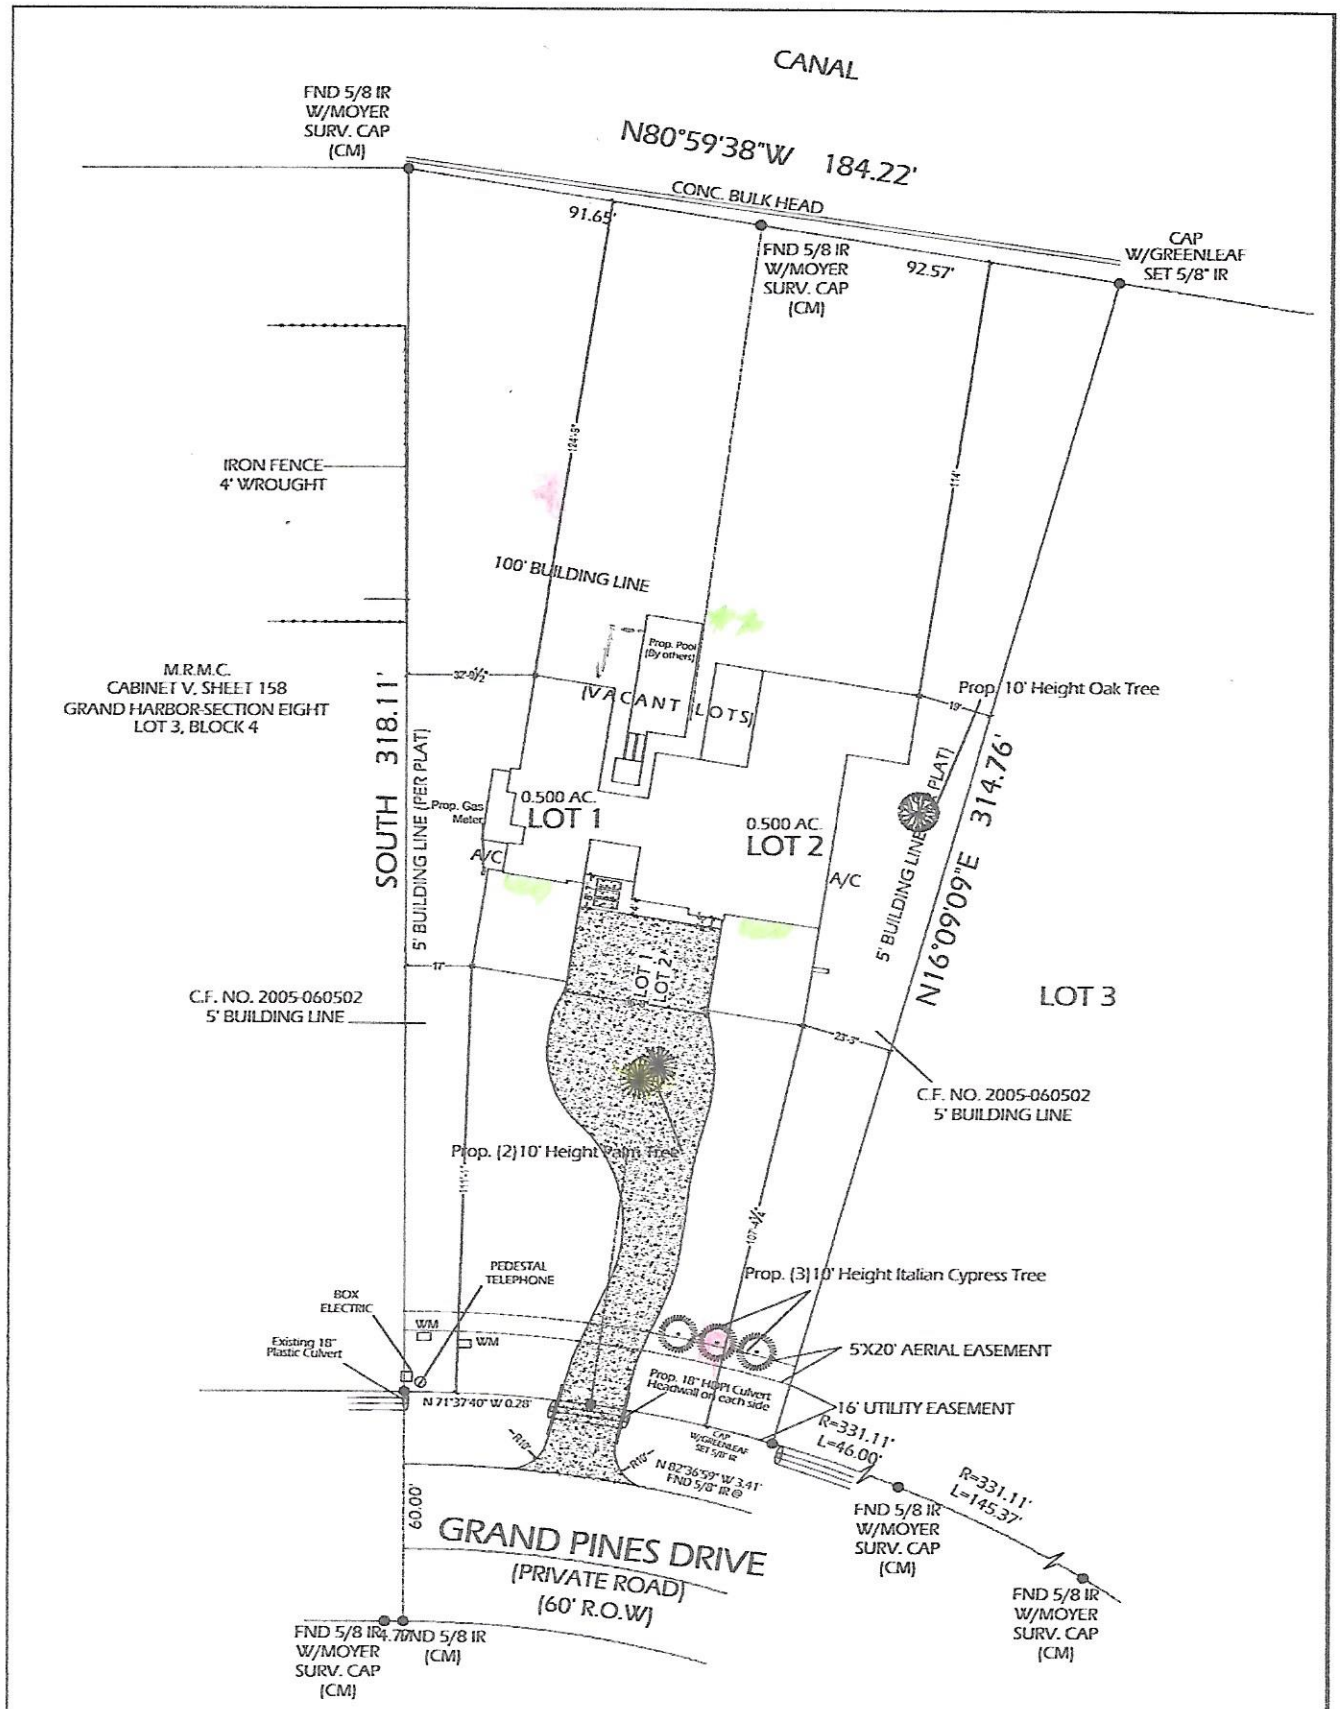

SITE PLAN

Sheet: A00

Revision:

Scale: 1" = 15'

Date: 11-28-2016

Drawn By: LC

Checked By: HT

Title:

11600 Grand Pine Dr,
Montgomery, TX 77356
Lot 1 and 2, Block 2 GRAND HARBOR
OWNER: Carl A. Bartolomei & Kim M. Mintalar- Bartolomei
Phone: 262-308-2612
Email: cbartolomei@hotmail.com

Building and Infrastructure Solutions
Ph: 281-459-1937
Fax: 281-371-6877
bnisolutions@hotmail.com
Registration # F-10832