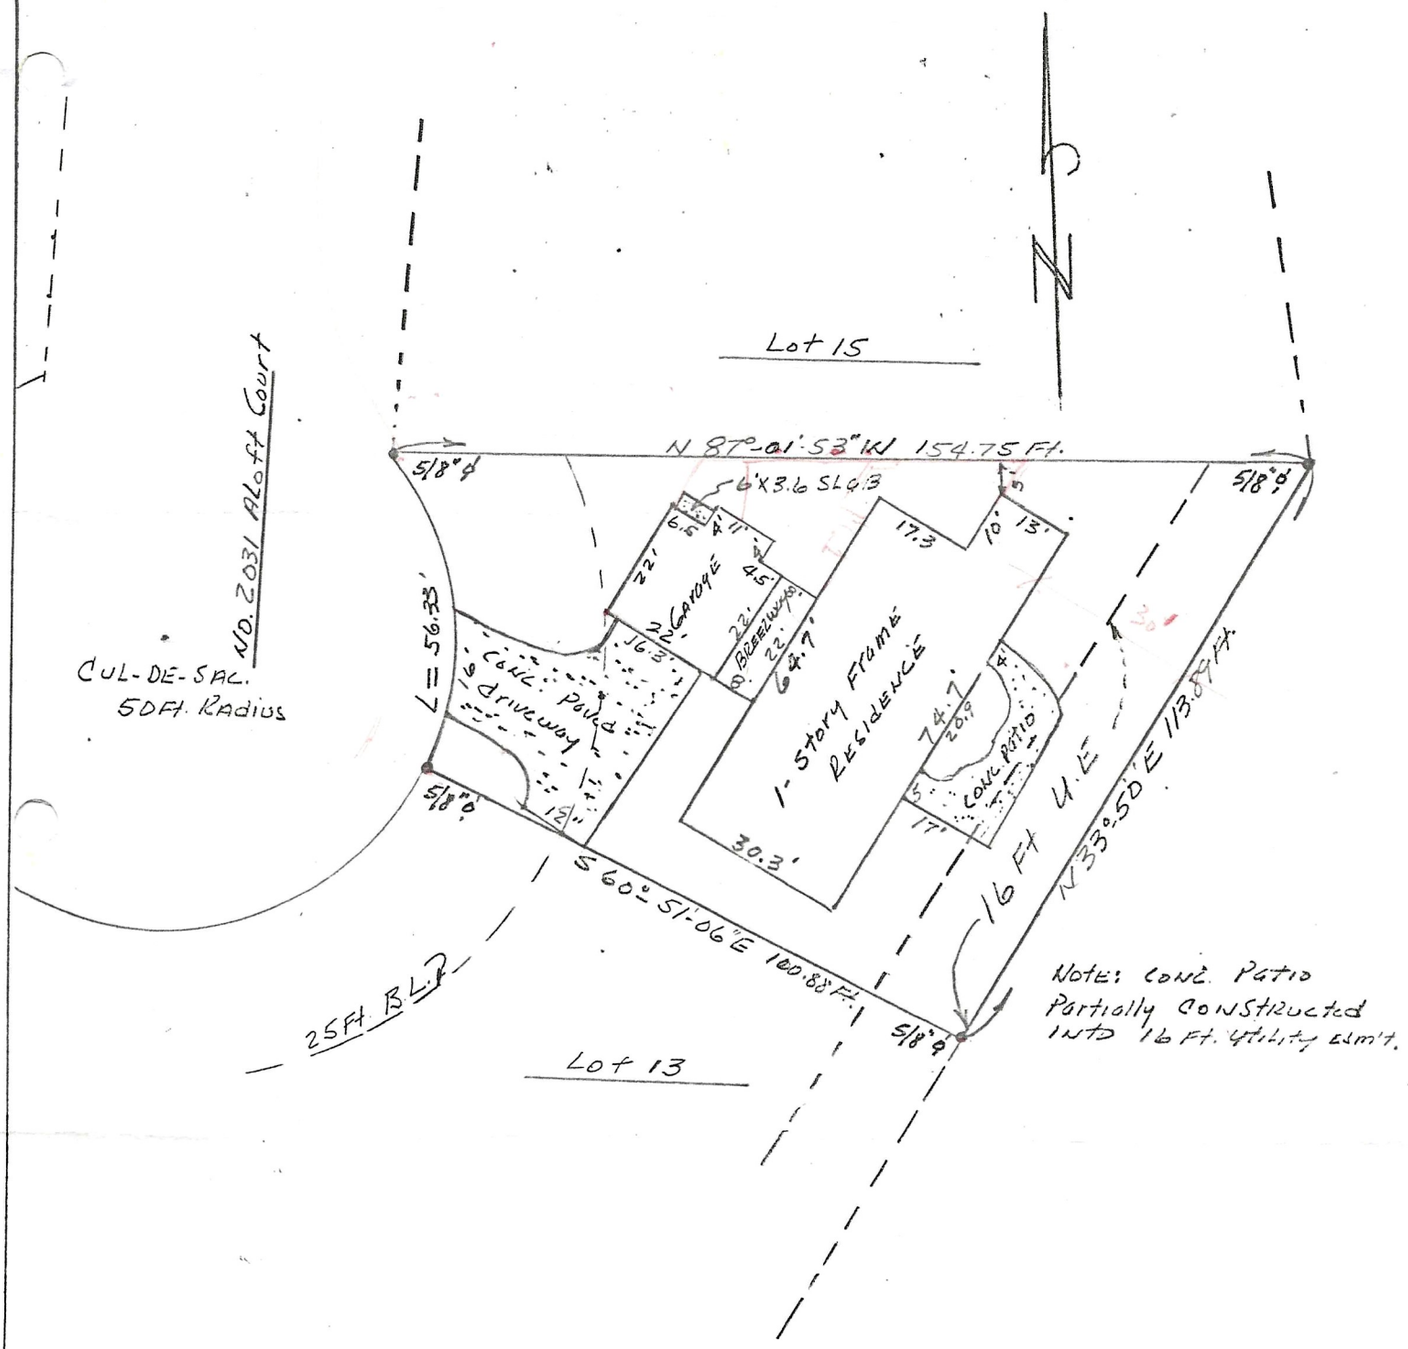

Date: 8/10/79 Scale: 1" = 30 Ft.

I, J. B. Nelson, certify that the above is an accurate plat of Lot 14, Block 2, of Newport, Sec. 4, an addition in the Humphrey Jackson & William Wilson Surveys, Abstract Nos. 37 & 838 Harris County, Texas, according to map or plat thereof recorded in Volume 198, at Page 53 of the Map Records of Harris County, Texas.

There are no encroachments on the property at this time and all improvements are located wholly within the boundary lines described above and are in conformity with the building setback lines. * Boundary & title Survey
* Conc. Patio Partially Constructed into 16 Ft Utility Esm't

Purchaser: Bob Beckwith

G. F. No: _____

J. B. Nelson
J. B. Nelson
Reg. Public Surveyor 1703

STATE OF TEXAS
J. B. NELSON
1703
REGISTERED PUBLIC SURVEYOR

FOR FUTURE CONSTRUCTION USE ONLY IDENTIFIED LOT OR TRACT CORNERS

NS-2