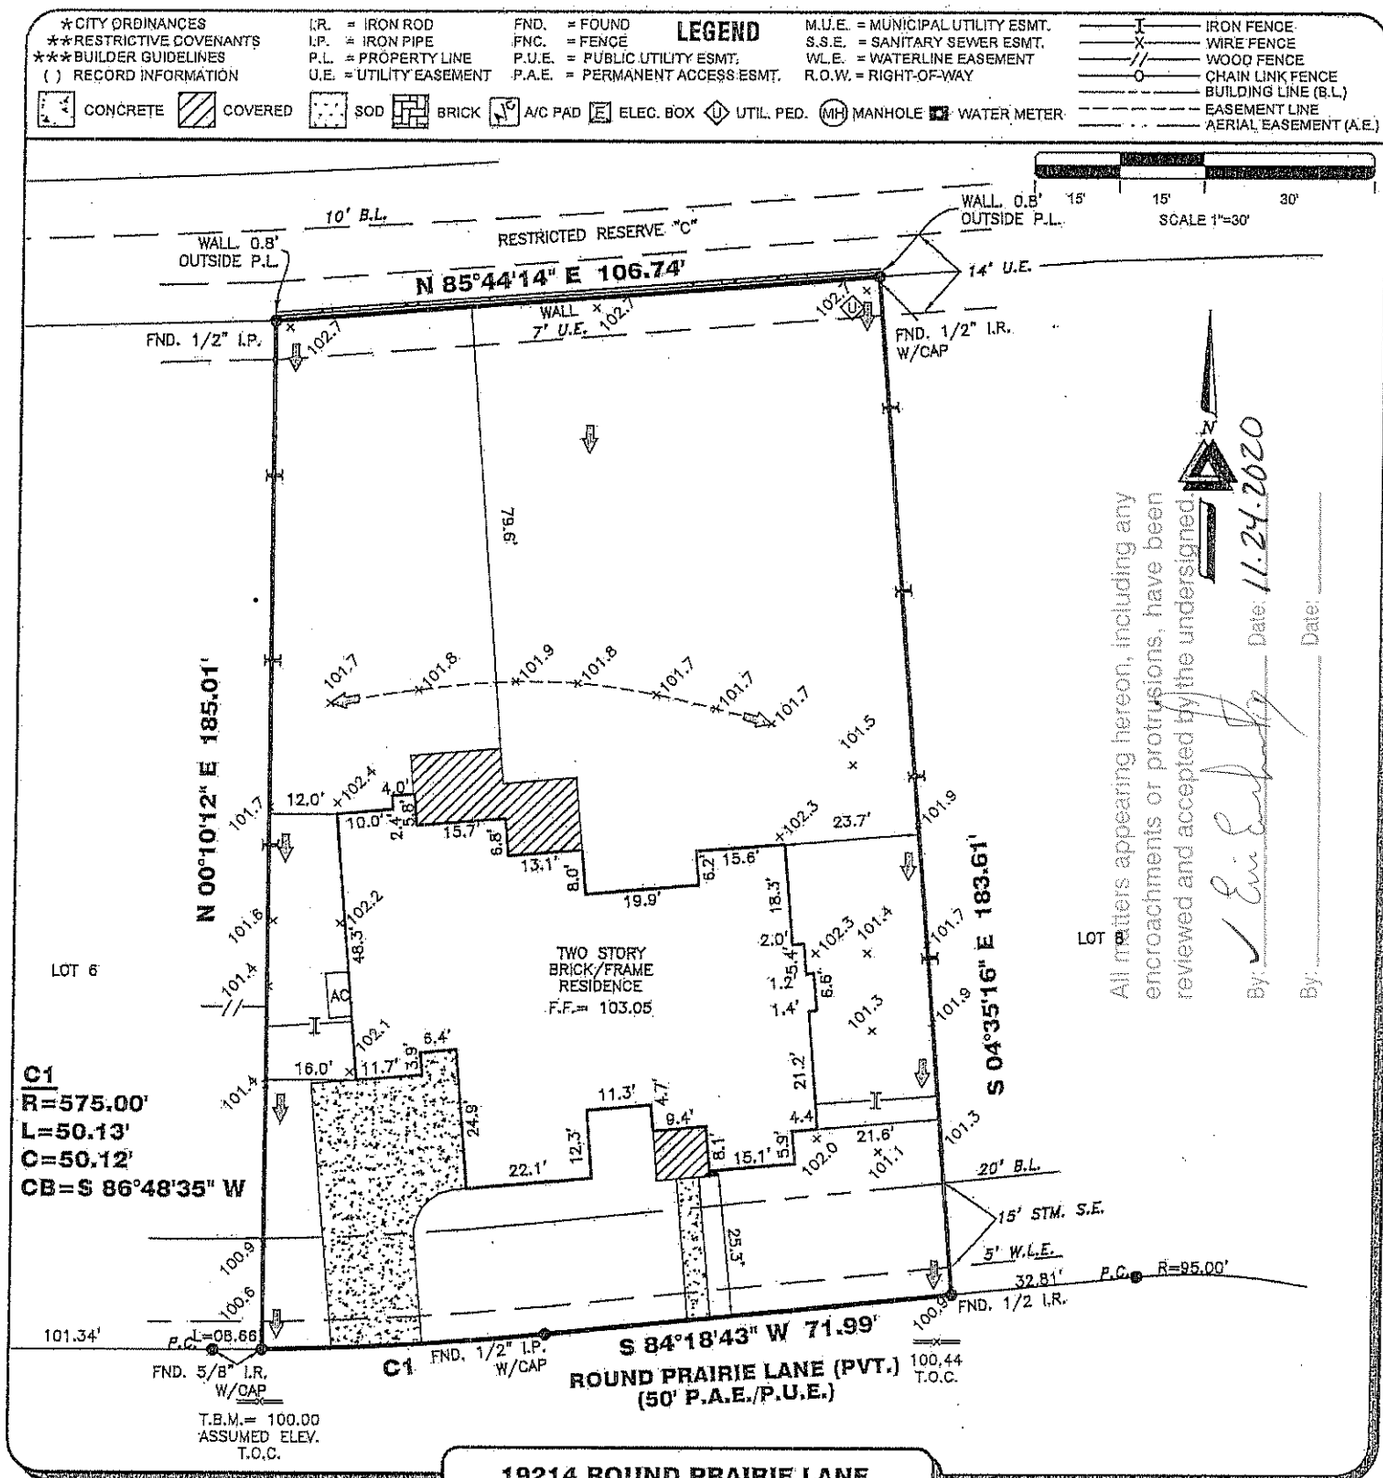


19214 ROUND PRAIRIE LANE

PROPERTY INFORMATION

LOT 7 BLOCK 2

SUBDIVISION:
BRIDGELAND PARKLAND VILLAGE SEC. 20

RECORDING INFO:
FILM CODE 686126, MAP RECORDS, HARRIS COUNTY, TEXAS

BORROWER:
ERIC EVERHART

TITLE CO.
STAR TEX TITLE

G.F.# 4903722000483 **G.F. DATE:** 11-04-20

SURVEYED FOR:
PARTNERS IN BUILDING

DRAWING INFORMATION

TRI-TECH JOB NO: BPIB454-19
CLIENT JOB NO:
DRAWN BY: NK
BEARING BASE: REFERRED TO PLAT NORTH
FIELD DATE: 11-20-19

FLOOD INFORMATION

F.I.R.M. NO: 48201C **PANEL:** 0415N
REVISED DATE: 11-15-19 **ZONE:** "X"

FLOOD INFORMATION PROVIDED HEREON IS BASED ON SCALING THE LOCATION OF THE SUBJECT TRACT ON THE FLOOD INSURANCE RATE MAPS. THE INFORMATION SHOULD BE USED TO DETERMINE FLOOD INSURANCE RATES ONLY AND IS NOT INTENDED TO IDENTIFY SPECIFIC FLOODING CONDITIONS. WE ARE NOT RESPONSIBLE FOR THE F.I.R.M.'S ACCURACY. FLOOD INFORMATION IS SUBJECT TO LETTER OF MAP CHANGES.

NOTES:

ALL EASEMENTS AND BUILDING LINES SHOWN ARE PER THE RECORDED PLAT UNLESS OTHERWISE NOTED.

RESTRICTIVE COVENANTS AND EASEMENTS AS DEFINED PER FILM CODE 686126, M.R.H.C.TX., H.C.O. FILE NOS. 2046109, 2046110, Z378519, Z378520, 20080299684, 20080299687, 20080299330, 20080298801, 20100094556, 20100307503, 20100307505, 20100307787, 20110329920, 20110418760, 20110418915, 20110418956, 20110421182, 20120022253, 20120084702, 20120086716, 20120475485, 20140041457, 20150036260, 20150039487, 20150071840, 20150184205, RP-2016-107633, RP-2015-165483, RP-2017-219973, RP-2017-225634, RP-2016-160444, RP-2018-427910, RP-2018-427911, RP-2018-548975, RP-2019-53262, RP-2019-118548, RP-2019-133670, RP-2020-166188, RP-2020-171573, RP-2020-248951, RP-2020-363947, 2020-470777, RP-2020-470864.

SUBJECT TO A DRAINAGE EASEMENT 15' ON EACH SIDE OF THE CENTERLINE OF ALL NATURAL DRAINAGE COURSES.

ALL ROD CAPS ARE STAMPED "BGE INC", UNLESS OTHERWISE NOTED.

SUBJECT TO A DRAINAGE EASEMENT 15' ON EACH SIDE OF THE CENTERLINE OF ALL NATURAL DRAINAGE COURSES IN THE ADDITION AS SHOWN ON RECORDED PLAT OF SAID ADDITION.

C.O.H. ORDINANCE 85-1878 PER H.C.O.F. # N-253866 AND C.O.H. ORDINANCE 89-1312 PER H.C.C.F.# M-337573 AND AMENDED BY C.O.H. ORDINANCE 1999-262.

PROPERTY SUBJECT TO RECORDED RESTRICTIONS, REGULATIONS, & ORDINANCES IF ANY.

ABSTRACT INFORMATION PROVIDED HEREON IS BELIEVED TO BE SUFFICIENT AND CORRECT BY THE UNDERSIGNED SURVEYOR. THIS SURVEY DOES NOT CONSTITUTE A TITLE SEARCH BY THE SURVEYOR. THE ENCUMBRANCES OF RECORD, AS REFLECTED ON THIS SURVEY ARE BASED ON THE RECORDED MAP, PLAT AND/OR DEEDS IN CONJUNCTION WITH TITLE INFORMATION OBTAINED FROM THE TITLE REPORT LISTED HEREON.

ALL BUILDING LINES, RECORDED EASEMENTS, UNRECORDED EASEMENTS, BUILDING RESTRICTIONS (DEED RESTRICTIONS, ETC.) AND ZONING ORDINANCES (INCLUDING CITY OF HOUSTON), IF ANY, THAT AFFECT SUBJECT PROPERTY SHOULD BE VERIFIED.

THIS SURVEY DOES NOT ADDRESS ANY EAVES, GUTTERS OR OTHER OVERHANGING STRUCTURE FEATURES, WHICH MAY PROTRUDE OVER BOUNDARY, EASEMENT AND/ OR BUILDING LINES, UNLESS OTHERWISE SHOWN HEREON.

REVISIONS

DATE	REASON	BY
07-16-20	FINAL SURVEY	BT
11-13-20	ADD BUYER NAME	BT

TRI-TECH
SURVEYING COMPANY, L.P.
10401 WESTOFFICE DR.
HOUSTON, TEXAS 77042
PH: 713-667-0800
www.tritechtx.com TBPLS #10115900

CERTIFICATION

I, the undersigned registered professional land surveyor, do hereby state that the plat shown hereon represents a boundary survey made on the ground under my supervision of the tract or parcel of land, according to the map or plat thereof, indicated hereon.

THIS SURVEY IS VALID FOR THIS TRANSACTION ONLY.

© 2020 TRI-TECH SURVEYING COMPANY, L.P.

STATE OF TEXAS
REGISTERED
MARK S. BROWN
5553
PROFESSIONAL
LAND SURVEYOR

11/16/2020
SURVEYOR REGISTRATION