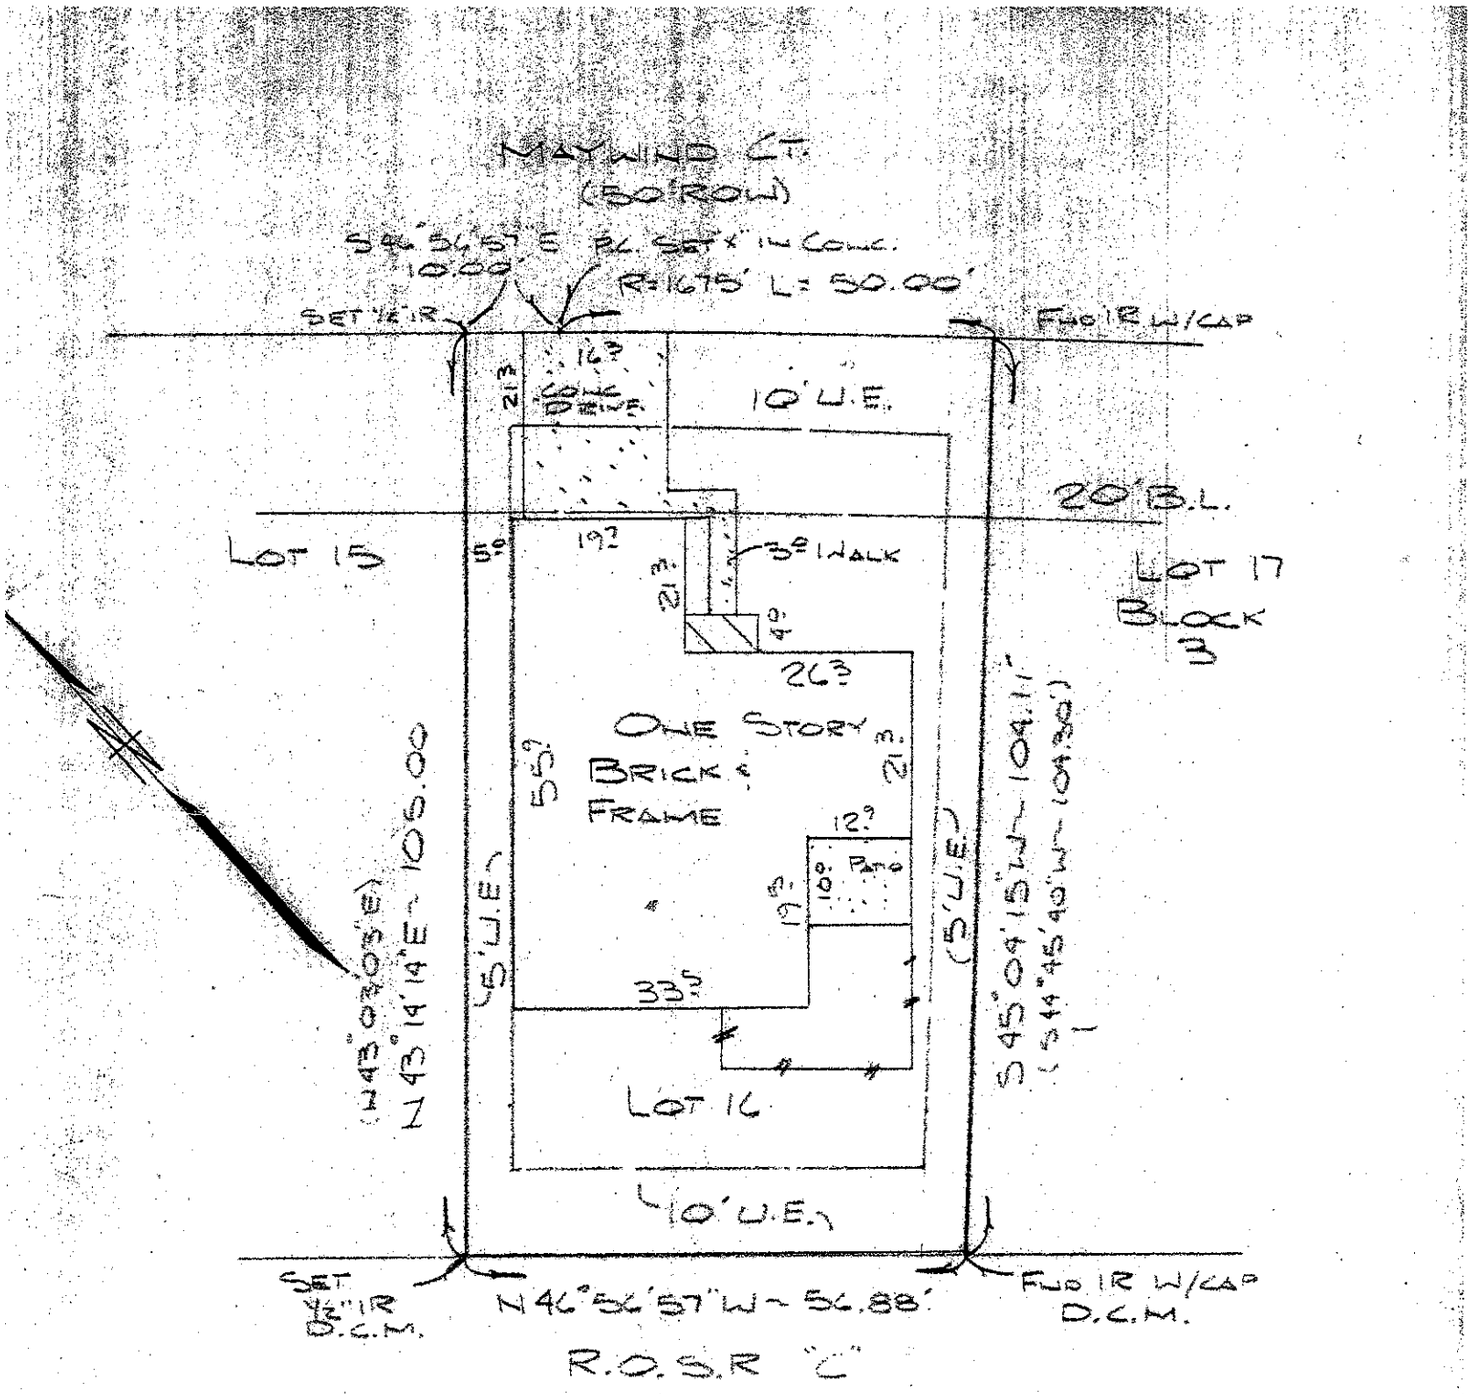


BEARINGS BASED ON SUBD. PLAT
10' & 5' U.E. (VOL. 991, PG. 717 D.R.)

FLOOD PLAIN INFORMATION:
ZONE: C
PANEL NO.: 480483-0205C
DATE: 8-1-84

G.F. NO.: 93406140

JOB NO.: 9392310

SCALE: 1" = 20'

MONTGOMERY County, Texas

Purchasers HENRY T. & VICKI L. NIEZGODA

Address 13 MAYWIND CT.

Lot 16 Block 3 Sec. 2

Survey

Area

Subd VILLAGE OF PANTHER CREEK

CAB. "B" SHEET 101-A M.R. THE WOODLANDS, TX. 77380


I, Robert A. LaPlant, a Registered Professional Land Surveyor in the State of Texas, do hereby certify to STEWART TITLE CO., MITCHELL MORTGAGE CO.

that this survey complies with the Professional Surveyors Land Surveying Practices and Board Rules.

Dated this 28TH day of OCT 1993

STATE OF TEXAS REGISTERED ROBERT A. LAPLANT 1853 PROFESSIONAL LAND SURVEYOR

ROBERT A LaPLANT SURVEYORS, INC.
3724 FM 1960 WEST #115 • HOUSTON, TX 77068
(713) 440-8890 • FAX 440-8510

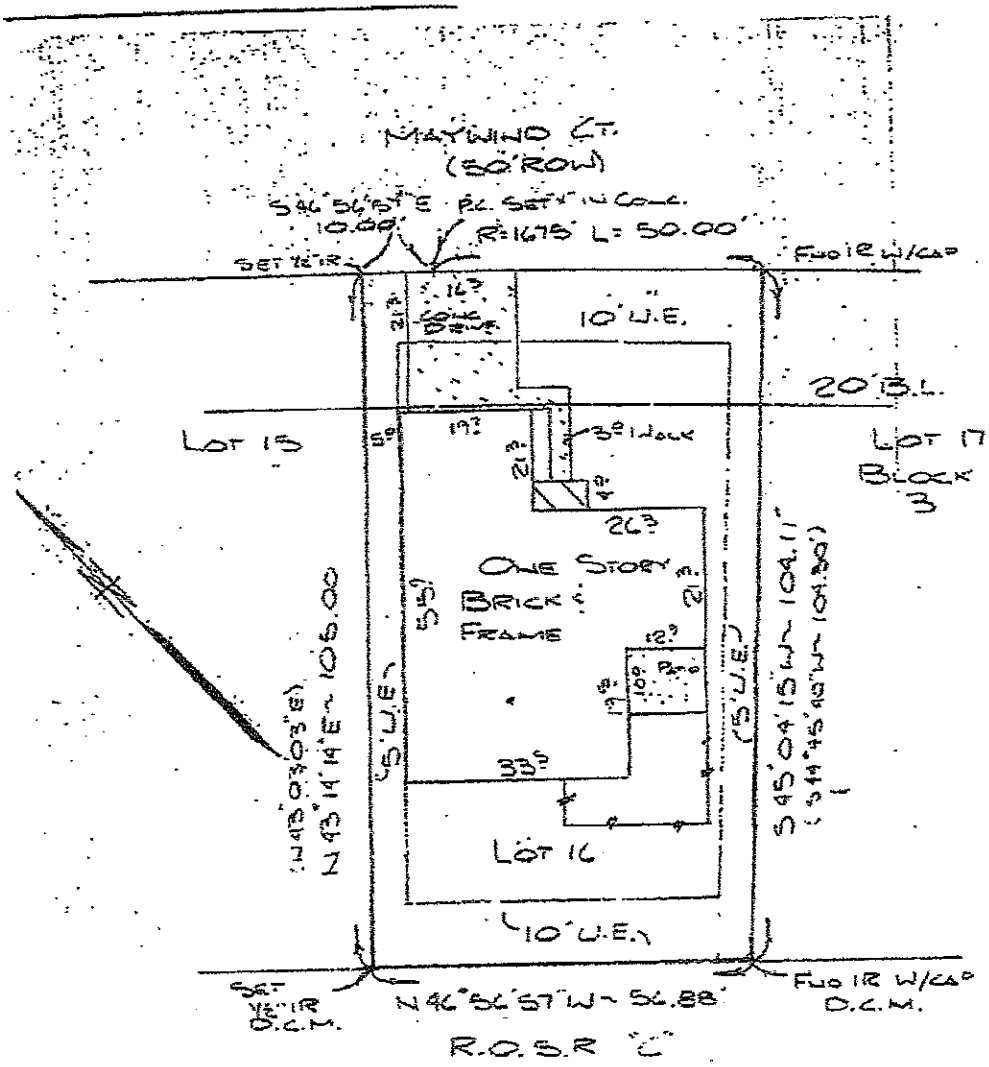

BEARINGS BASED ON SUBD. PLAT
10' & 5' U.E. (Vol. 991, Pg. 717 D.R.)

FLOOD PLAIN INFORMATION:
ZONE: C
PANEL NO.: 480483-0205C
DATE: 8-1-84

G.F. NO.: 9340640

JOB NO.: 939310

SCALE: 1" = 20'

MONTGOMERY County, Texas

Purchasers: HENRY T. & VICKI L. NIEZGODA

Address: 13 MAYWIND CT.

Lot: 16 Block: 3 Sec.: 2

Survey:

Area:

Subd: VILLAGE OF PANTHER CREEK

CAB. B SHEET 104-A M.R. THE WOODLANDS, TX. 77380

I, Robert A. LaPlant, a Registered Professional Land Surveyor in the State of Texas, do hereby certify to STEWART TITLE CO., MITCHELL MORTGAGE CO.

that this survey complies with the Professional Surveyors Land Surveying Practices and Board Rules.

Dated this 28th day of OCT 1993

STATE OF TEXAS
REGISTERED
ROBERT A. LAPLANT
1853
PROFESSIONAL
LAND SURVEYOR

ROBERT A LaPLANT SURVEYORS, INC.
3724 FM 1960 WEST #115 • HOUSTON, TX 77068
(713) 440-8890 • FAX 440-8510

510