CURVE	RADIUS	CHORD BEARING	LENGTH	CHORD
C1	685.00'	S 71°17'18" W	148.30'	148.01'

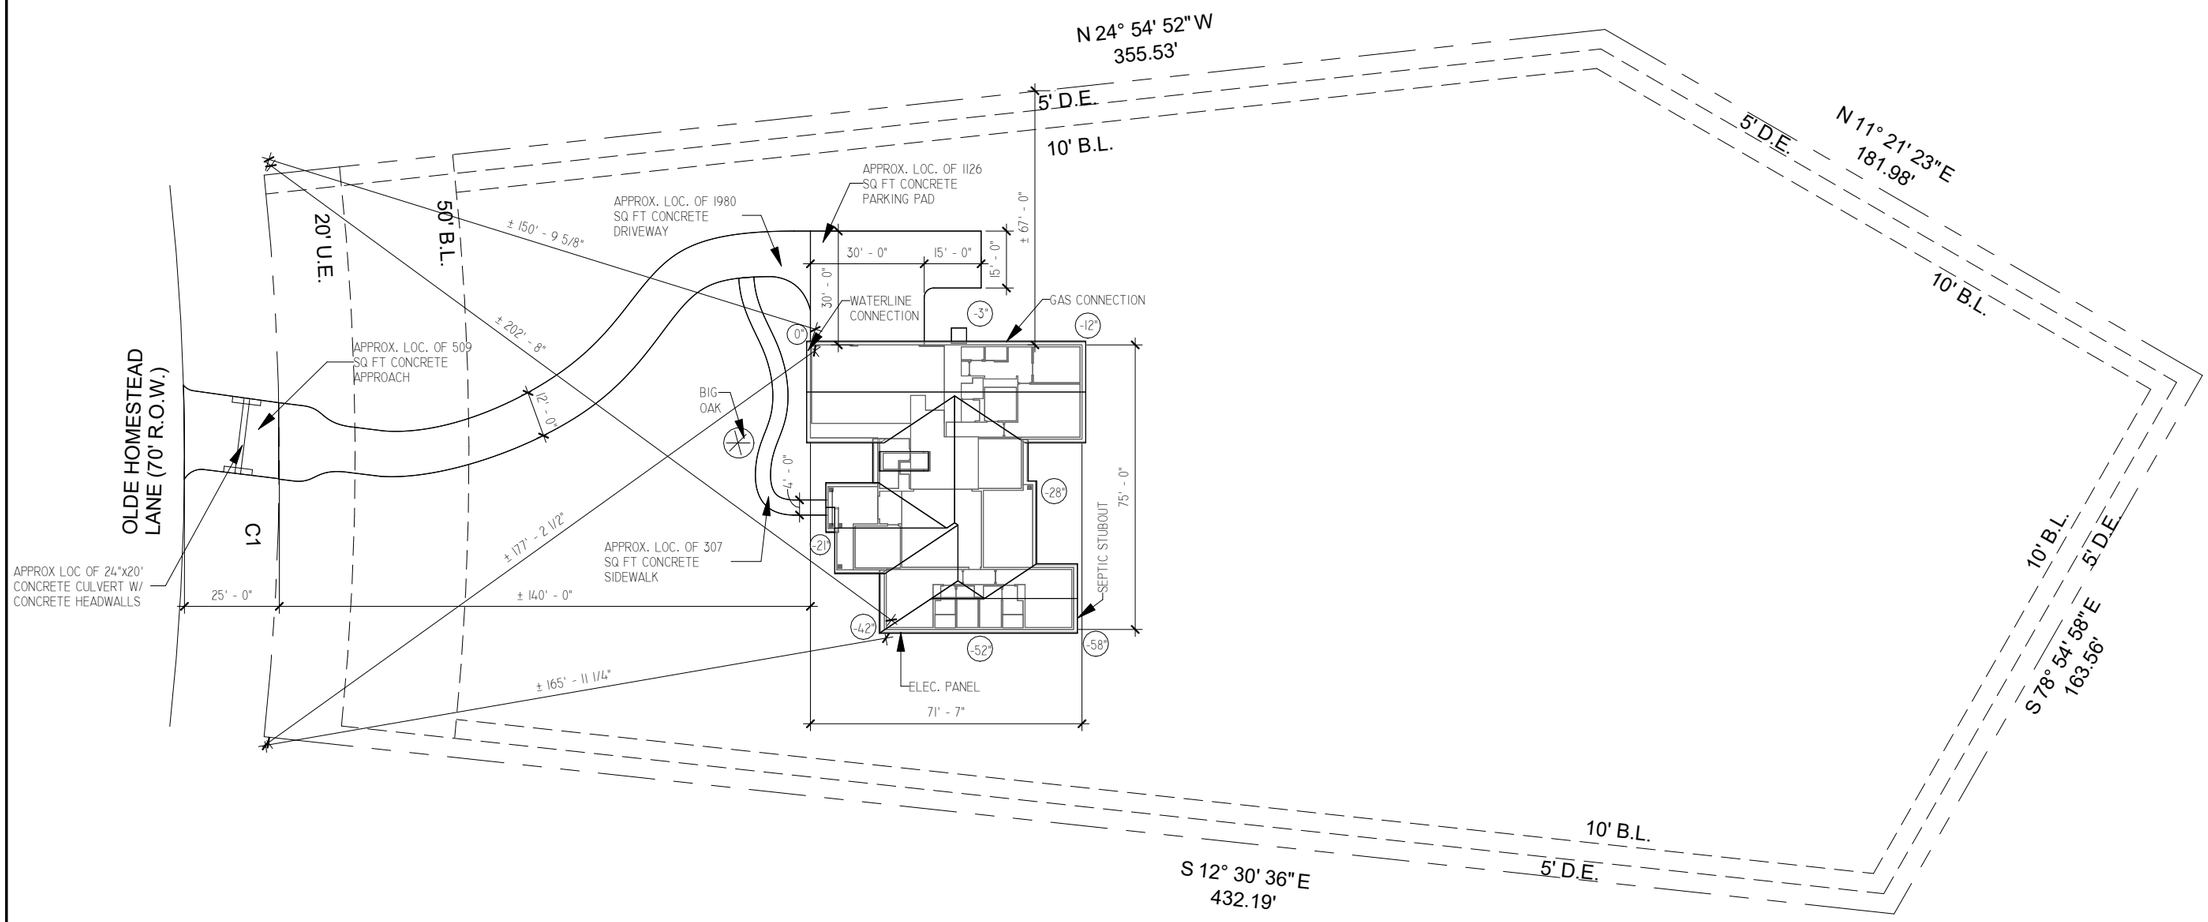

0 OLDE HOMESTEAD LANE,
WILLIS, SAN JACINTO COUNTY,
TX 77328

SUBDIVISION:	CAPITAL CREEK RANCH
LOT:	10
SECTION:	1
BLOCK:	6

Plot Plan
1" = 40'-0"

REVISIONS

1	
2	
3	
4	
5	
6	
7	
8	
9	
10	

Houston

www.dth.com

DESIGN TECH HOMES
CUSTOM BUILDER

Homeowner's Name: Capital Creek Ranch Spec 3204	
Homeowner's Signature of Approval:	
Sale's Consultant's Name: Design Tech Homes	
Sale's Consultant's Signature of Approval:	
Conceptual Plan	

ISSUE DATE: 08-01-2025
DRAWN BY: IV
CHECKED BY: JCB
SHEET NUMBER:
A0.03
SHEET NAME:
Plot Plan

THIS PLAN IS PROTECTED UNDER THE FEDERAL COPYRIGHT ACT BY DESIGN TECH HOMES LLP. THE USE OR REPRODUCTION OF THIS PLAN MAY BE AN INFRINGEMENT OF THE FEDERAL COPYRIGHT ACT.

5/29/2026 1:10:24 PM Q:\Design\Dth Customer\2025 Customers\Capital Creek Ranch Spec Home 0000\Capital Creek Ranch Spec Home 3204.rvt