


Don A. McClenny 64-10

Karen D. McClenny

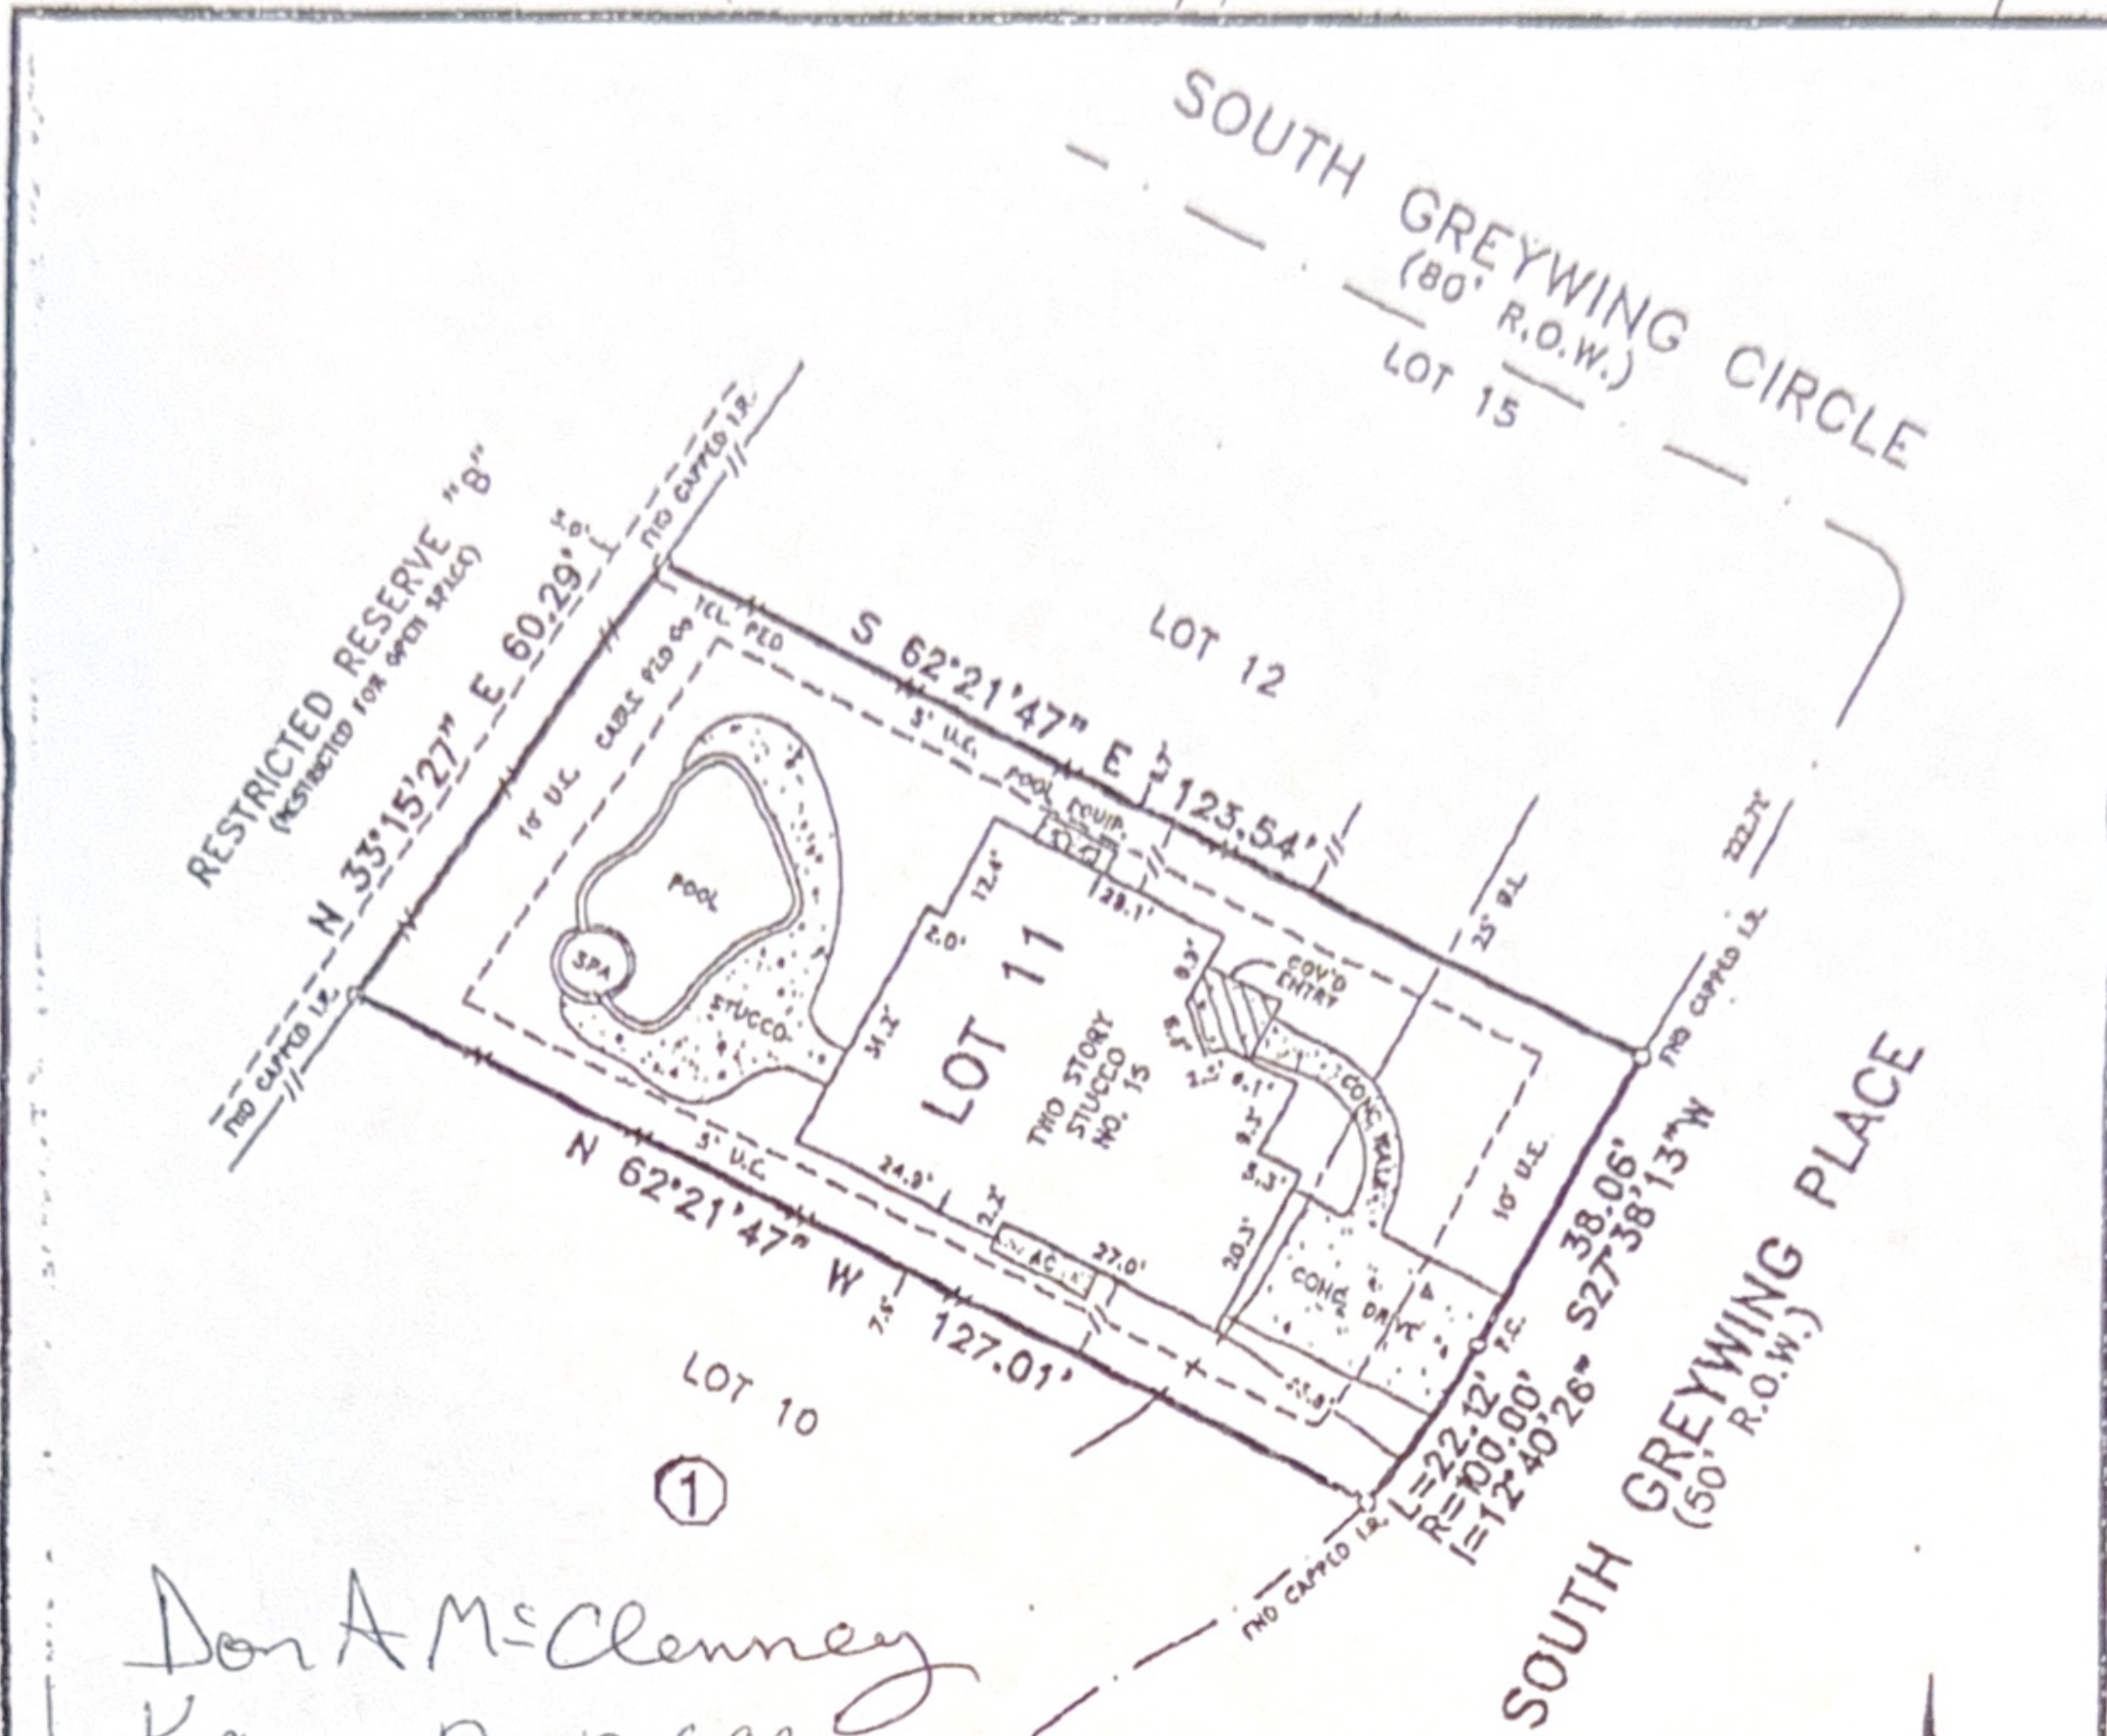

Don A. McClenny
Karen D. McClenny

NOTES:

- 1) -//- DENOTES WOODEN FENCE.
- 2) SUBJECT TO RESTRICTIVE COVENANTS BY CABINET G, SHEET 188A-188A, M.C.U.R. AND M.C.C.F. NOS. 9348161, 9357920, 9362883, 2000-000528, AND 2000-017400.
- 3) 10' (FRONT/REAR), 5' (SIDES) UTILITY EASEMENTS BY M.C.C.F. NOS. 9348561 AND 9357928.

BUYER'S ACKNOWLEDGMENT

ALL BEARINGS ARE BASED ON THE RECORDED PLAT UNLESS OTHERWISE NOTED.
FLOOD ZONE DETERMINED BY GRAPHIC PLOTTING ONLY. WE DO NOT ASSUME RESPONSIBILITY FOR EXACT DETERMINATION.
THIS SURVEY HAS BEEN COMPILED IN ACCORDANCE WITH INFORMATION CONTAINED IN THE TITLE COMMITMENT REFERENCED IN OF NO. 00408135.

LOT 11	BLOCK 1	SECTION 8	SUBDIVISION THE WOODLANDS, VILLAGE OF ALDEN BRIDGE		FLOOD NOTE
RECORDATION CABINET G, SHEET 188A-188A, M.C.U.R.		COUNTY MONTGOMERY	STATE TEXAS	SURVEY WILLIAM H. HARRISON SURVEY, A-257 AND A.W. SPRINGER SURVEY, A-490	THIS TRACT IS LOCATED WITHIN FLOOD ZONE "X" (UNSHADED) ACCORDING TO THE FEDERAL EMERGENCY MANAGEMENT AGENCY (FEMA) FLOOD INSURANCE RATE MAP (FIRM) COMMUNITY PANEL NO. 480483 0510 F. REVISED DECEMBER 19, 1996.
LENDER CO. PROVIDENT HOME LOANS		TITLE CO. STEWART TITLE COMPANY			
PURCHASER DON A. McCLENNEY AND KAREN D. McCLENNEY					JOB NO. 30457 K
ADDRESS 15 SOUTH GREYING PLACE, THE WOODLANDS, TEXAS					



Windrose Land Services, Inc.

FIELD WORK	06-22-00	VR
DRAFTED BY	06-22-00	VH
CHECKED BY	06-22-00	WP
KEY MAP NO.	210 0	

REVISION	



I do hereby certify that this survey was this day made on the ground and that this plat correctly represents the property legally described herein (or on attached sheet). That the facts found at the time of this survey show the improvements and that there are no encroachments apparent on the ground, except as shown.

Wade Pike

WINDROSE LAND SERVICES, INC.
11301 Richmond Ave., Suite K105
Houston, Texas 77082
TEL. (281) 558-8006 FAX (713) 461-1131