

15703 QUIET BAY COURT
HOUSTON, TEXAS 77095

① UNOBSTRUCTED DRAINAGE
EASEMENT
C.F. NO. G131238
H.C.R.P.R.

ALL ABSTRACTING IS
BY THE TITLE COMPANY
THIS SURVEY IS CERTIFIED
FOR THIS TRANSACTION ONLY
GRAPHIC PLOTTING ONLY AS
TO FLOOD DETERMINATION
SUBJECT TO ANY AND ALL
RECORDED AND UNRECORDED
EASEMENTS
SURVEY IS VALID IF PRINT HAS
ORIGINAL SEAL & SIGNATURE
SURVEYOR

G.F. NO. 95-1862

SCALE: 1" = 30' LOT: 5 BLOCK: 2

COUNTY: HARRIS

STATE: TEXAS

U.S. SURVEYING COMPANY, INC.
A Professional Land Surveying Company
747 Bradford Houston, Texas 77060
(713) 445-9216 FAX (713) 445-5332

SURVEY: W.C.R.R. CO.


ABSTRACT NO: 939

REF. V.342 P. 98

M.R. DATE: 8-21-95

JOB NO. 03-615

DRAWN BY: LGS

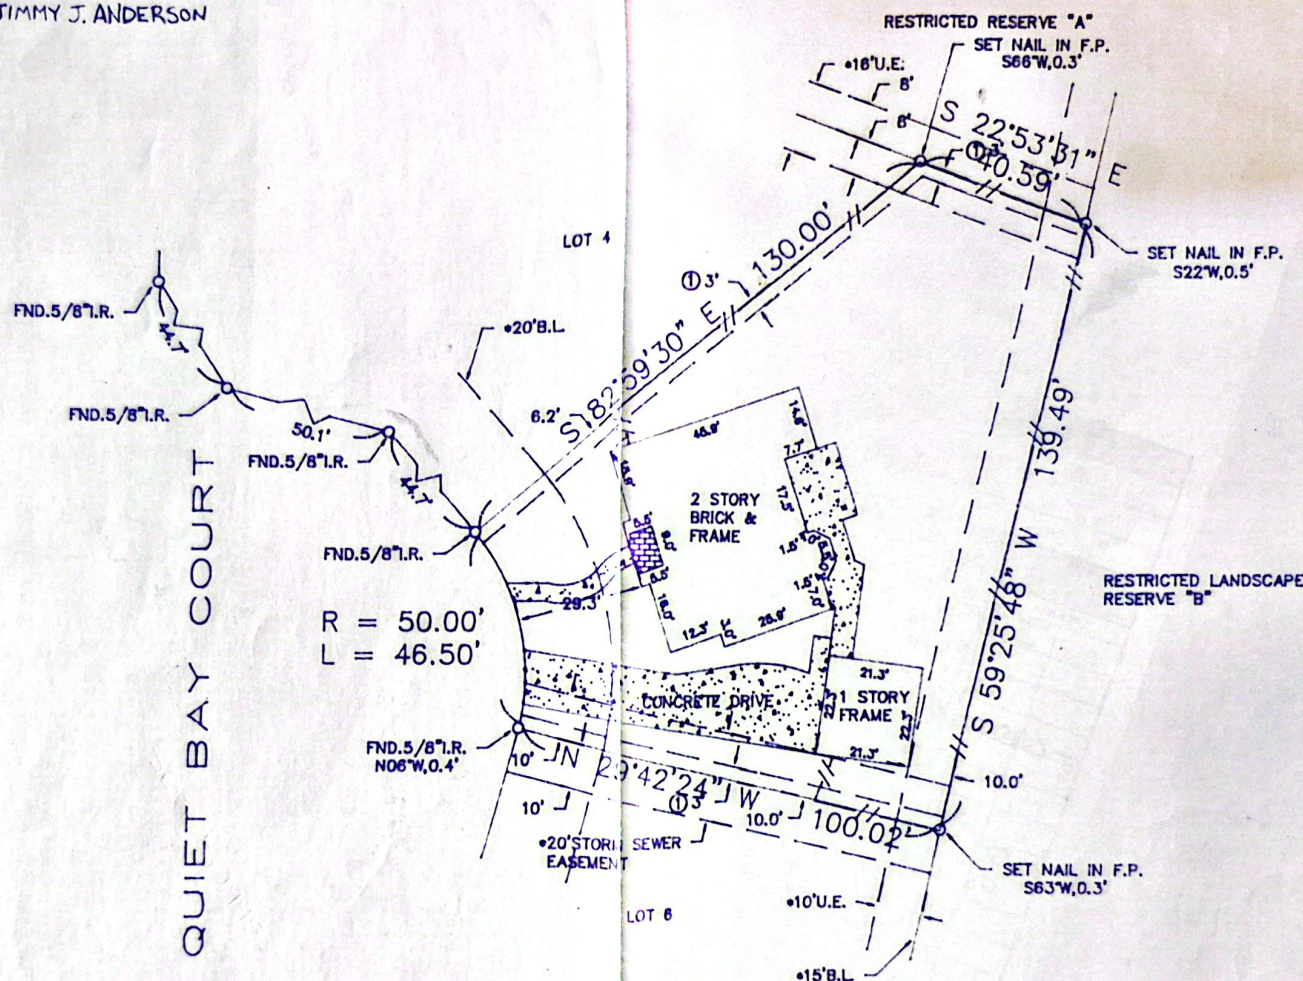

The above tract of land is not located in the 100-flood as to the National Flood Insurance Program Community-Panel No. 480201C- 0175G ZONE X. 9-28-90
The Surveyor makes no guarantee that the property will or will not flood.

I hereby certify that the above is a representation of an actual survey made on the ground under my supervision.

