
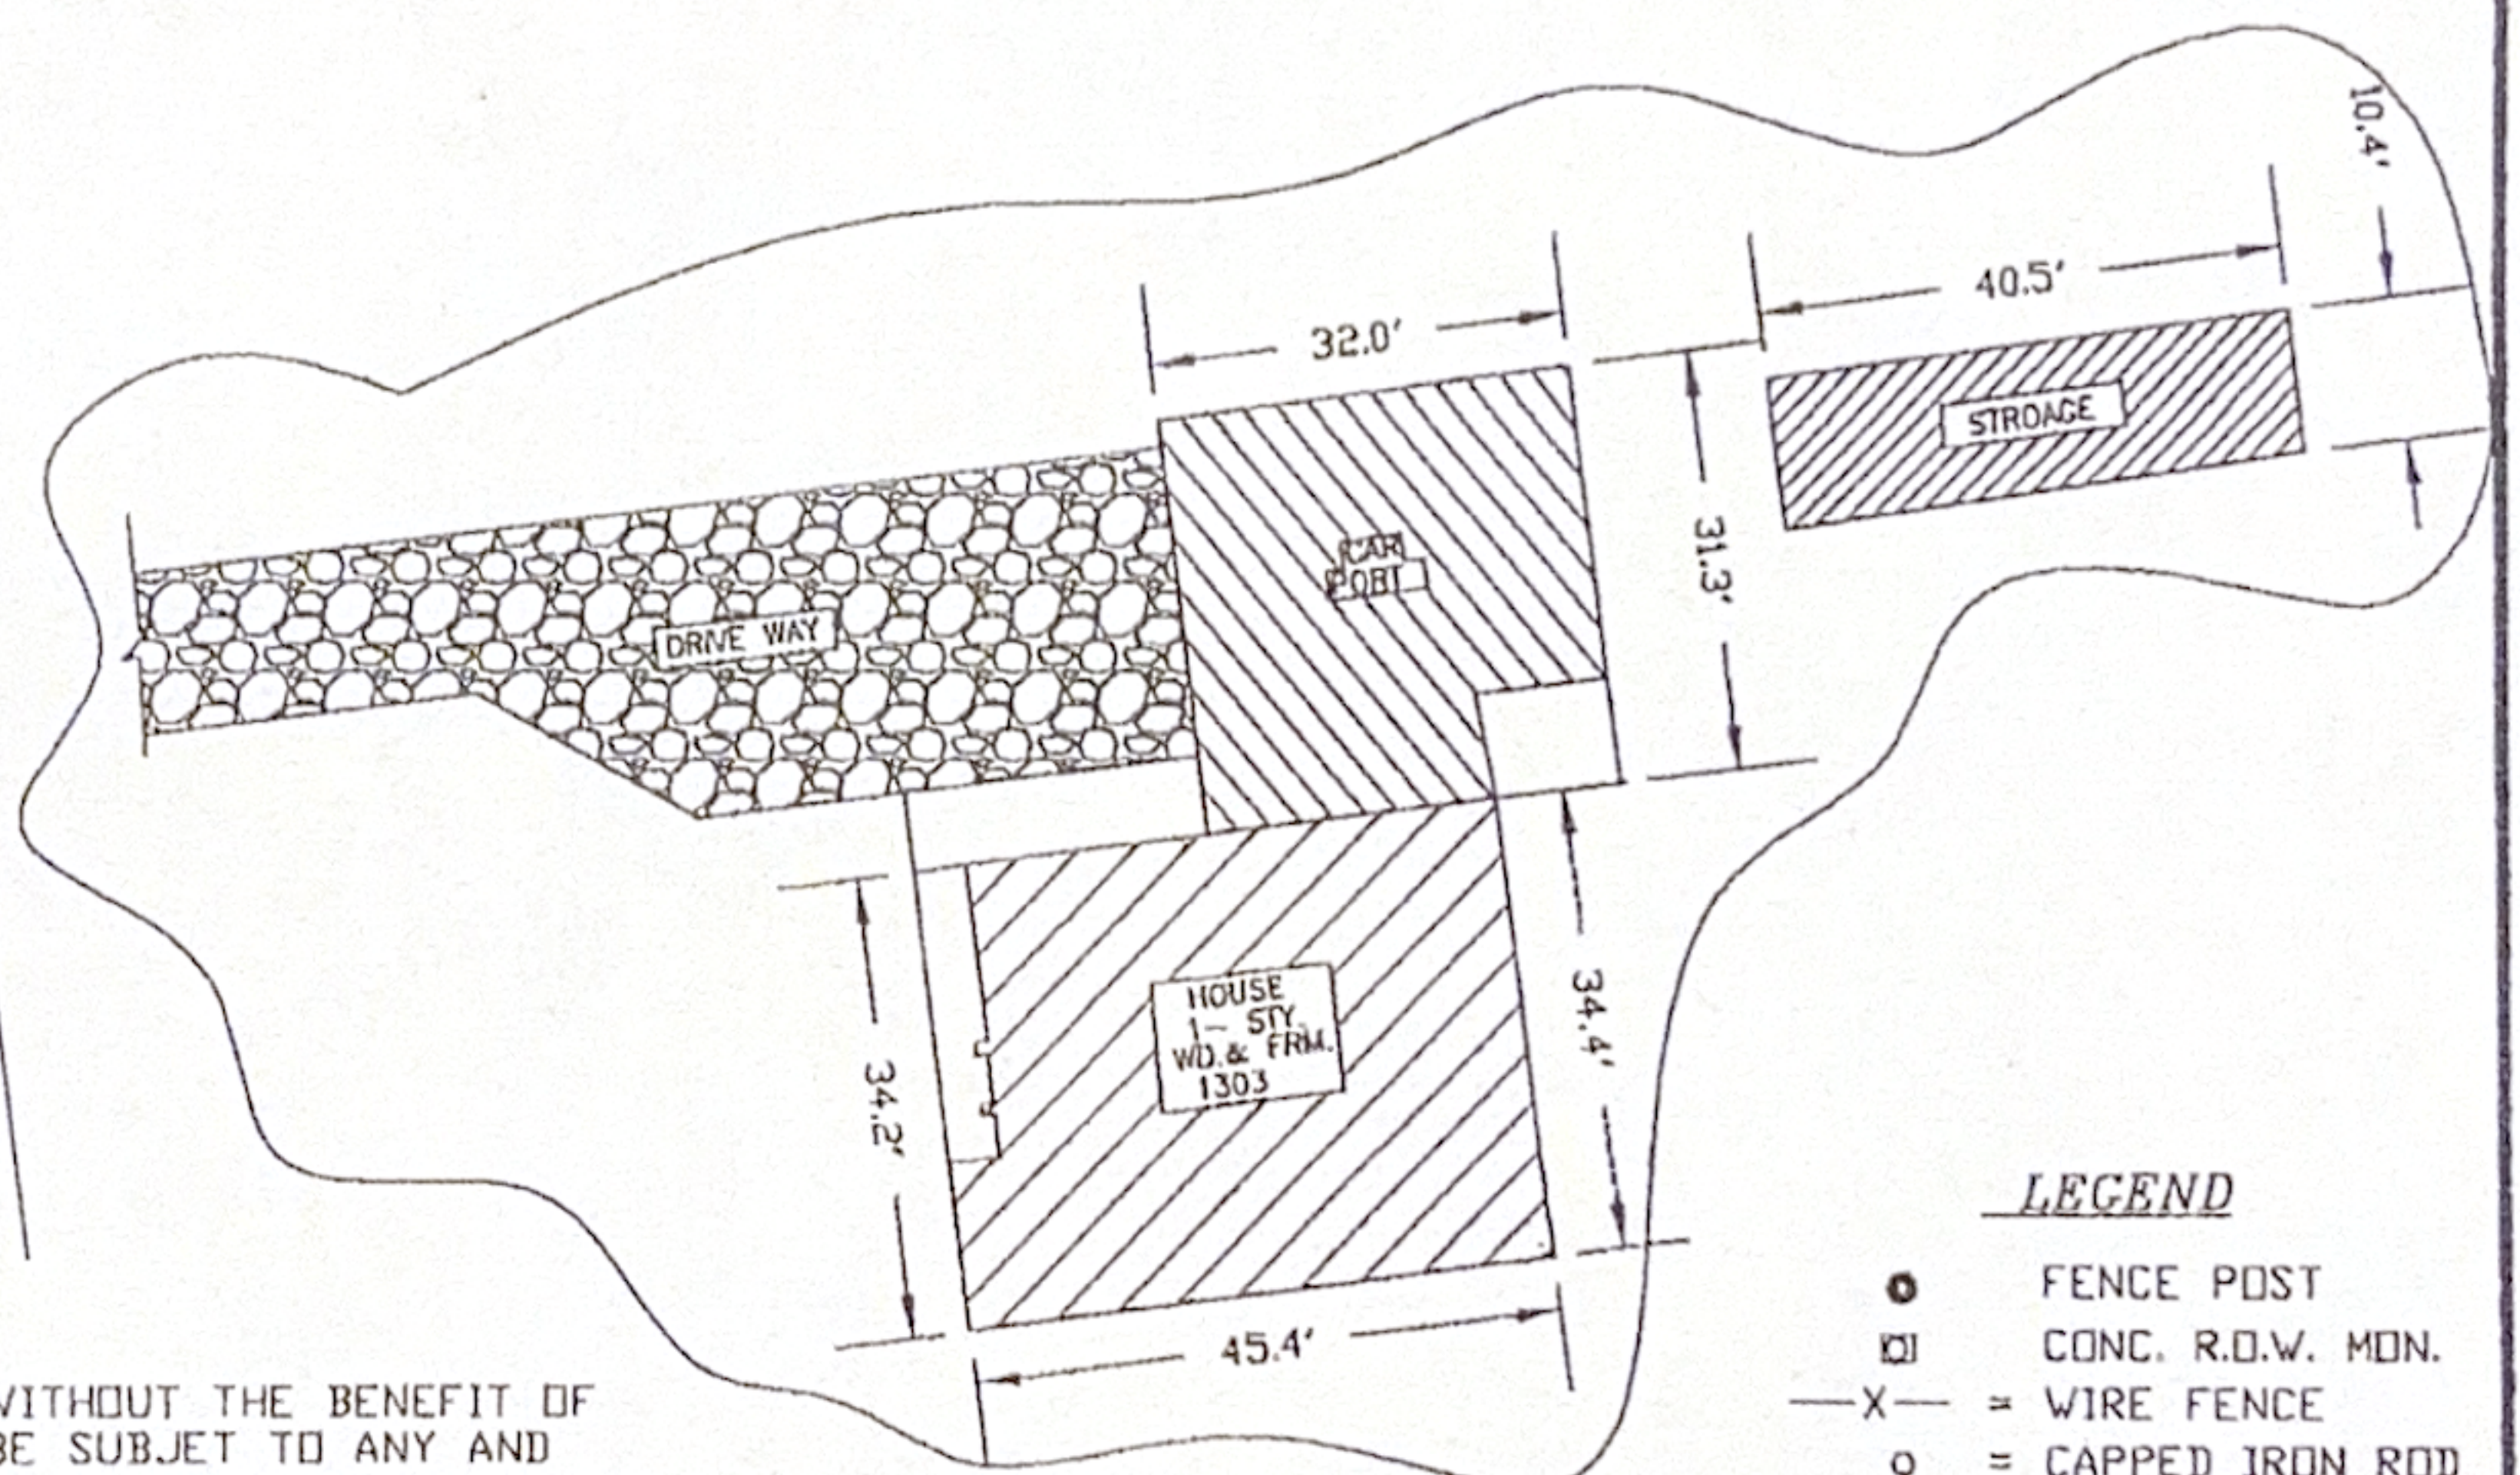


TRACT 1

DWIGHT LYNN GIGOUT
AND WIFE, CINDY LOU GIGOUT
VOL. 1361, PG. 239, D.R.L.C. TX.

TRACT 2

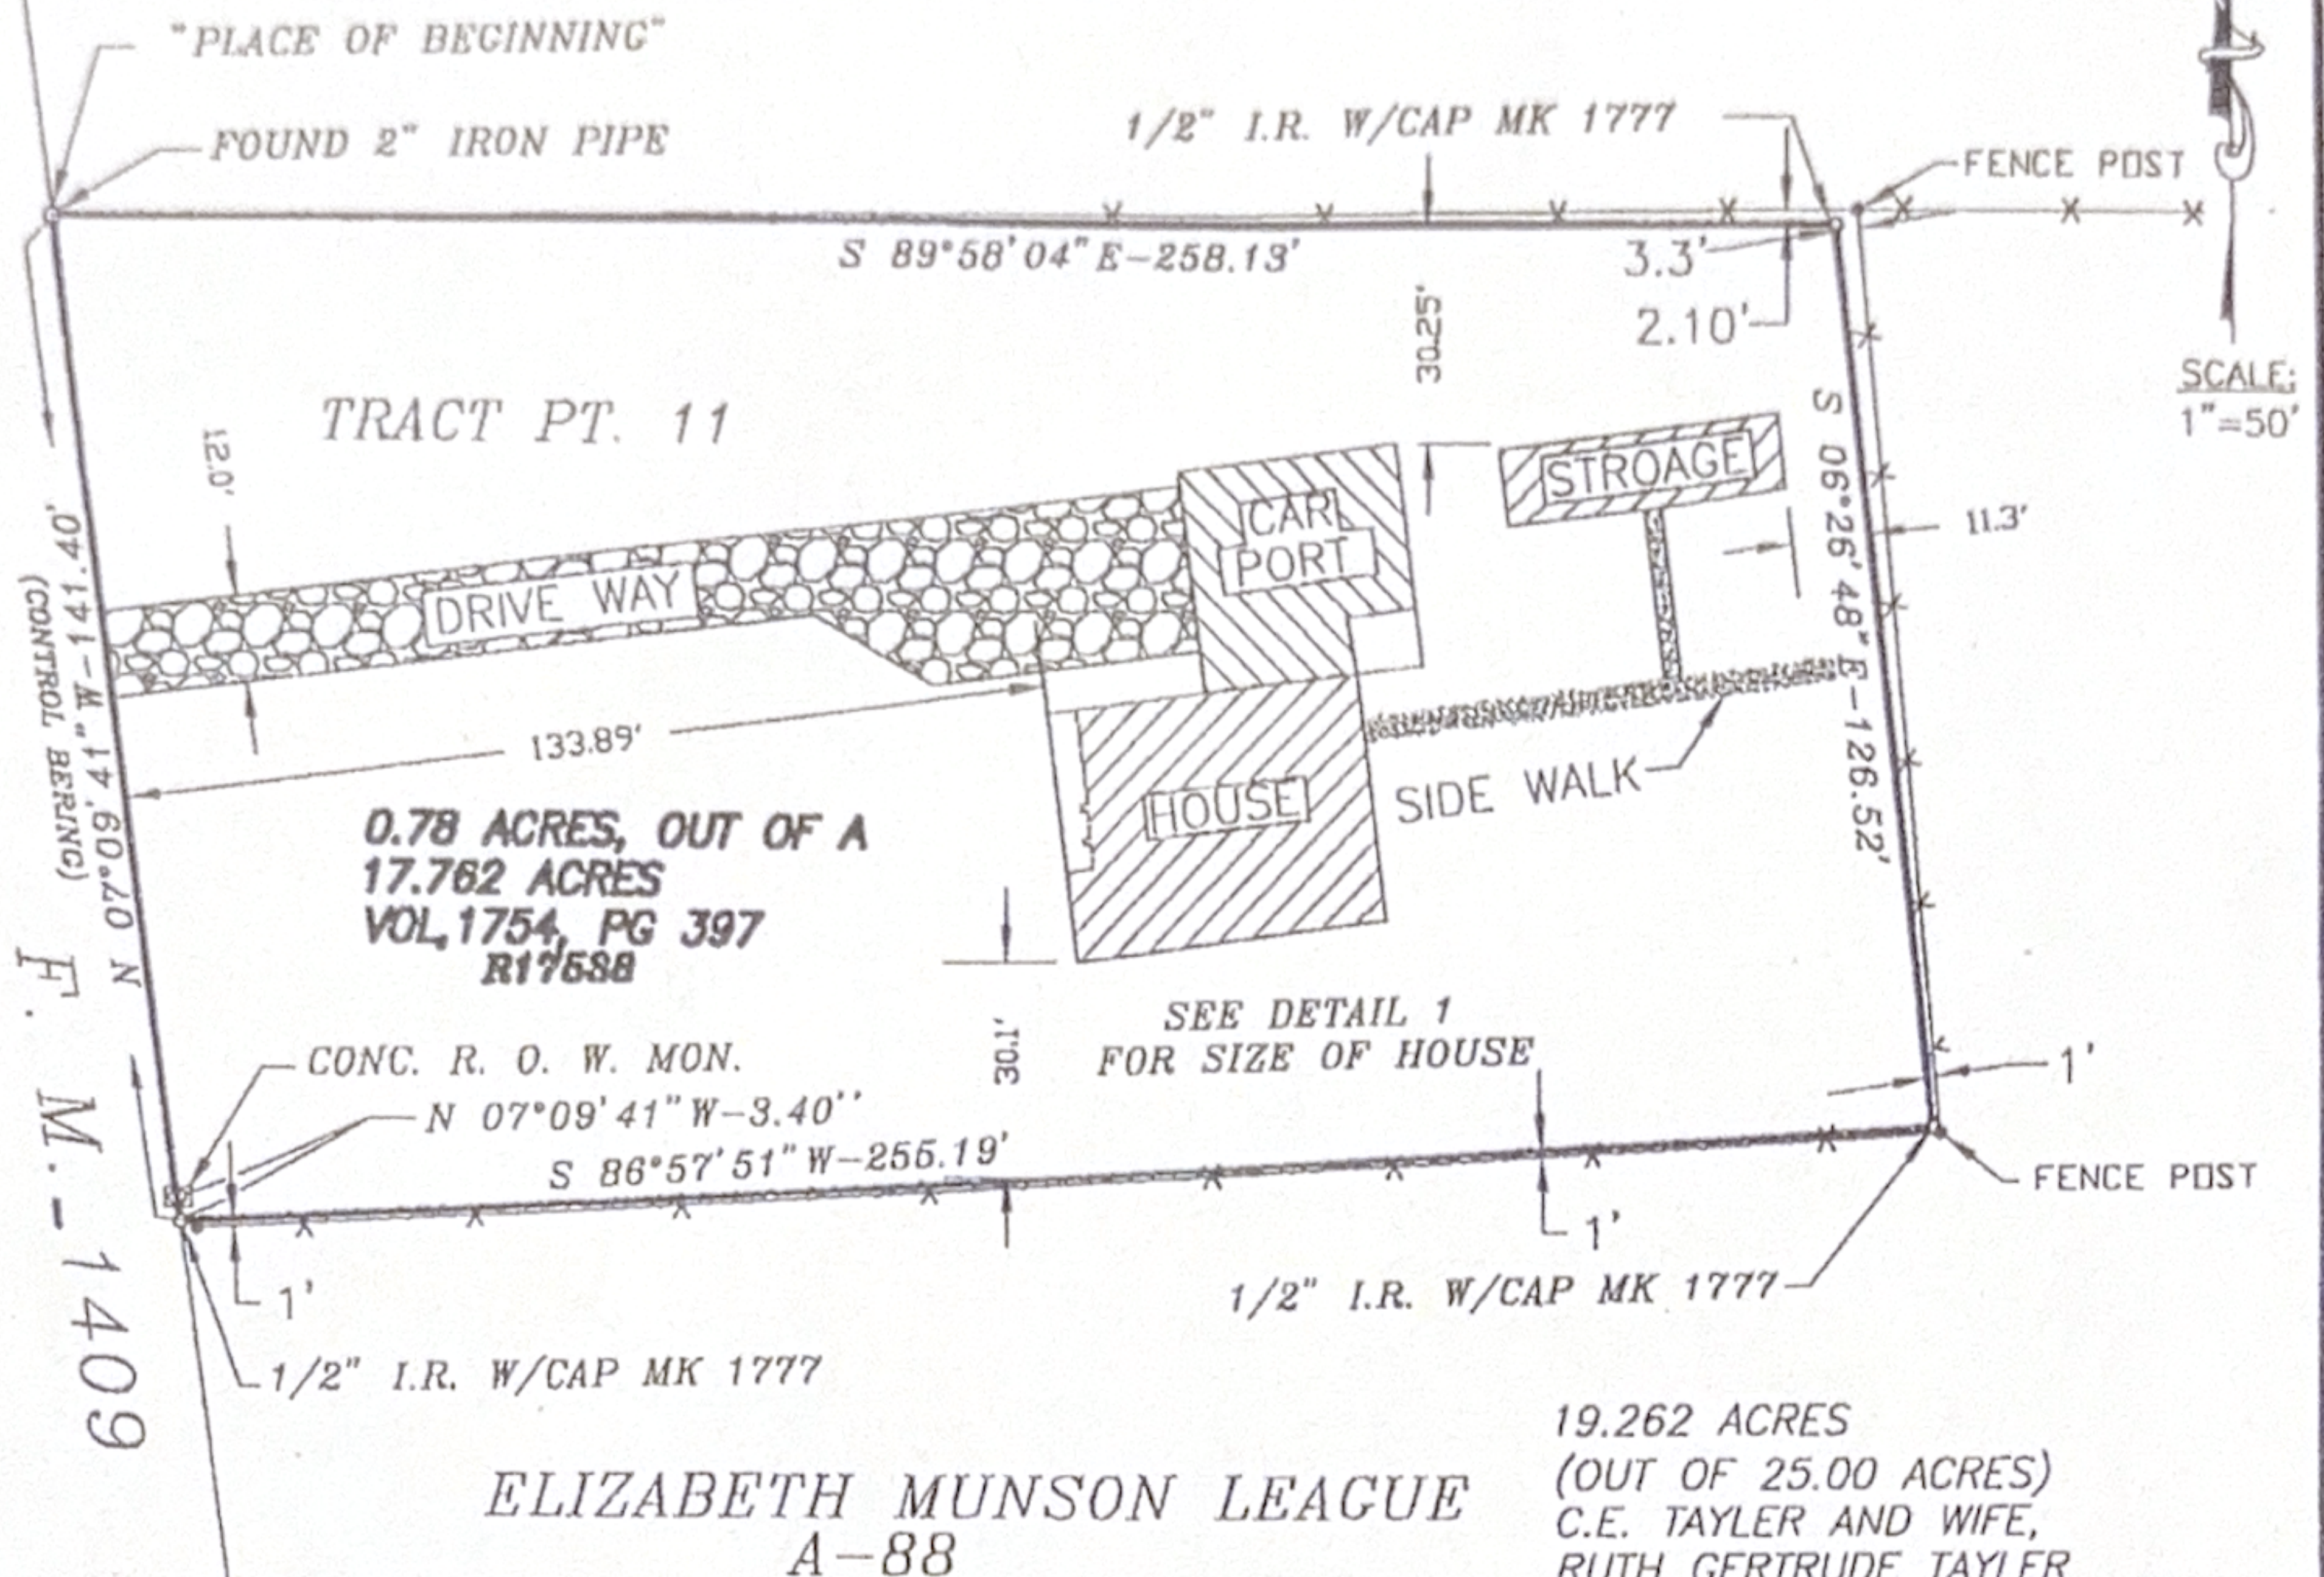

1. THIS SURVEY WAS PERFORMED WITHOUT THE BENEFIT OF
A TITLE COMMITMENT AND MAY BE SUBJECT TO ANY AND
ALL EASEMENTS, COVENANTS AND AGREEMENTS OF RECORD.

ALL BEARINGS BASED ON RECORDED PLAT

FLOOD ZONE DETERMINED BY GRAFIC PLOTTING ONLY. WE DO NOT ASSUME RESPONSIBILITY FOR EXACT DETERMINATION.

GF NO.

LOT	BLOCK	SECTION	SUBDIVISION F.M. 1409		THIS LOT DOES NOT LIE IN THE 100 YEAR FLOOD PLAIN AND IS IN		
RECORDATION: VOL. 1754, PAGE 397, R.P.R.L.C.		COUNTY: LIBERTY	STATE: TEXAS	SURVEY: ELIZABETH MUNSON SURVEY ABSTRACT NO. 88		ZONE "X" AS LOCATED BY FEDERAL INSURANCE ADMINISTRATION DESIGNATED FLOOD HAZARDED AREA BY COMMUNITY PANEL NO. 480440-00058	
LENDER:			TITLE CO.: TARVER ABSTRACT CO.				DATED 9/30/88
PURCHASER: JEFF & RACHAEL SANENGER						DWG. NO. 2003003	
ADDRESS: 1303 SOUTH WINFREE DAYTON TEXAS 77535							

FIELD WORK	TO LIENHOLDERS AND/OR OWNER OF THE PREMISES SURVEYED & TO THE LAND TITLE GUARANTY COMPANY SHOWN HEREON THE UNDERSIGNED DOES HEREBY DECLARE THAT THIS SURVEY WAS MADE THE 13 OF SEPT., 2003 ON THE GROUND OF THE PROPERTY LEGALLY SHOWN HEREON AND IS CORRECT, AND THAT THERE ARE NO DESCREPARCIES, CONFLICTS, OR SHORTAGES IN AREA AND BOUNDARY LINES, OR ANY VISIBLE ENCROACHMENTS OR ANY APPARENT EASEMENTS OR RIGHTS-OF-WAY, EXCEPT AS SHOWN HEREON: SAID PROPERTY HAS ACCESS TO & FROM A DEDICATED ROADWAY AS SHOWN.
GEORGE H. SHIPMAN	
DRAFTED BY 10/28/03-L.S.	
CHECKED BY GEORGE H. SHIPMAN	
KEY MAP NO. LIBERTY COUNTY	
REVISION	



George H. Shipman
GEORGE H. SHIPMAN
REGISTERED PROFESSIONAL
LAND SURVEYOR NO. 1777
DAYTON TEXAS, 77535