




	FLATWORK		B.L. BUILDING LINE		U.E. UTILITY EASEMENT		A.E. AERIAL EASEMENT		LIGHT POLE		MANHOLE
	PROPERTY LINE		G.B.L. GARAGE BUILDING LINE		W.L.E. WATER LINE EASEMENT		D.E. DRAINAGE EASEMENT		ELECTRIC BOX		GRATE DRAIN
	BUILDING LINE (B.G.)		S.S.F. SANITARY SEWER EASEMENT		E.E. ELECTRIC EASEMENT		FIBER OPTIC		TELEPHONE PEDESTAL		PAD MOUNTED TRANSFORMER
	EASEMENT		F.F. FINISHED FLOOR		WATER VALVE		GAS METER		CABLE PEDESTAL		MANHOLE & INLET
	WOODEN FENCE		EXT. EXTENDED		FIRE HYDRANT		MONUMENT		WATER METER		INLET
	WROUGHT IRON FENCE		R.O.W. RIGHT-OF-WAY		P.V.T. PRIVATE		I.R. IRON ROD		GUY ANCHOR		
	CHAIN LINK FENCE		T.O.F. TOP OF FORM		FOUND		I.P. IRON PIPE				
	OVERHEAD ELECTRIC		ELEV. ELEVATION								

CALLLED 73.775 ACRES
VOL. 1603 PG. 133

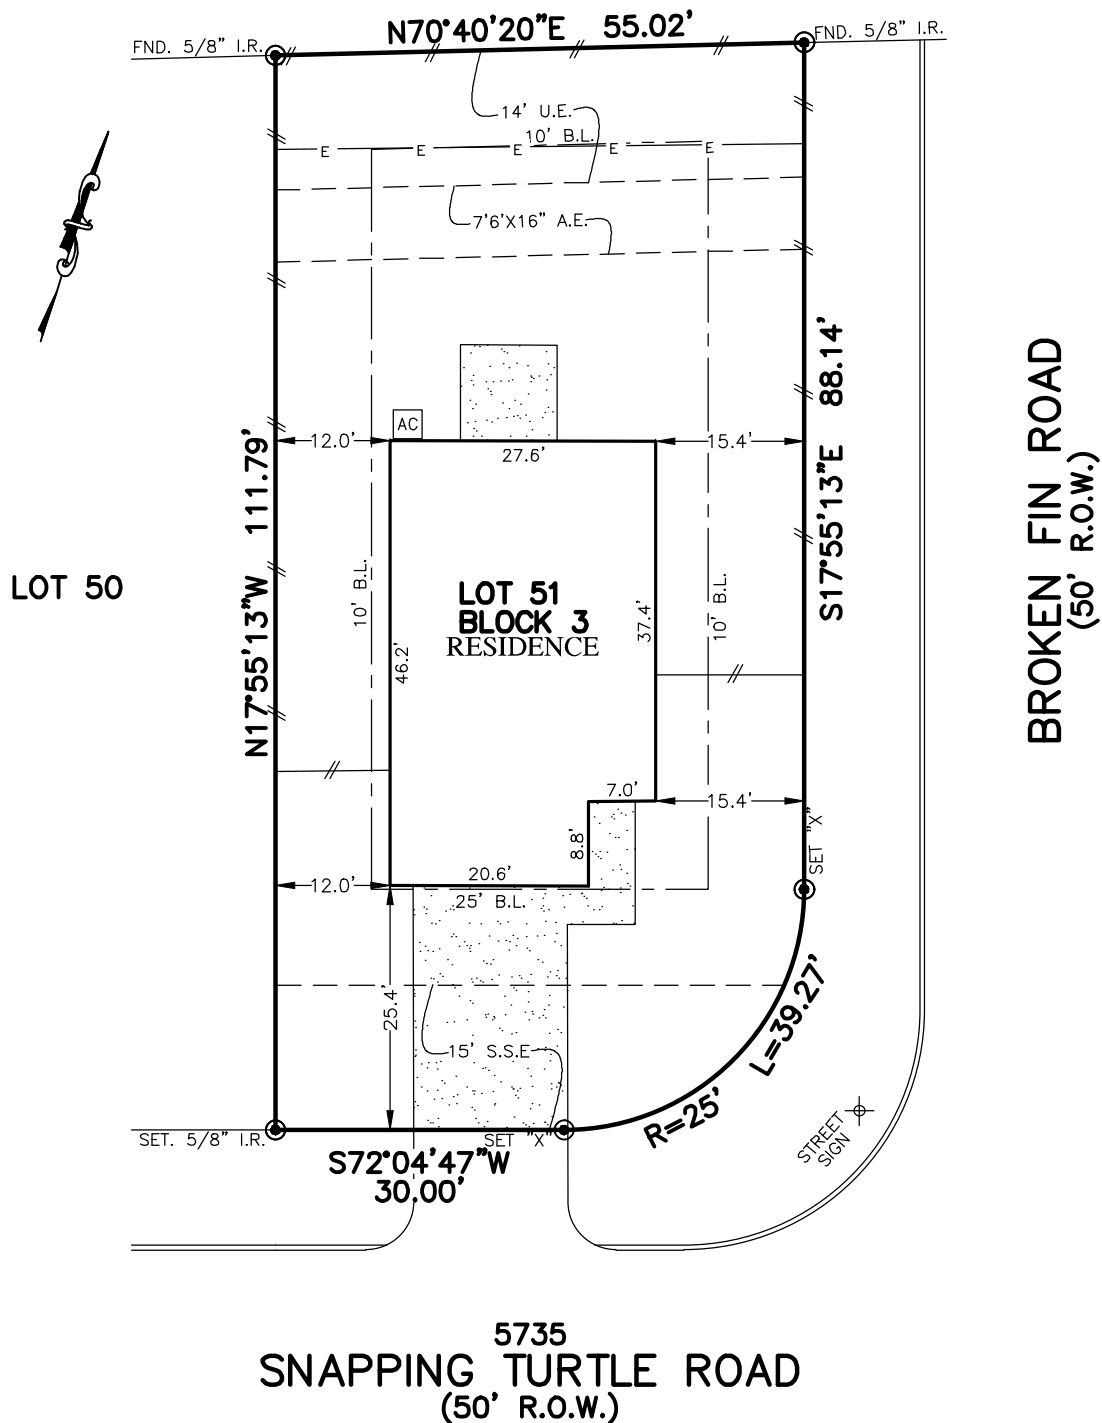

PLAT OF SURVEY
SCALE: 1" = 20'