




|                    |                                   |                                  |                                          |
|--------------------|-----------------------------------|----------------------------------|------------------------------------------|
| FLATWORK           | B.L. BUILDING LINE                | T.O.F. TOP OF FORM               | U.V.E. UNOBSTRUCTED VISIBILITY EASEMENT  |
| PROPERTY LINE      | B.L.(FL) FRONT LOAD BUILDING LINE | U.E. UTILITY EASEMENT            | M.A.C.C.E. MAINTENANCE & ACCESS EASEMENT |
| BUILDING LINE      | B.L.(SI) SWING IN BUILDING LINE   | W.L.E. WATER LINE EASEMENT       | ACC.E. ACCESS EASEMENT                   |
| EASEMENT           | B.L.(3C) 3 CAR BUILDING LINE      | STM.S.E. STORM SEWER EASEMENT    | A.E. AERIAL EASEMENT                     |
| WOODEN FENCE       | G.B.L. GARAGE BUILDING LINE       | S.S.E. SANITARY SEWER EASEMENT   | D.E. DRAINAGE EASEMENT                   |
| WROUGHT IRON FENCE | (B.G.) BUILDER GUIDELINES         | R.O.W. RIGHT-OF-WAY              | E.E. ELECTRIC EASEMENT                   |
| CHAIN LINK FENCE   | F.F. FINISHED FLOOR               | P.A.E. PERMANENT ACCESS EASEMENT | WATER VALVE                              |
| OVERHEAD ELECTRIC  | EXT. EXTENDED                     | P.U.E. PUBLIC UTILITY EASEMENT   | FIRE HYDRANT                             |
|                    | PROP. PROPOSED                    | PVT. PRIVATE                     | MONUMENT                                 |
|                    | C.M. CONTROL MONUMENT             | FND. FOUND                       | LP. IRON PIPE                            |
|                    |                                   |                                  | P. POWER POLE                            |

|                         |
|-------------------------|
| MANHOLE                 |
| GRATE DRAIN             |
| PAD MOUNTED TRANSFORMER |
| MANHOLE & INLET         |
| INLET                   |
| VAULT                   |

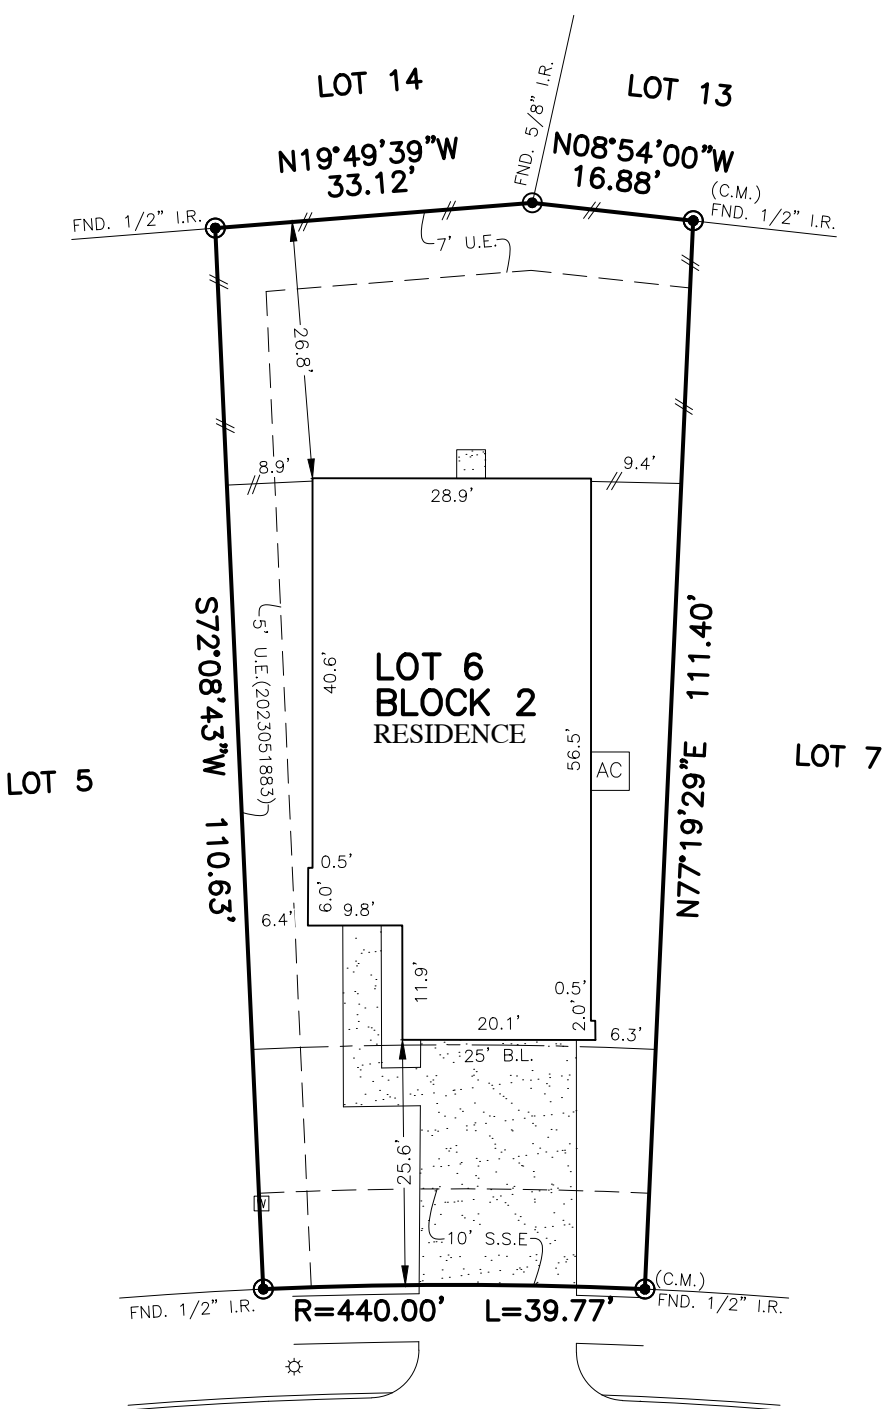

1723  
GREENDALE DRIVE  
(50' R.O.W.)

PLAT OF SURVEY  
SCALE: 1" = 20'

- NOTES:
1. ALL BEARINGS SHOWN HEREON ARE BASED ON THE RECORDED PLAT.
  2. ALLPOINTS LAND SURVEY, INC. IS NOT LIABLE FOR ANY DAMAGES DUE TO INFORMATION NOT PROVIDED TO SURVEYOR OR BUILDER PLACING ANY IMPROVEMENTS WITHIN A BUILDING LINE OR EASEMENT.
  3. ALL SET RODS ARE 5/8" I.R. WITH CAP MARKED "ALLPOINTS".
  4. SUBJECT TO APPLICABLE RESTRICTIVE COVENANTS LISTED IN ITEM 1, SCHEDULE "B" OF TITLE COMMITMENT ISSUED BY STEWART TITLE GUARANTY UNDER G.F. NO. TMHTX24325281F.
  6. ALL FOUND IRON RODS ARE CAPPED WITH PLASTIC CAPS MARKED "LJA" UNLESS OTHERWISE NOTED.

|   |        |
|---|--------|
| FOR: ISAAC ALMALIKI                                                                                      |        |
| ADDRESS: 1723 GREENDALE DRIVE                                                                            |        |
| ALLPOINTS JOB#: TM351444                                                                                 | BY: KB |
| G.F.: TMHTX24325281F                                                                                     |        |
| JOB:   |        |
| FLOOD ZONE:X                                                                                             |        |
| COMMUNITY PANEL:<br>48157C0285M                                                                          |        |
| EFFECTIVE DATE: 01/29/2021                                                                               |        |
| LOMR:   | DATE:  |
| "THIS INFORMATION IS BASED ON GRAPHIC PLOTTING. WE DO NOT ASSUME RESPONSIBILITY FOR EXACT DETERMINATION" |        |

LOT 6, BLOCK 2,  
ARCADIA,  
PLAT NO. 20230035, PLAT RECORDS,  
FORT BEND COUNTY, TEXAS

I HEREBY CERTIFY THAT THIS PLAT REPRESENTS THE RESULTS OF A SURVEY MADE ON THE GROUND, ON THE 21ST DAY OF FEBRUARY, 2024.

Henry M. Santos

