


THOMAS G. ROBINSON
REGISTERED PUBLIC SURVEYOR
6111 F. M. Road 1960 West, Suite 217
Houston, Texas 77069
Phone: 440-3733

Surveyor's Certificate

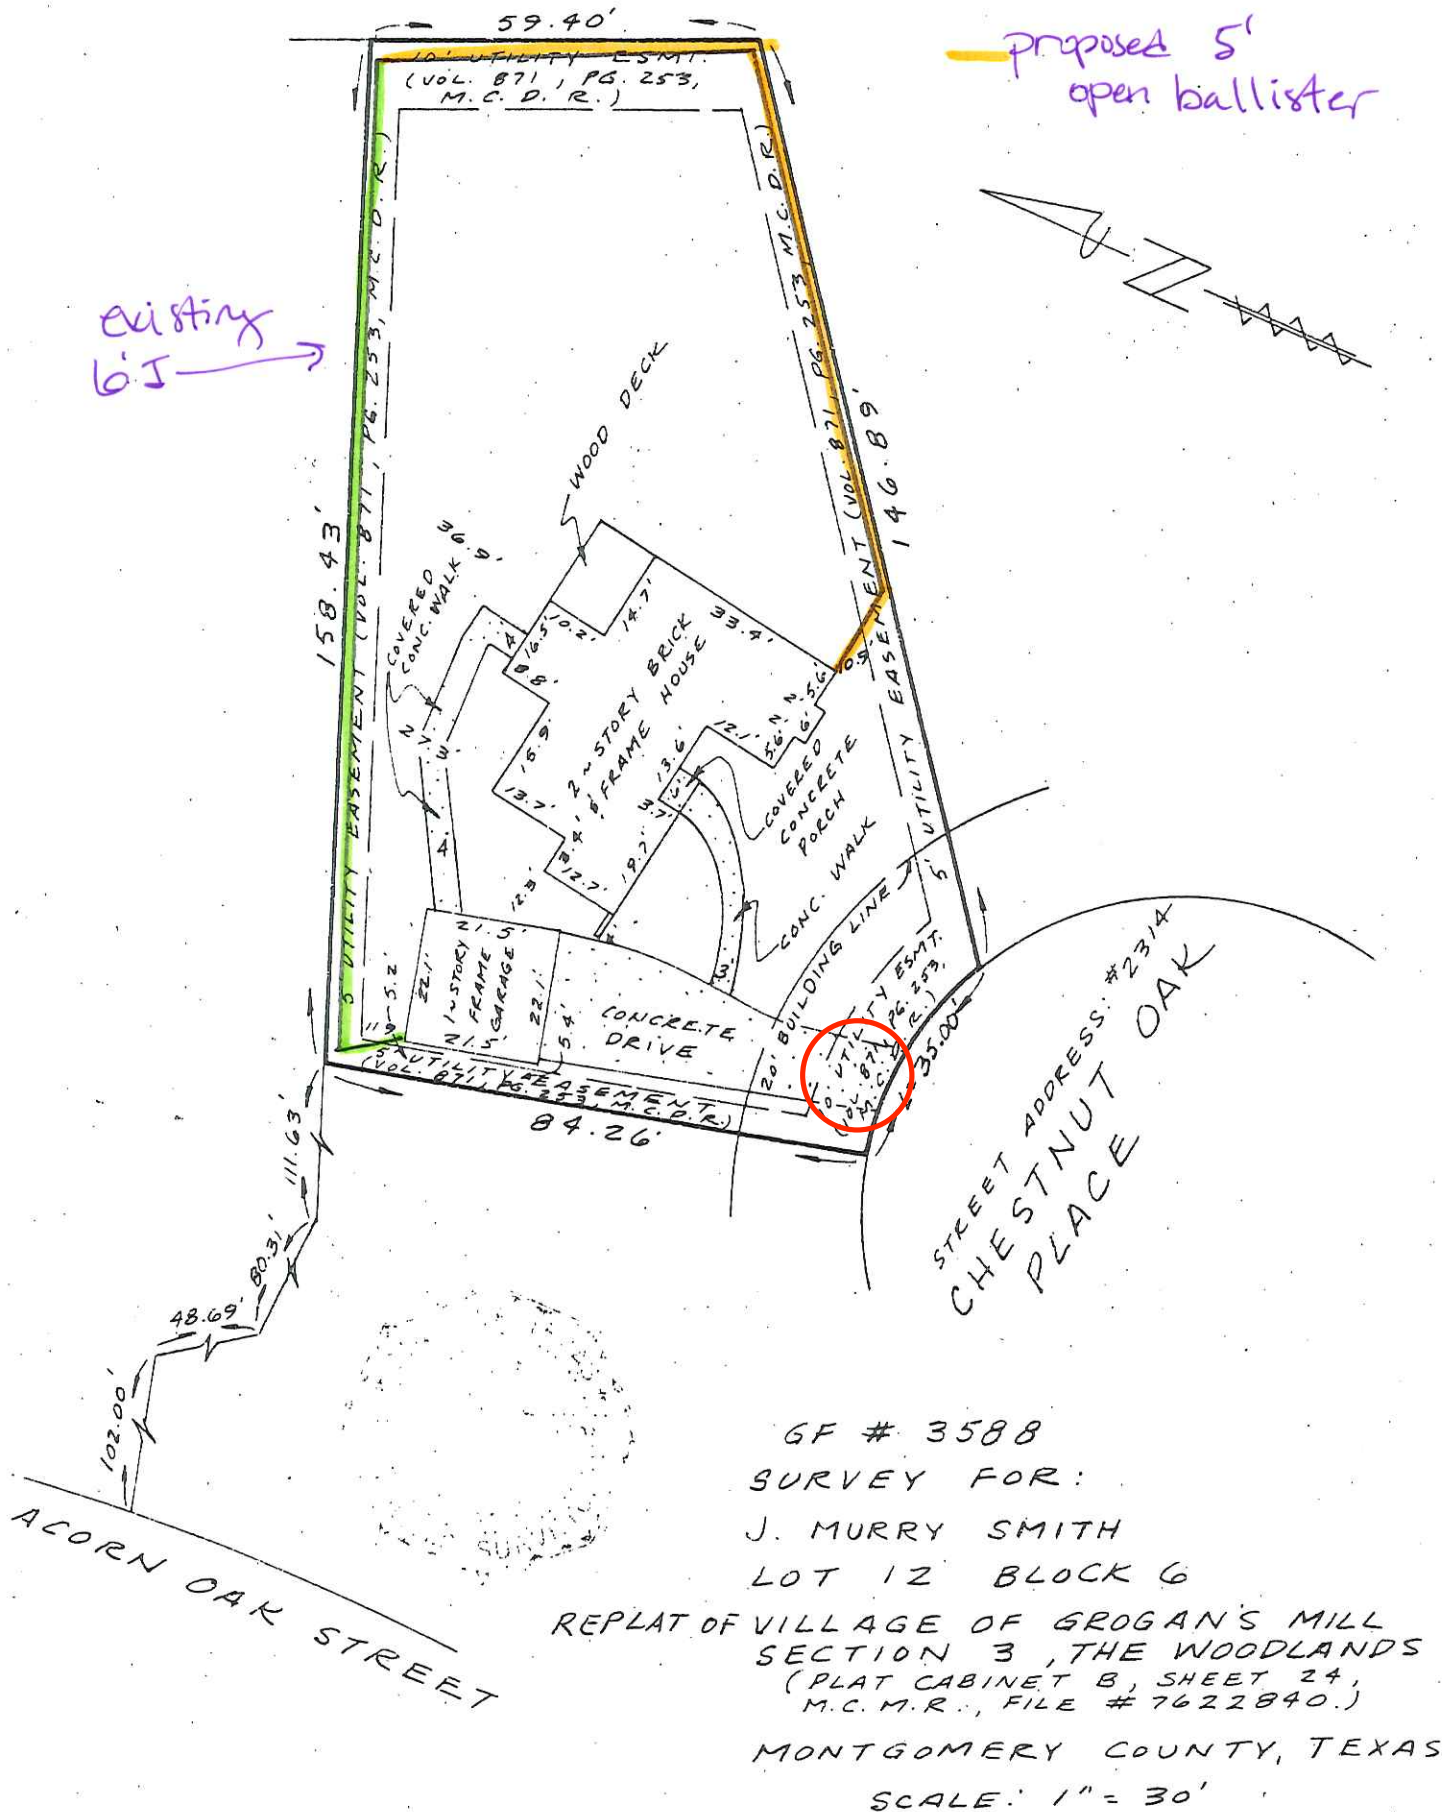

THE STATE OF TEXAS:

COUNTY OF HARRIS : This is to certify that on the 13TH day of JUNE, 1977, I, Thomas G. Robinson, did cause to be surveyed on the ground the above described property and the above sketch reflects the findings on the ground, and that the improvements are wholly within the bounds of said property and there are no encroachments on said property by improvements on adjoining properties, except as shown. This certifies only to easements which are shown on Recorded Plat of said Addition. Do not use for construction purposes unless staked

Given under my hand and Seal this 13TH day of JUNE, 1977.

Thomas G. Robinson
THOMAS G. ROBINSON, Registered Surveyor No. 1874